


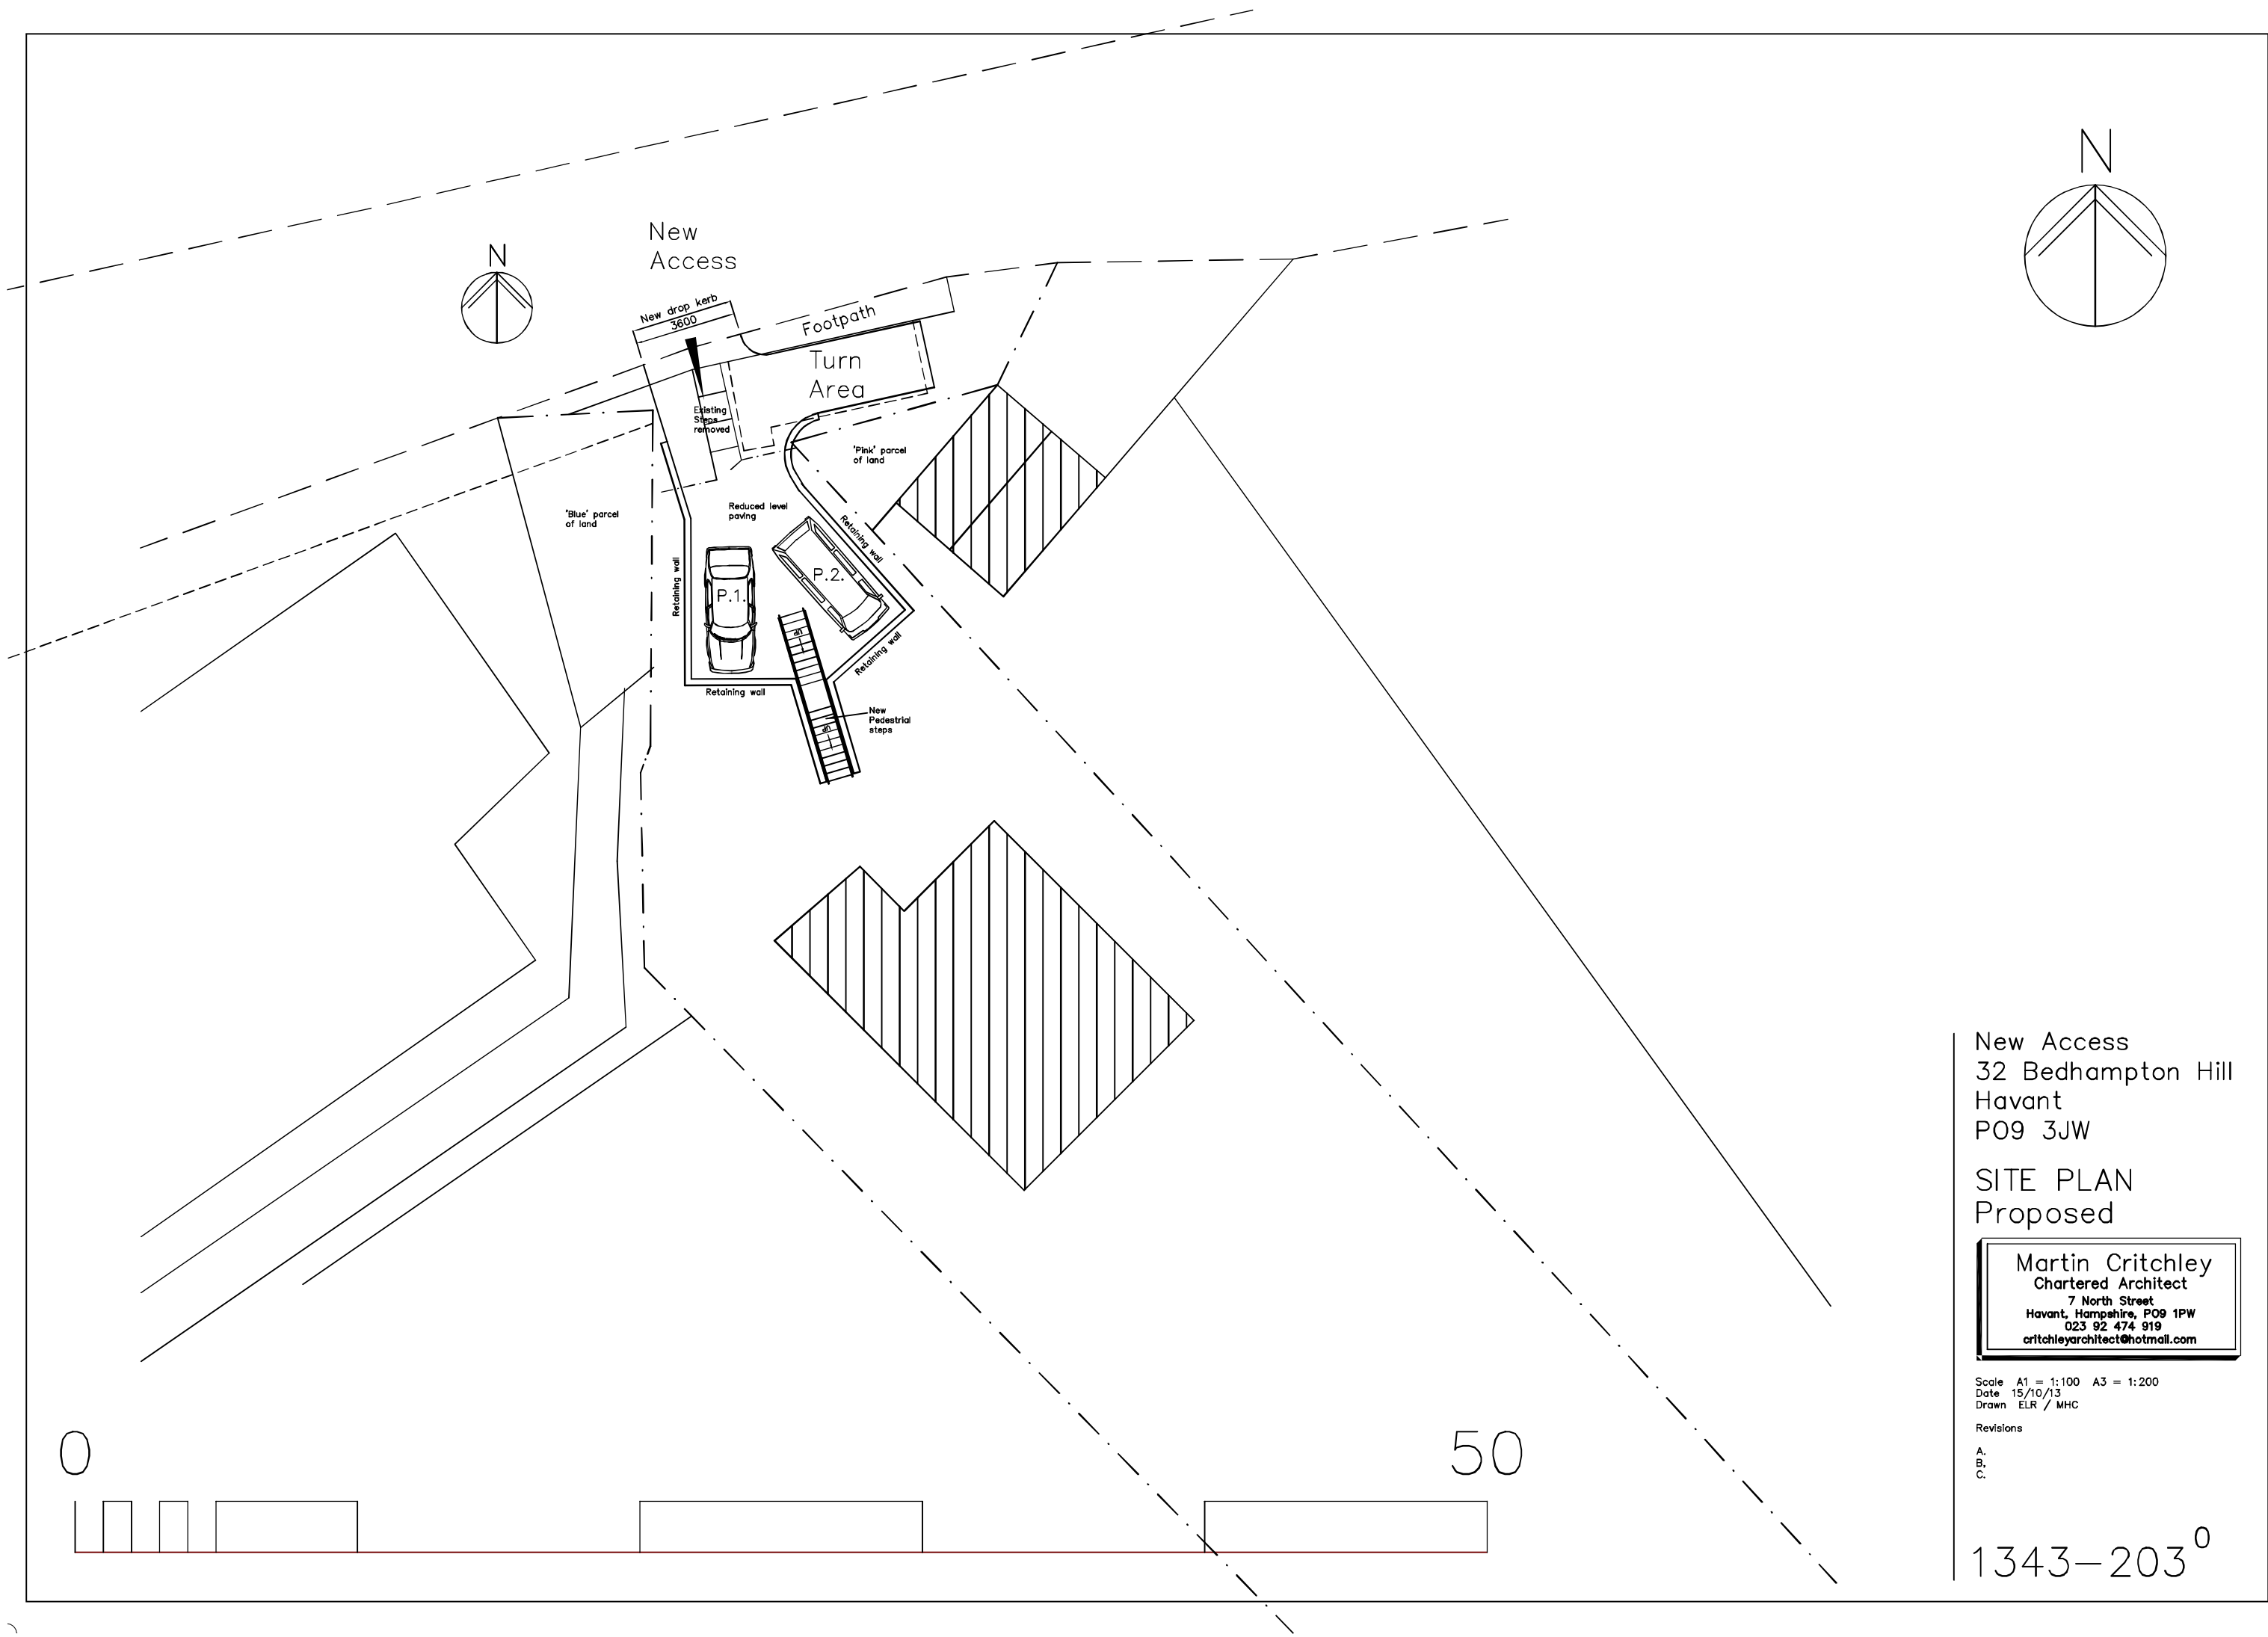

New Access
32 Bedhampton Hill
Havant
PO9 3JW

SITE PLAN
Proposed

Martin Critchley
Chartered Architect
7 North Street
Havant, Hampshire, PO9 1PW
023 92 474 919
critchleyarchitect@hotmail.com

Scale A1 = 1:100 A3 = 1:200
Date 15/10/13
Drawn ELR / MHC

Revisions

A.
B.
C.

1343-203⁰