


SUPERSEDED

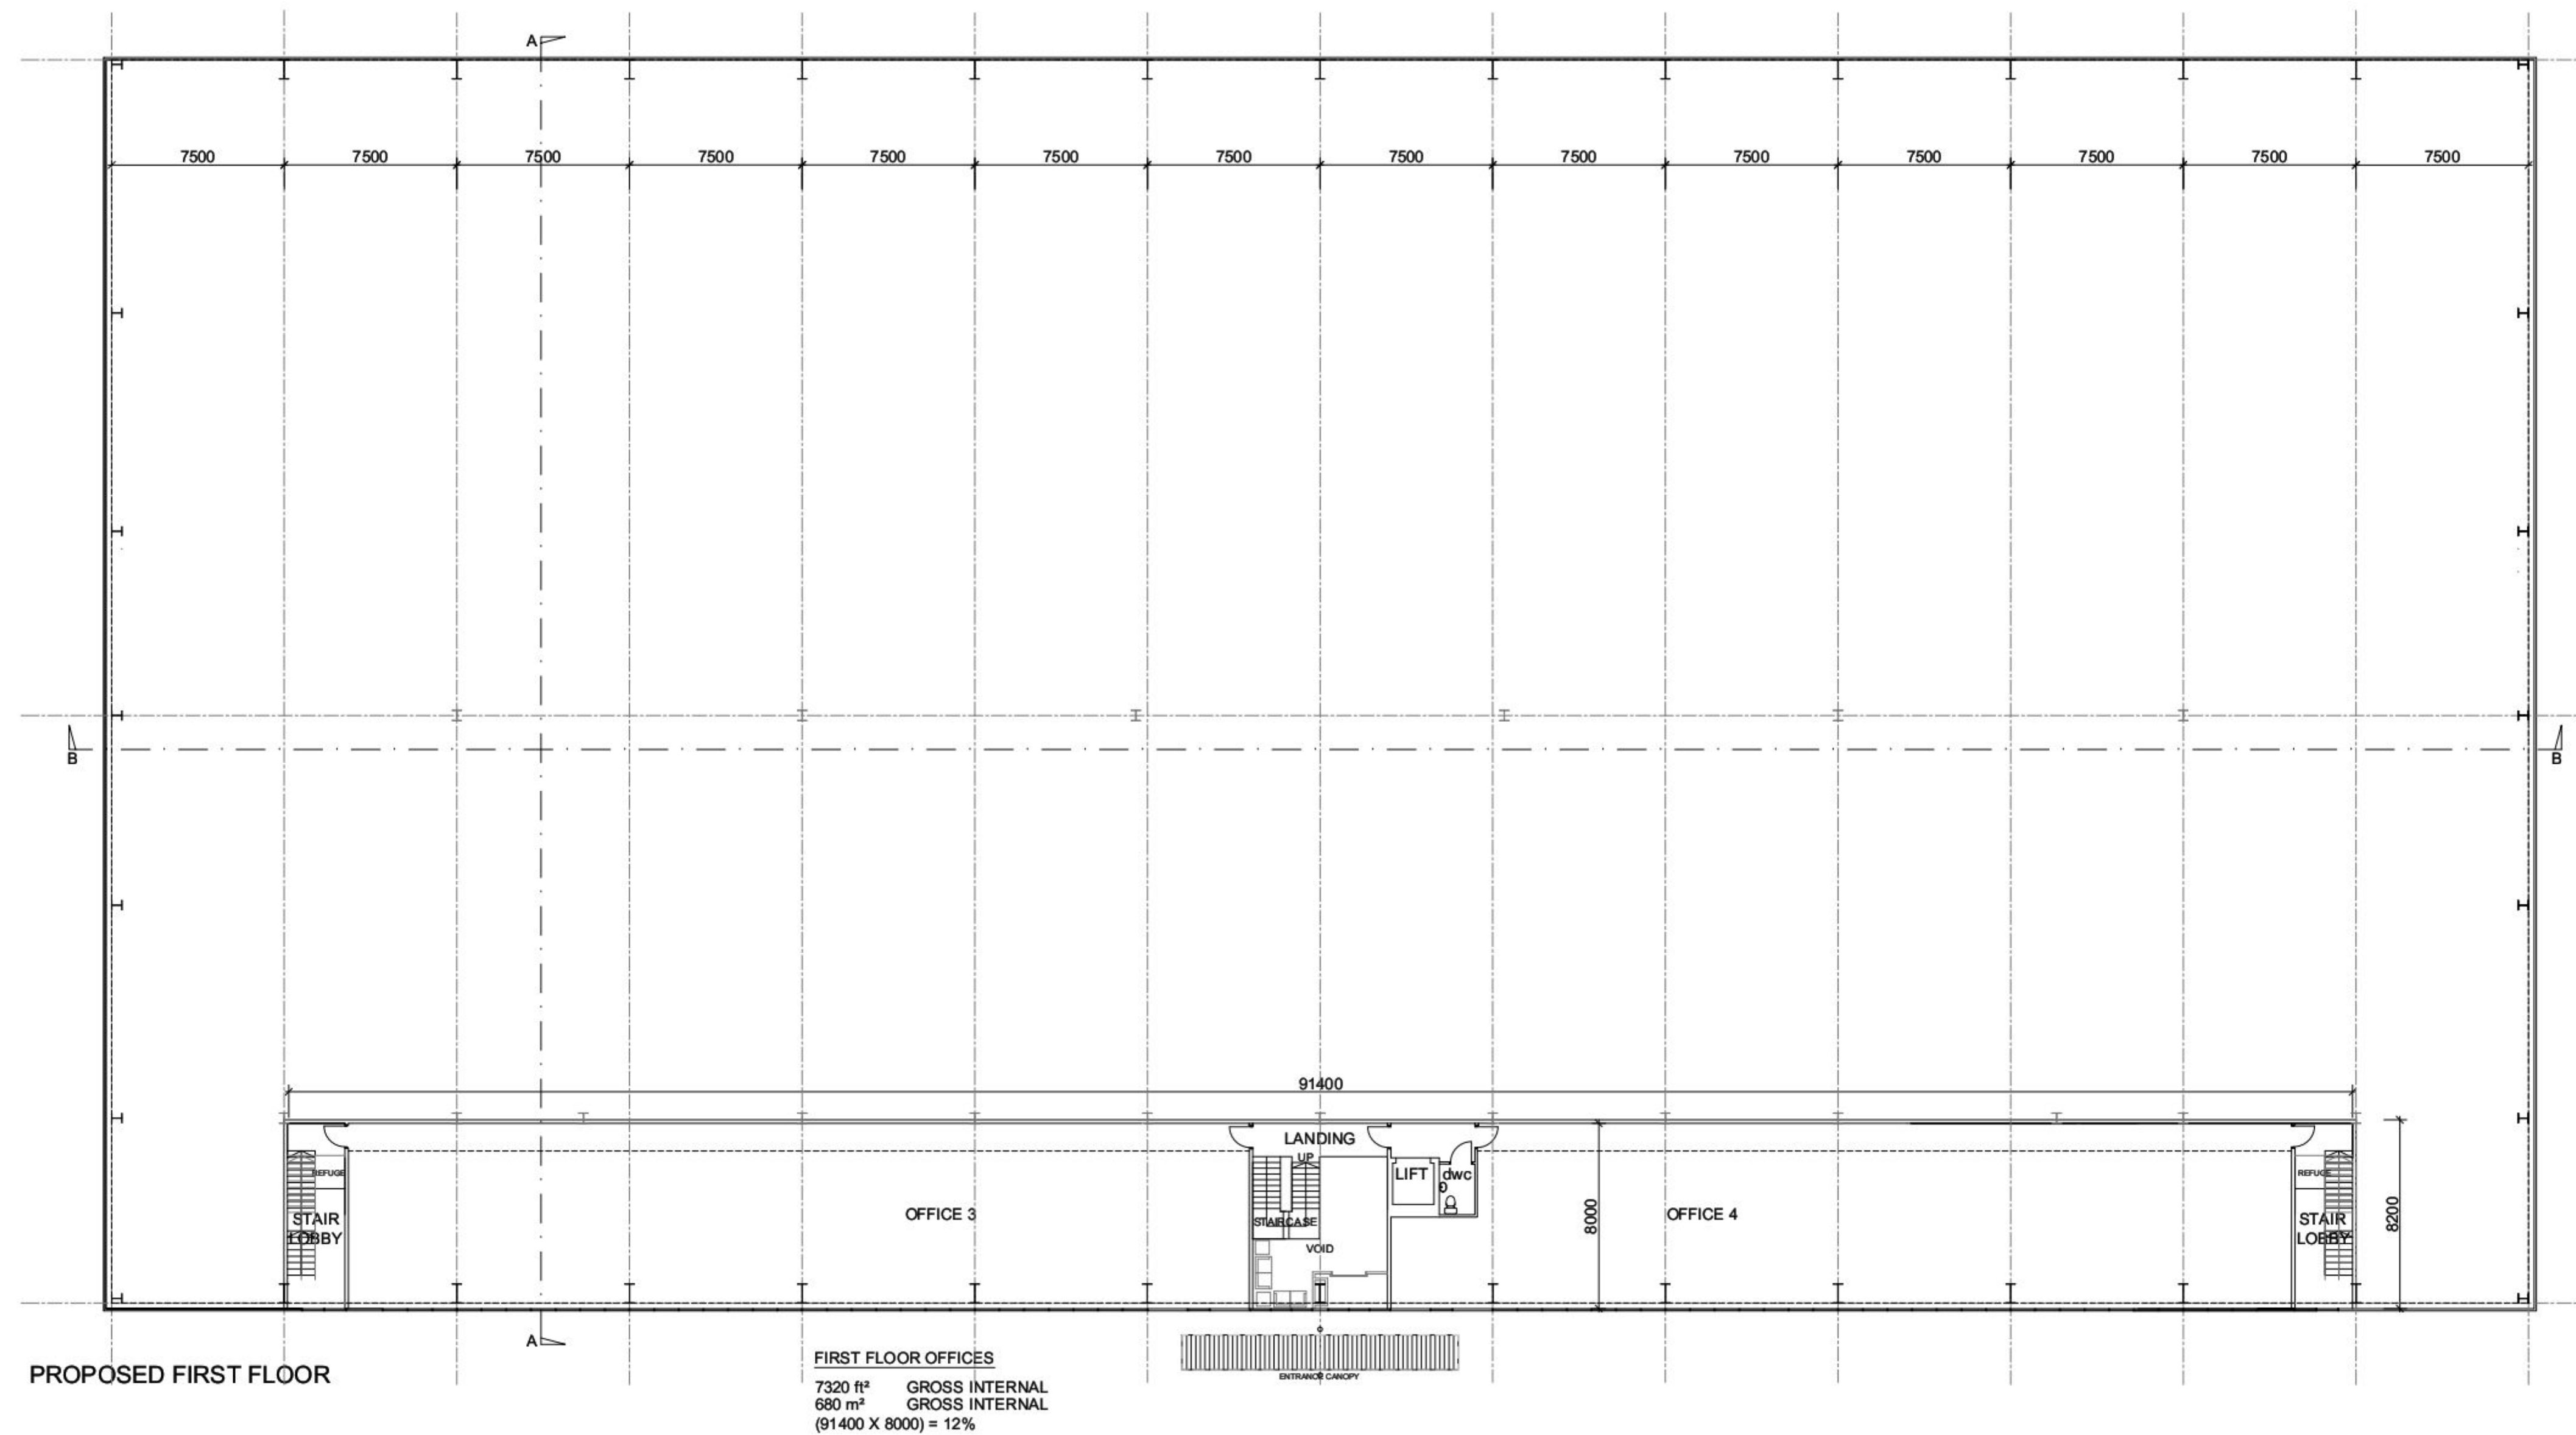

notes:

revisions: M | 13.06.2013 | DS | Reserved Matters Application

revisions:



NOTE: The contractor is responsible for checking all site dimensions and levels. These should be checked prior to the ordering of any components and before the commencement of the works. All discrepancies should be brought to the attention of the Contract Administrator

Durrgate Estates Ltd
Development Proposals
Site 4 Harts Farm Way
drawing information

PROPOSED
FIRST FLOOR

status:
date:
scale:
drawn:
chk'd:

INFORMATION
JAN 2012
1:200 @ A1
JG

pwparchitects
PWP Architects Ltd 81 South Street, Havant, Hampshire PO9 1BZ
t: 02392 482494 f: 02392 481152
e: design@pwp-architects.com
w: www.pwp-architects.com

job: 4812 dwg: 1007 rev: M