


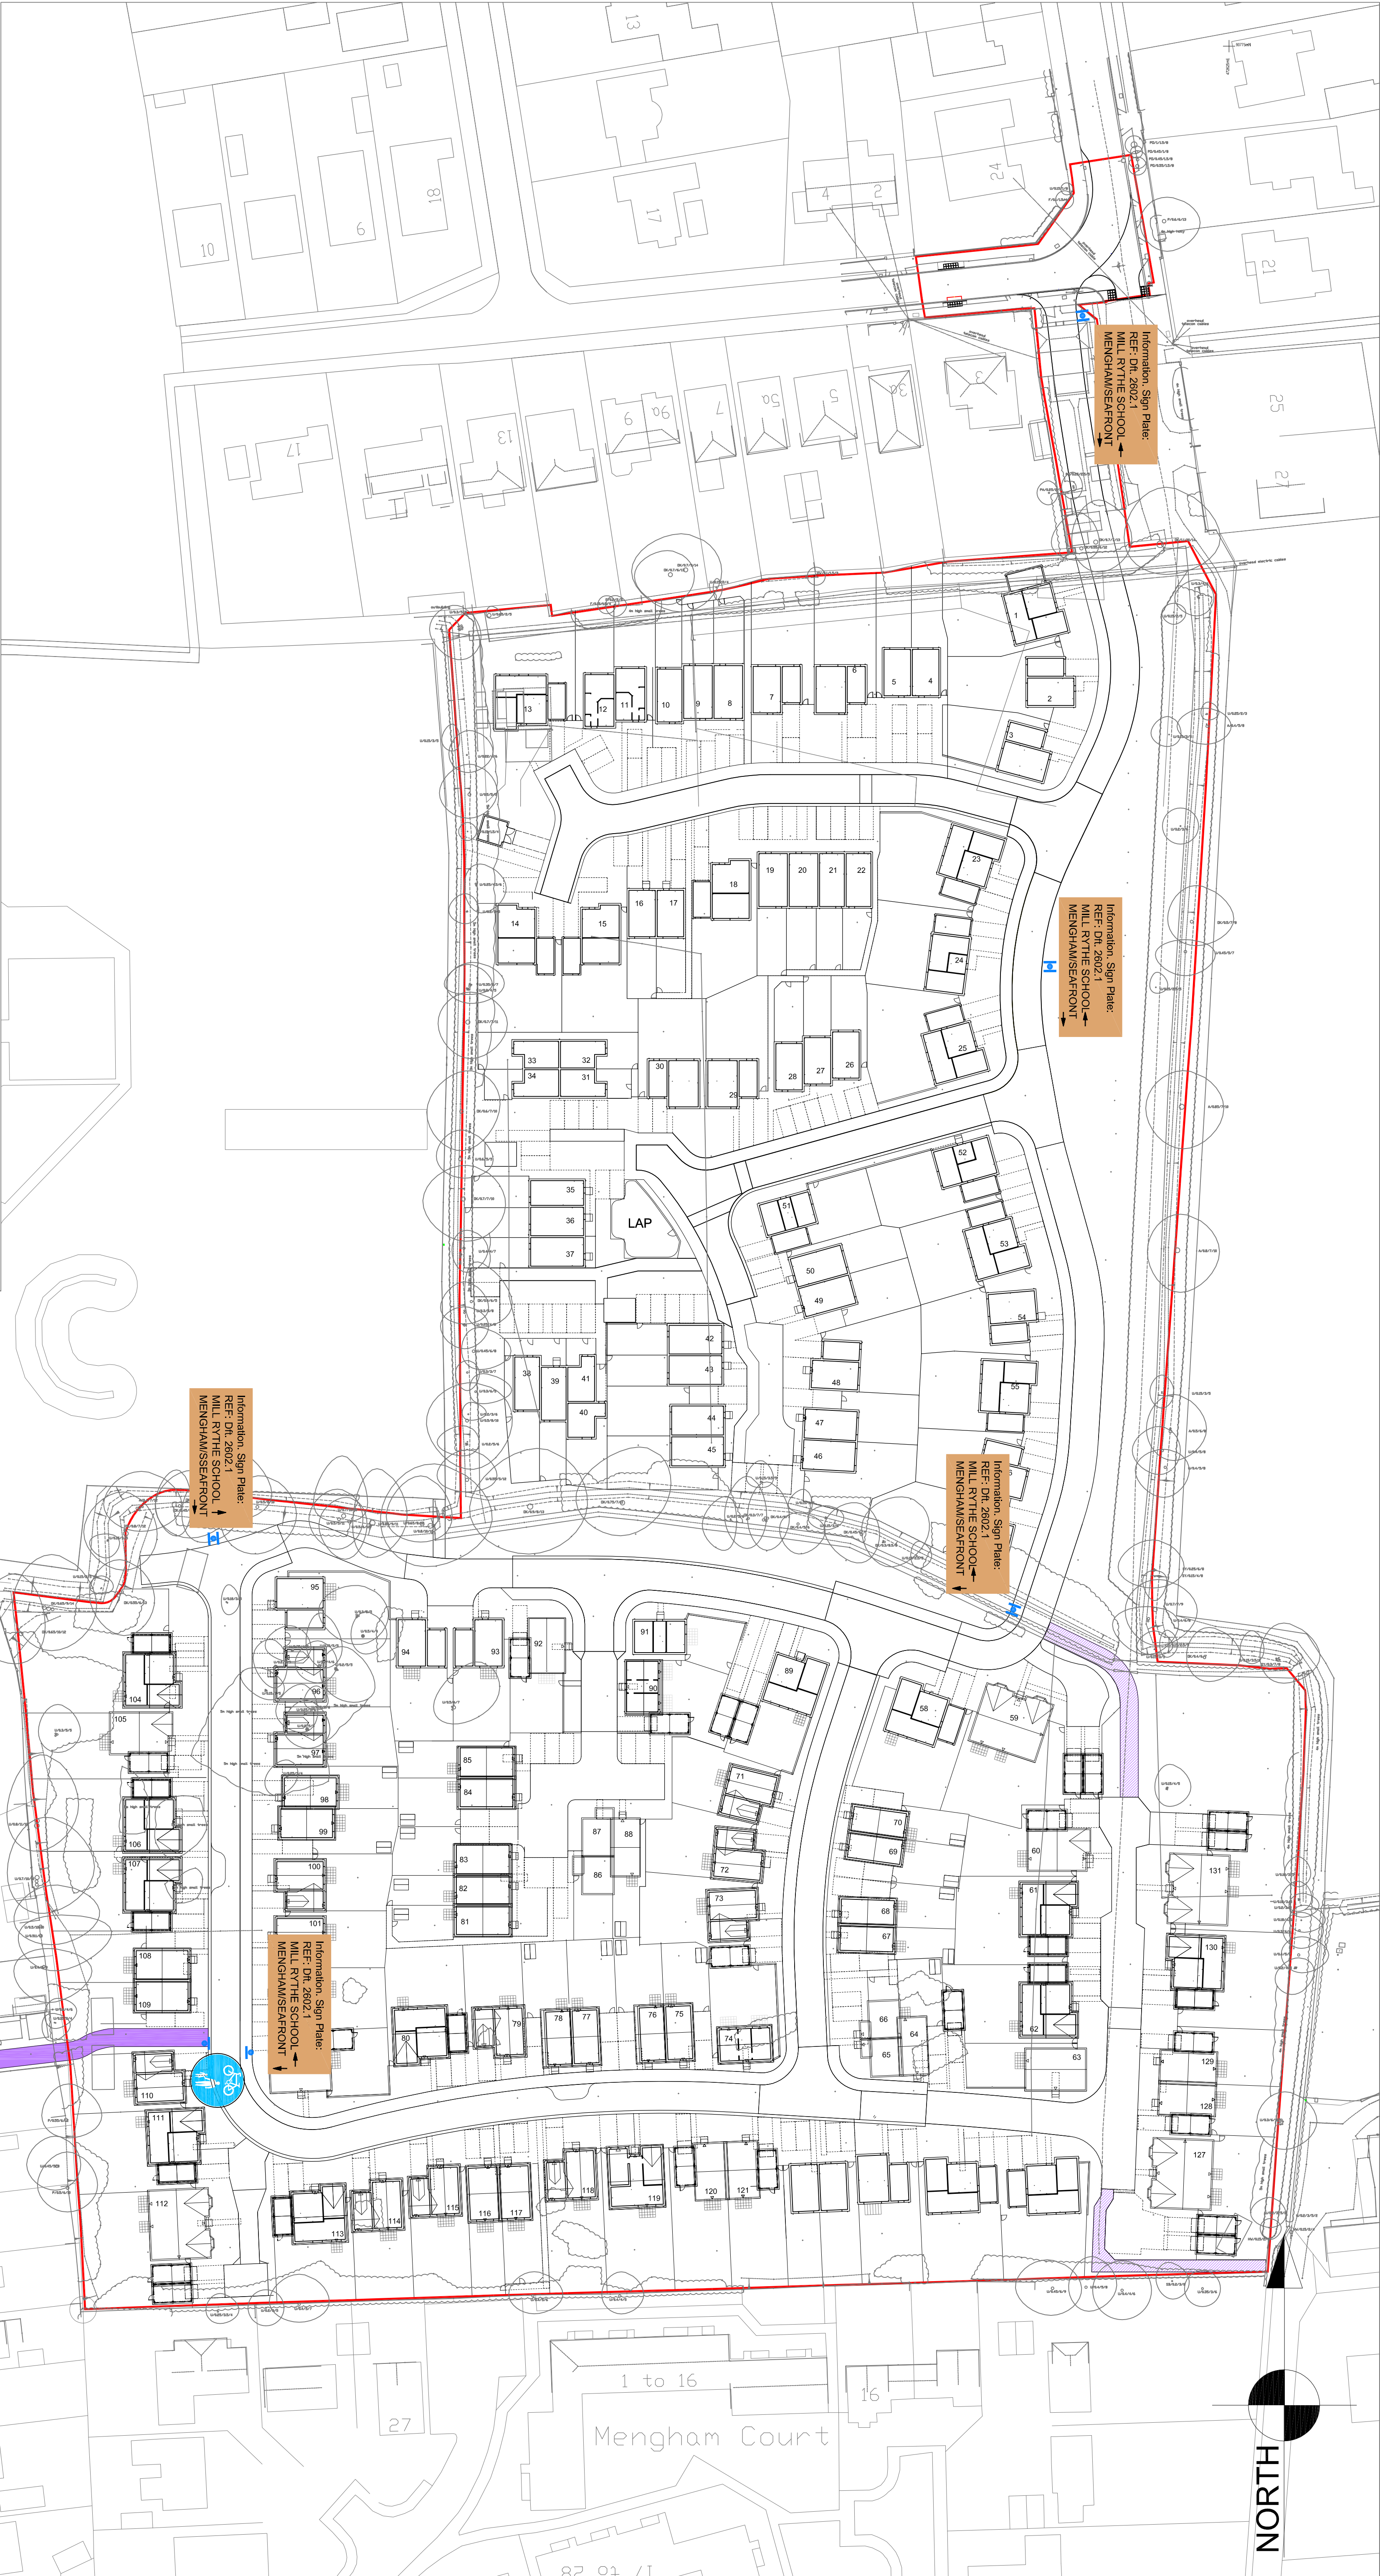

LEGEND:

-  SITE BOUNDARY
-  Proposed Footpath and Cycle Route
-  Proposed footpath and cycle route once rights have been secured
-  Proposed double sided galvanised sign posts
-  Proposed single sided galvanised sign posts

July 2014 SCALE 1:500 AT A1

SHEET 1 of 1 - Drawing - 003 rev B