


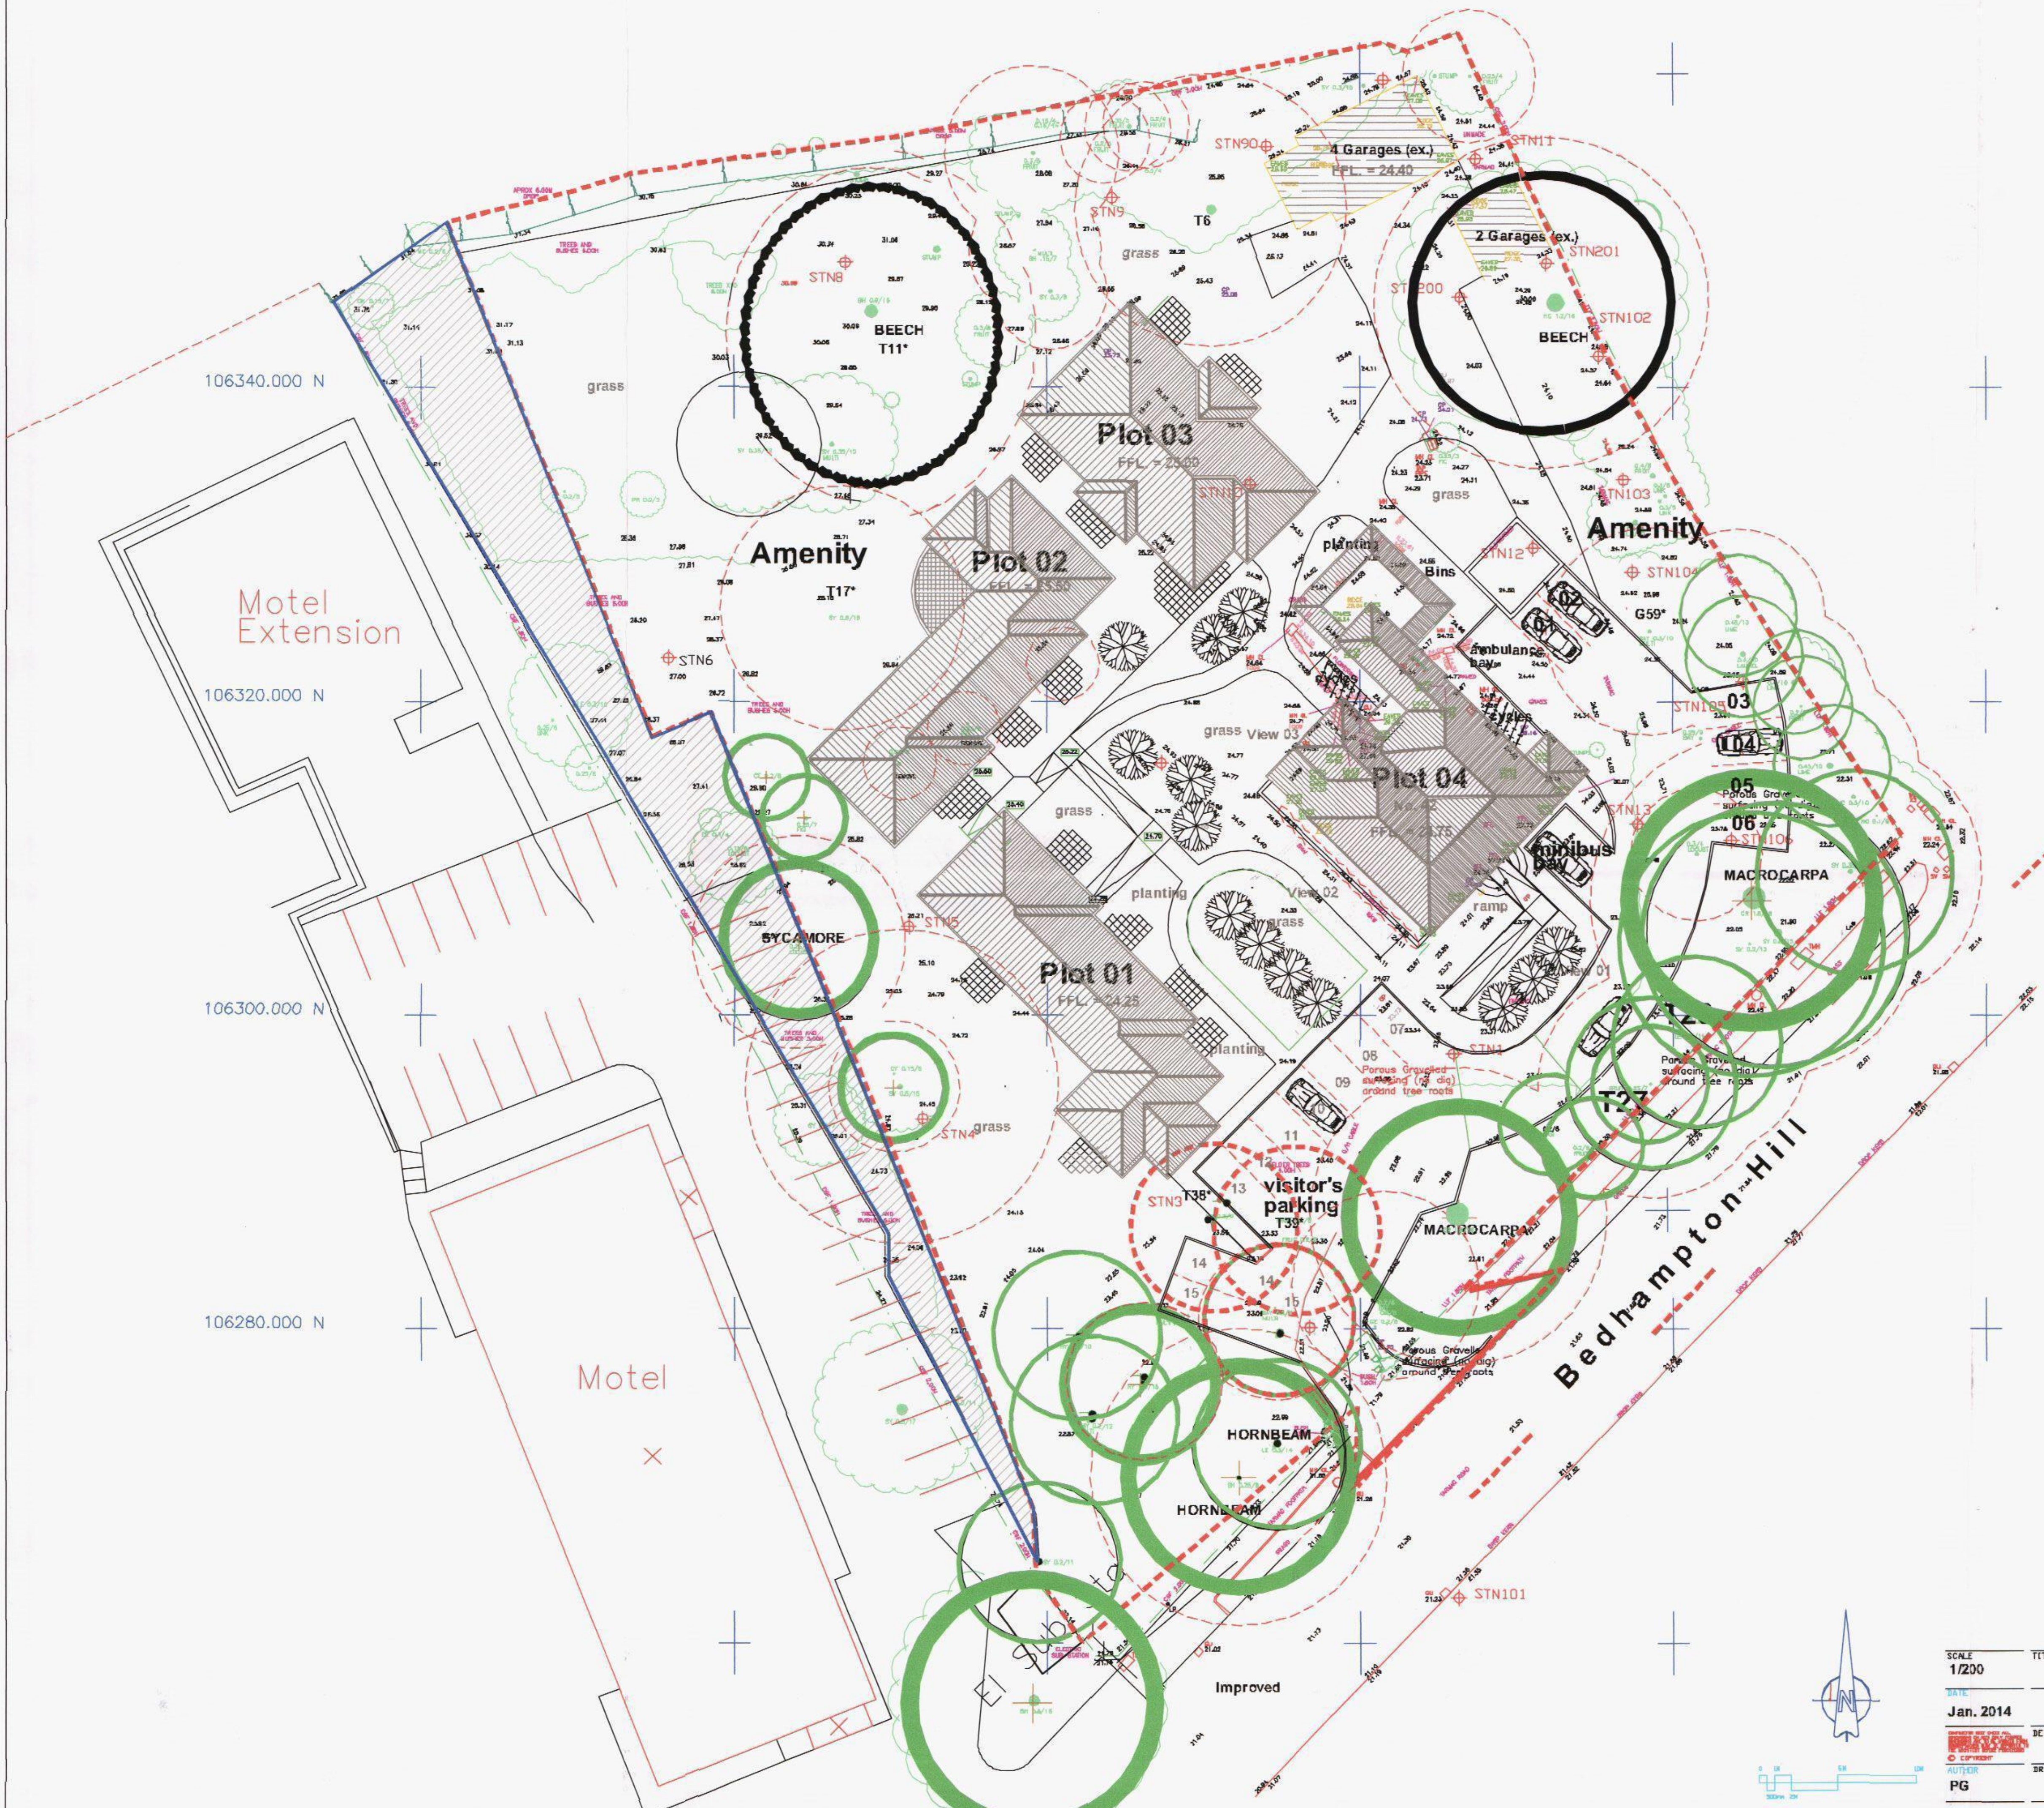

RECEIVED
17 FEB 2014
HBC Development Control

SCALE 1/200	TITLE Extensions to Hill Lodge	Peter Galloway - ARCHITECT
DATE Jan. 2014	42, Bedhampton Hill Havant	 Havant, Hampshire PO9 1RA TEL 02392 483153 MOB 07800 483362 E-MAIL peter@pgparchitects.co.uk
DRAWING NO 12/100/03	DETAIL Site Layout - in assoc with approved planning permission	
AUTHOR PG		