


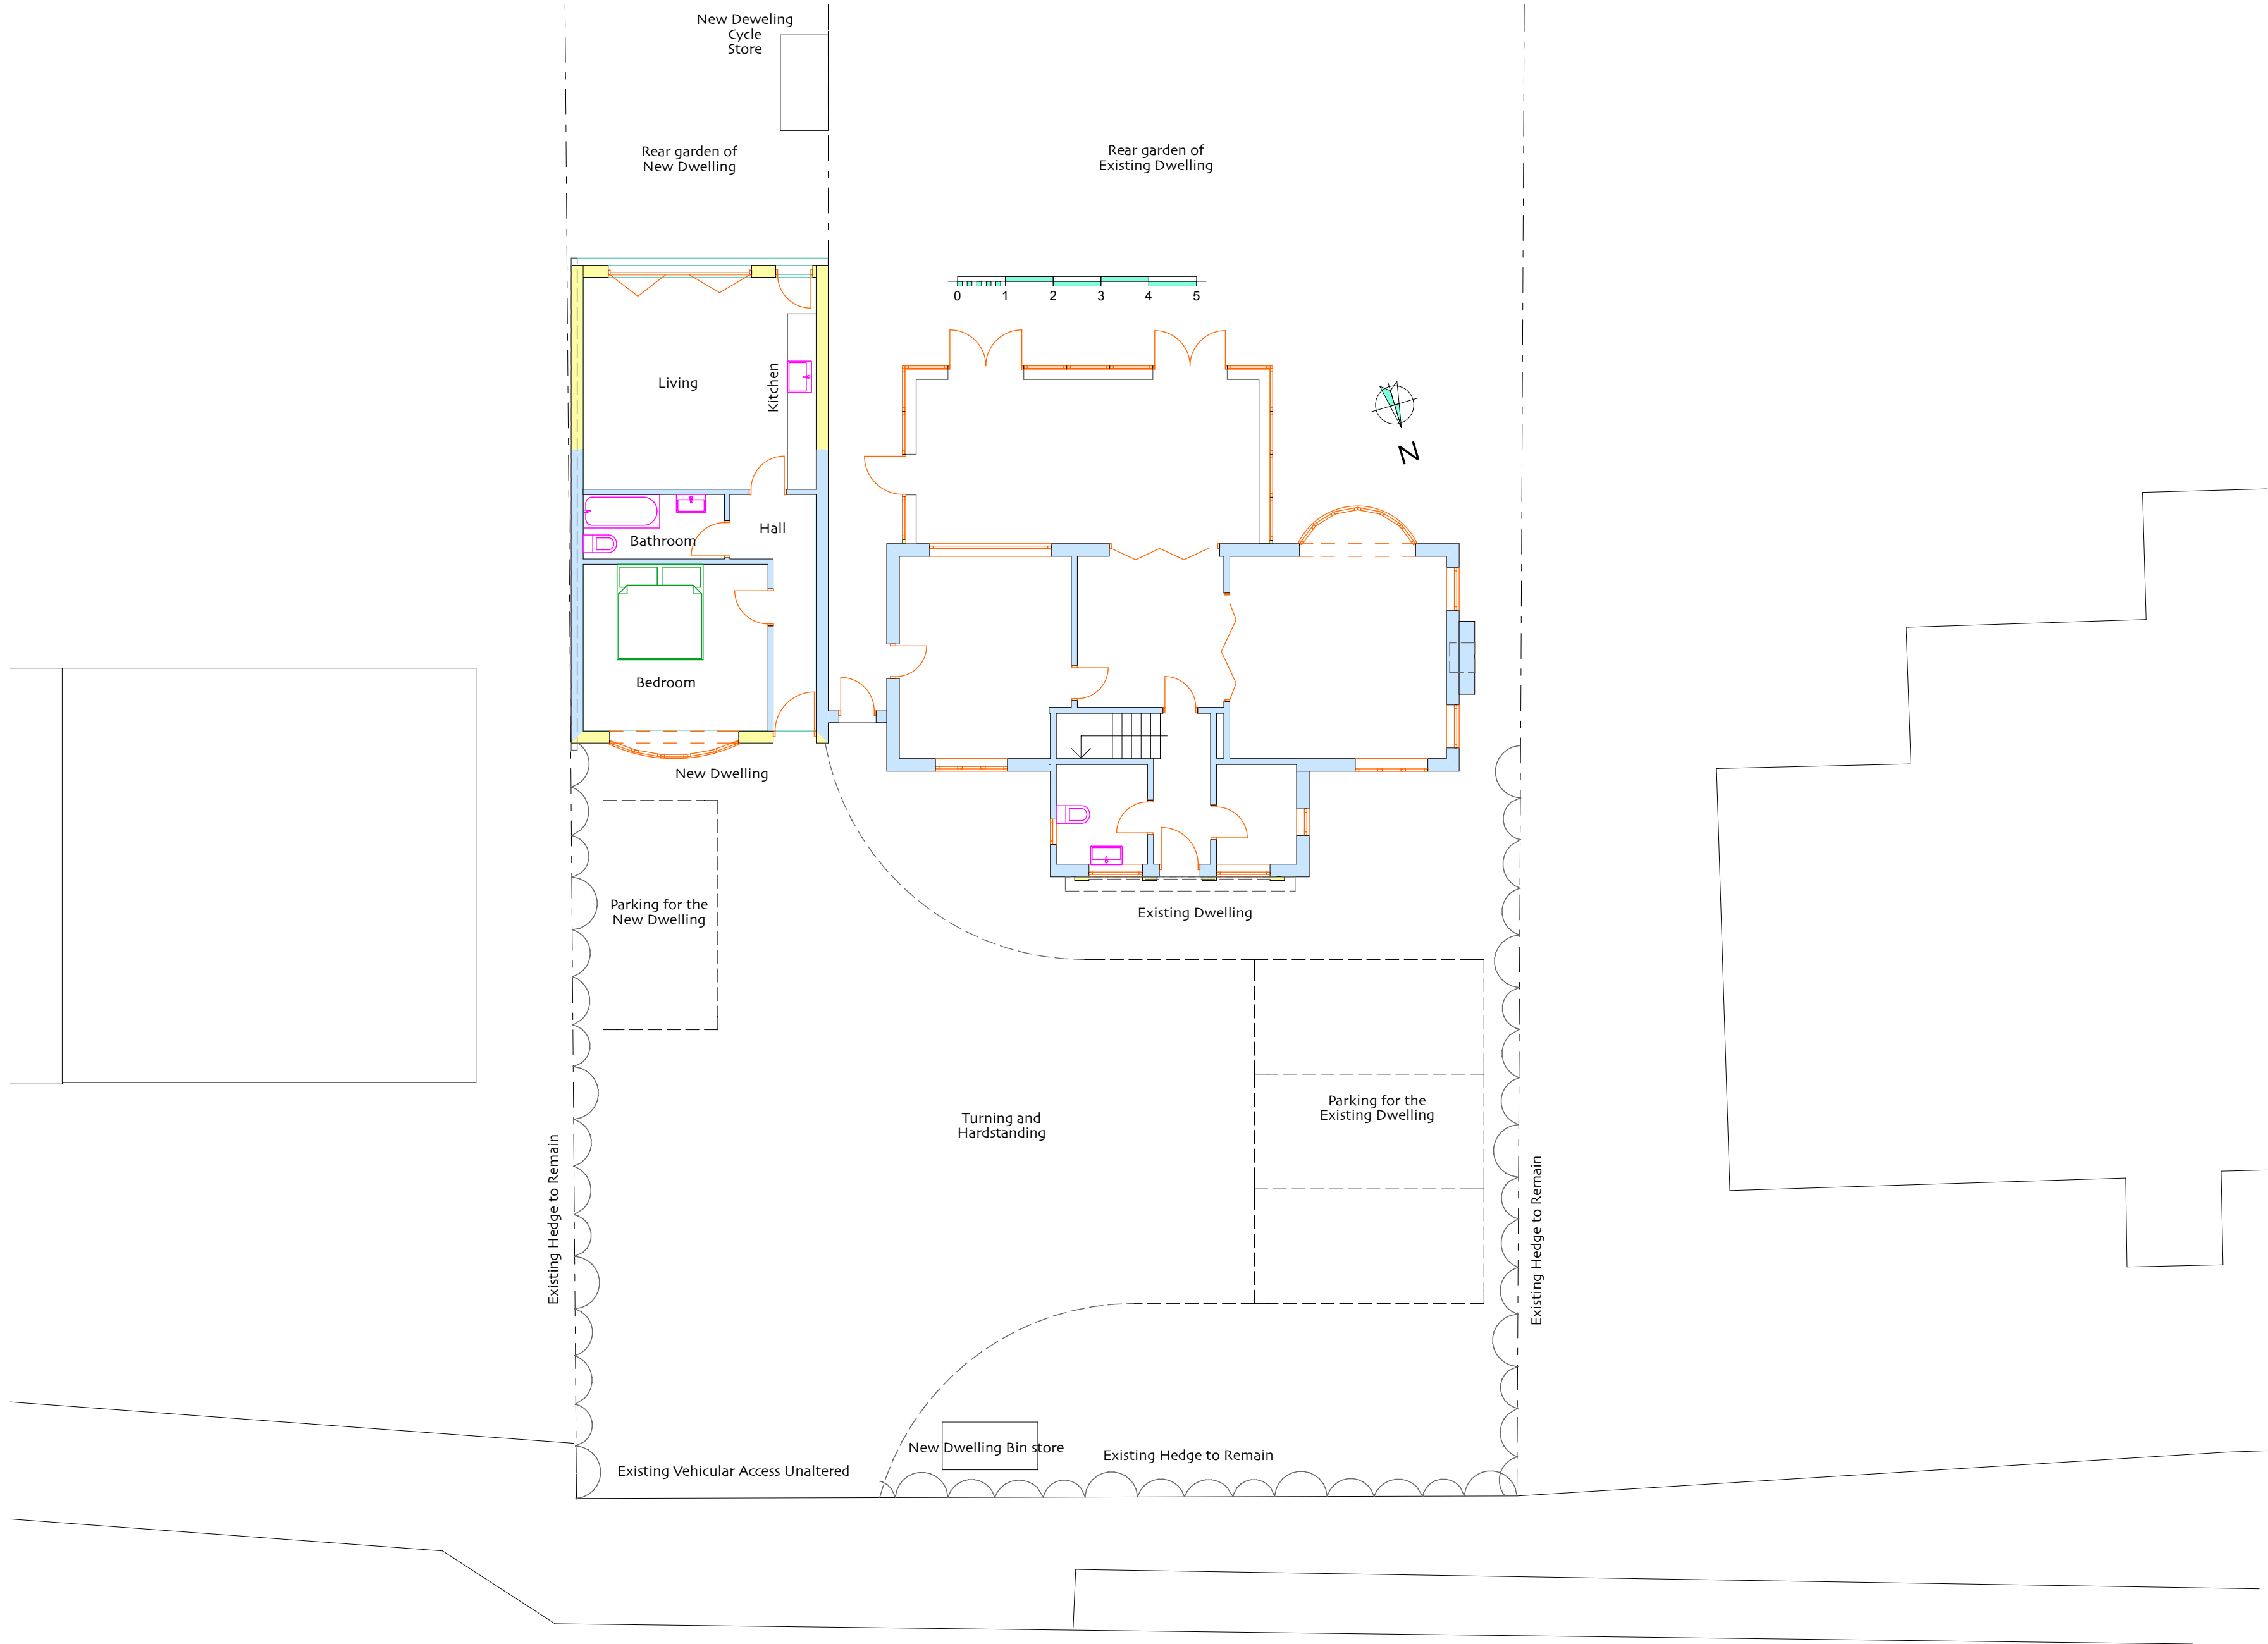

Mick Morris AADipl Architect
Waterlooville
Hants
74/PO7 7LB

Proposed dwelling
Garden of
2A Emsworth Road
Havant
Hants
PO9 2SR

Ground Floor

Drawing Status
Planning Application

The original drawing print size is A2 in landscape format

Drawing Scale
1:100

Layout ID Status Revision
E.05 ER