



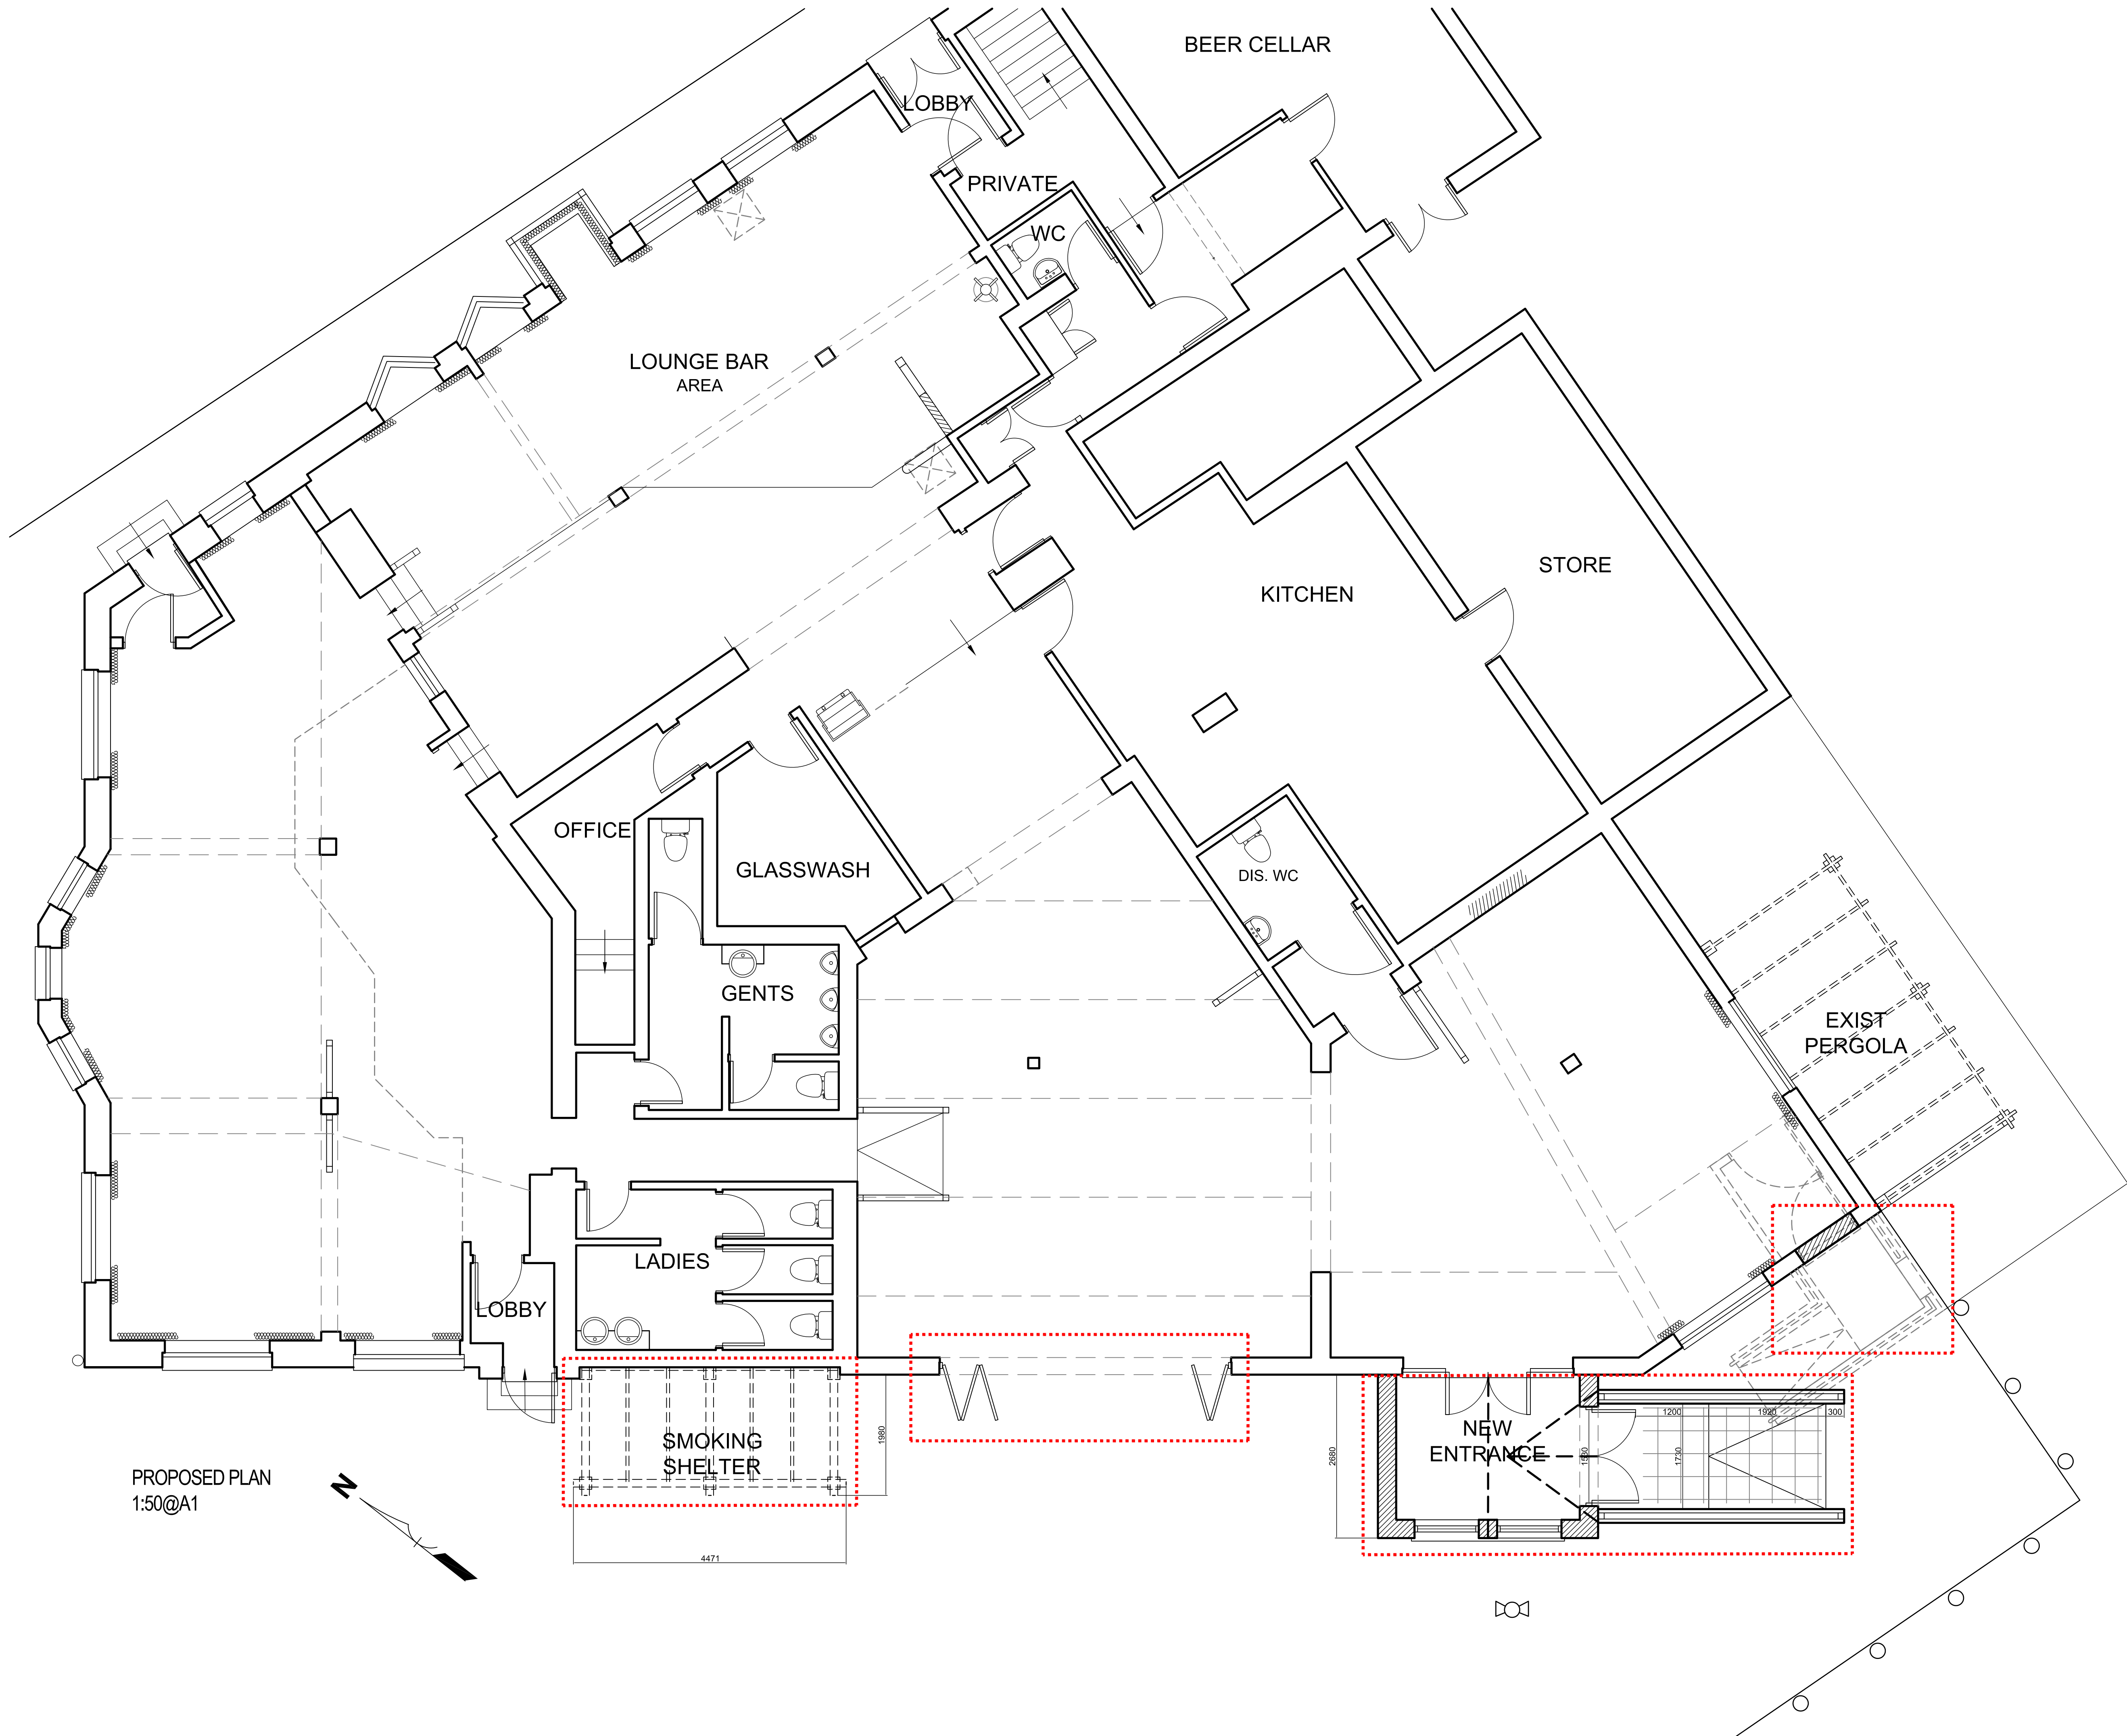

PROPOSED PLAN
1:50@A1

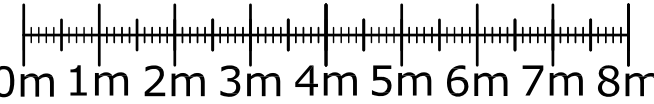

AREAS OUTLINED
IN RED ON PLAN
ARE PROPOSED
WORKS





SPATIALIZED3D

Tel: 01924 364700
Email: studio@spatialized.com
Web: www.spatialized.com

21 Thornhill Street
Wakefield
WF1 1NL

Stonegate Pub Company
Porter Tun House
500 Capability Green
Luton
Bedfordshire
LU1 3LS



Title **PROPOSED WORKS SITE LAYOUT**

Address **Ferry Boat Inn
Ferry Road
Hayling Island
PO11 0DG**

Date	June'13	Revision	
Drawn	GF	Job No	01-13-217
Scale	1:50@A1	Dwg No	07

Copyright - This drawing & design and all the information contained therein is the sole copyright of Spatialized Ltd - and reproduction in any form is forbidden unless permission is obtained in writing.

CONTRACTORS PLEASE NOTE:

1. Warning: no dimensions are to be scaled from this drawing. All Contractors must visit site and be responsible for taking & checking all dimensions relative to this work. The designer must be advised of any discrepancies in writing.

2. Any discrepancies between drawings & specification should be reported to the Designer prior to any work commencing.