


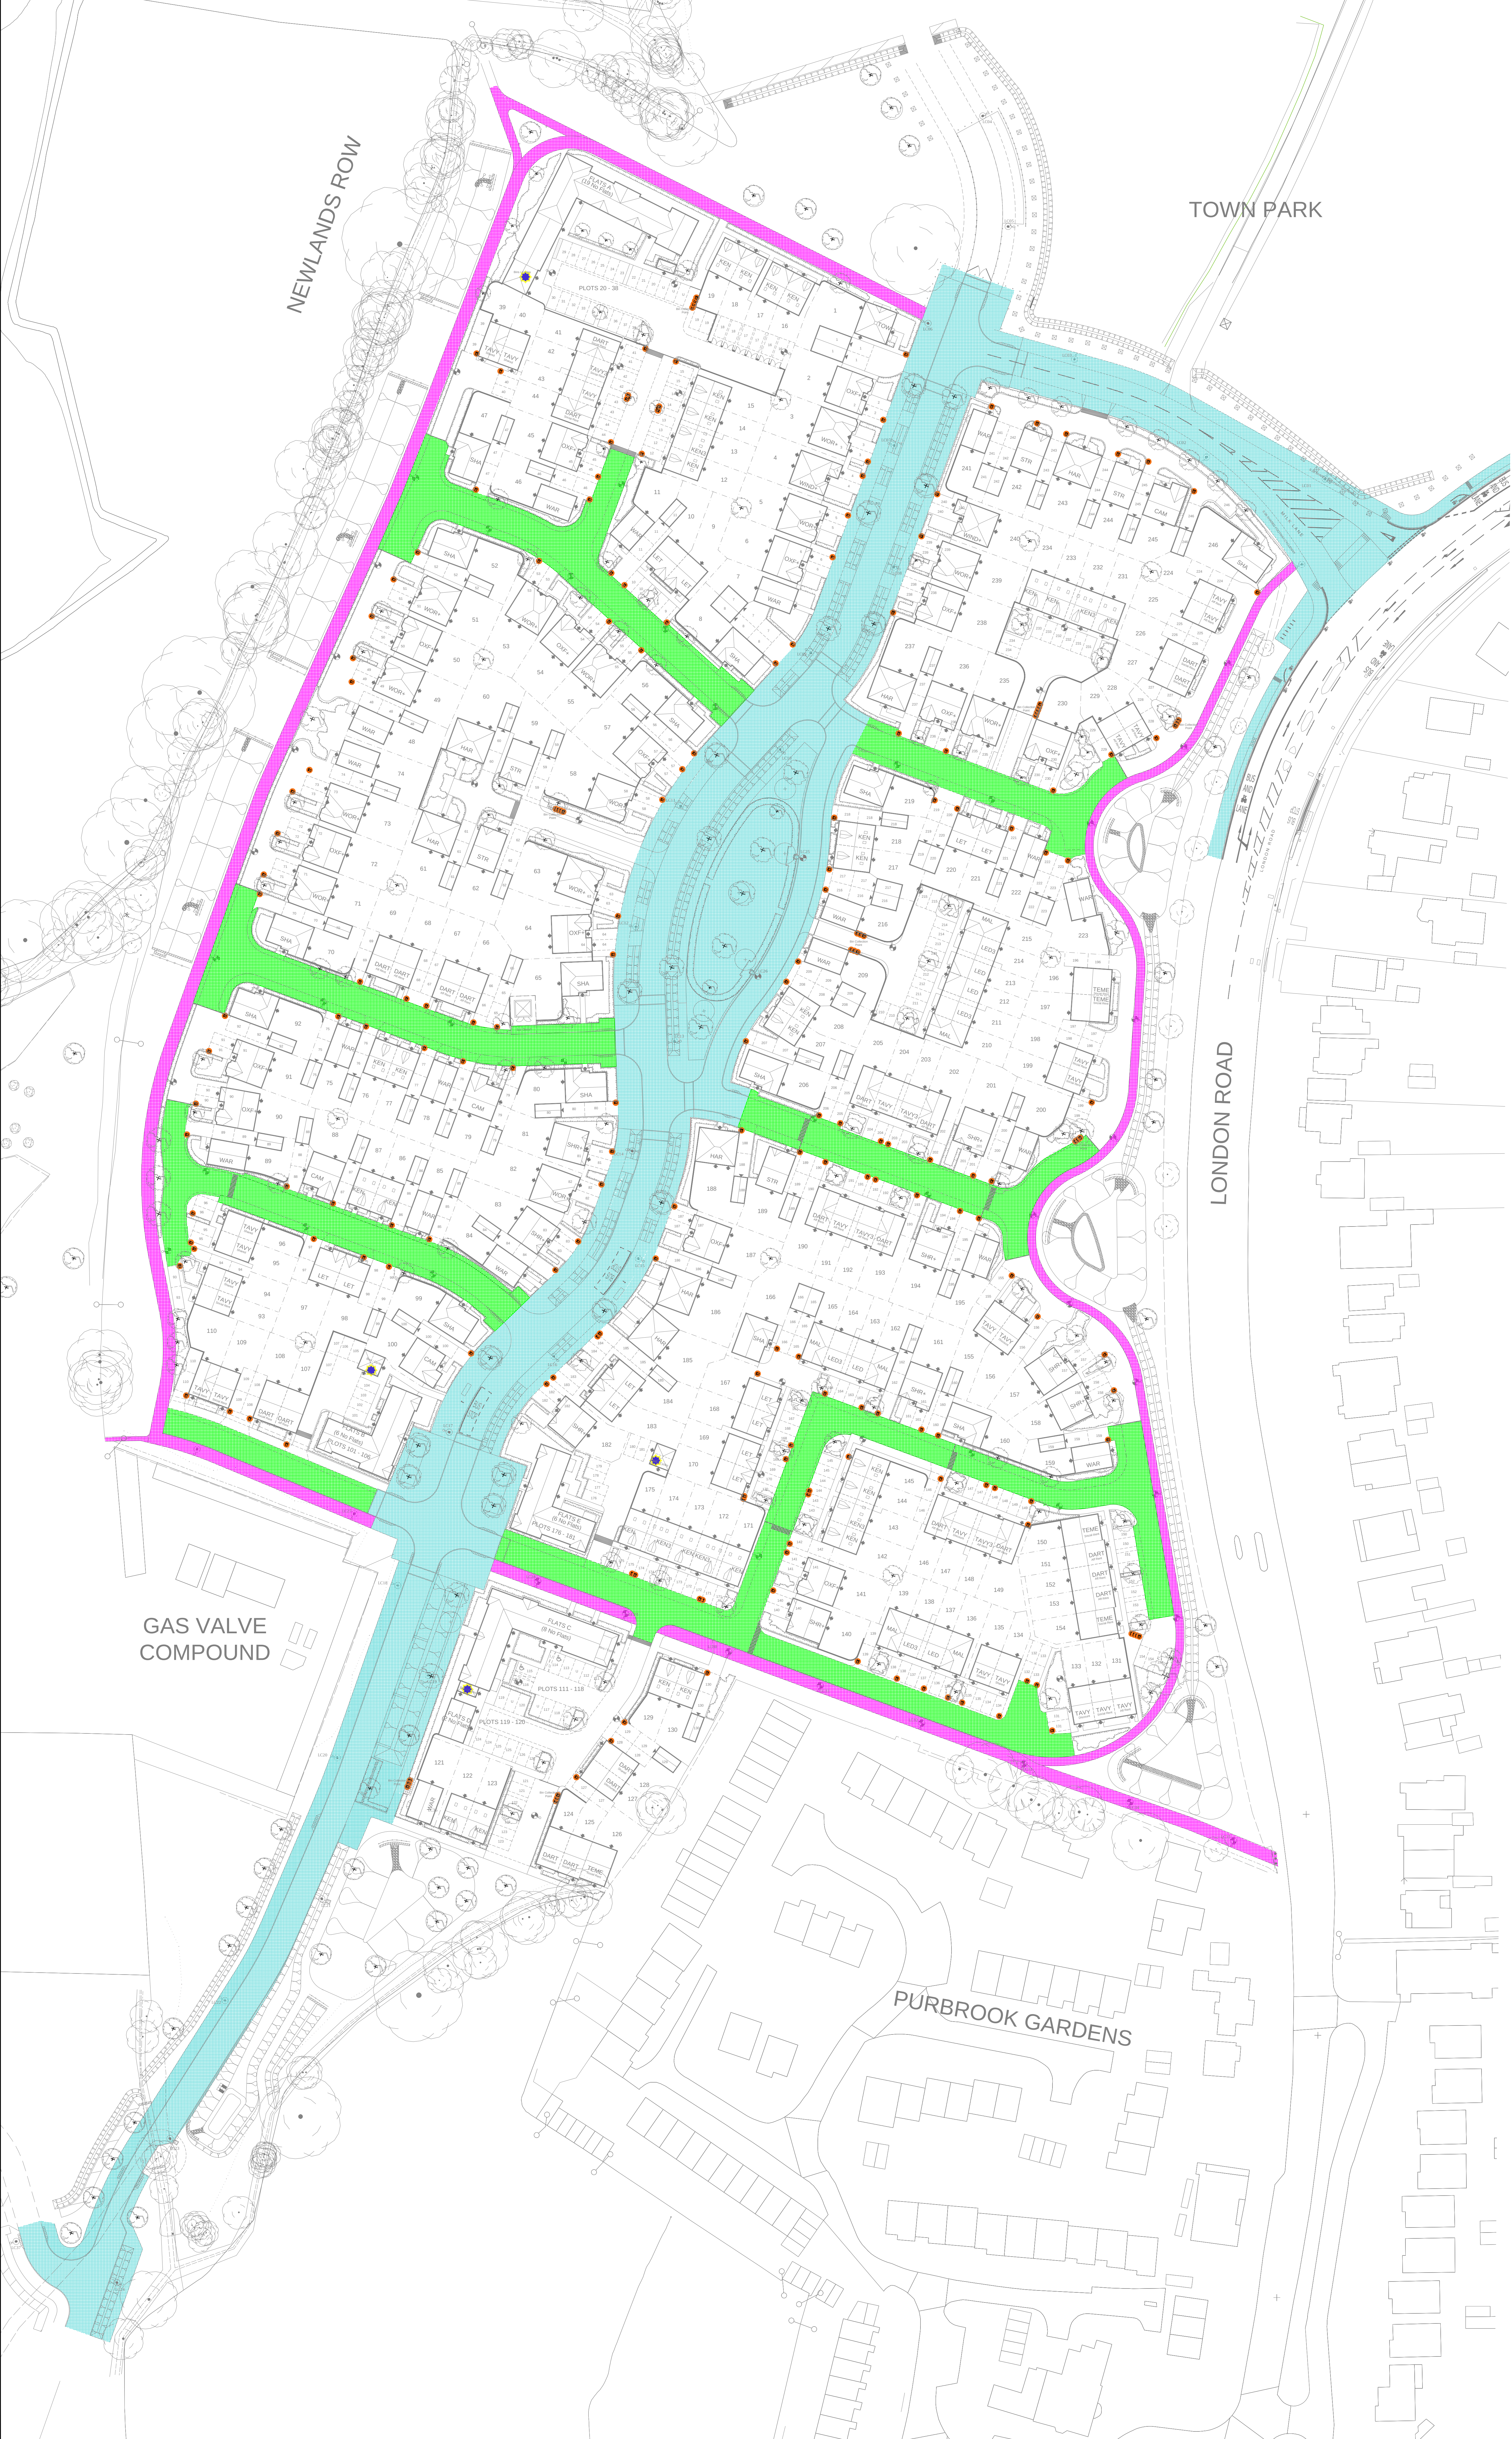

NOTES

Permission is granted to scale from this drawing for the purpose of Local Authority Planning Approval only. In all other circumstances DO NOT scale from this drawing. Please contact this office for any additional information required.

Contractors, Sub Contractors and Suppliers are to check all relevant dimensions and levels of the site and building before commencing any work drawings or building work. Any discrepancies should be recorded to the Architect.

Where applicable this drawing is to be read in conjunction with the Consultant's drawings.

This drawing is the copyright of Tetlow King Ltd ©. All rights reserved. Ordnance Survey Data © Crown Copyright. All rights reserved. Licence No. 300007369

REV	DESCRIPTION	DATE	AUTHOR	CHECKED

KEY:

- Infrastructure
- Area proposed for adoption
- Infrastructure footprints
- Refuse store
- Refuse collection point

NOTE: The area shown as proposed for adoption has been discussed with Hampshire Highways in principle, however it is subject to their approval at the technical submission stage under Section 38 of the Highways Act

Scale 1:500

0 10m 20m 30m

TETLOW KING

ARCHITECTS · URBAN DESIGNERS · SUSTAINABILITY CONSULTANTS

Building 300, The Grange, Ramsey Road, Michelmersh, Burslem, Hampshire, SO51 0AE.
Tel: 01794 367761 Fax: 01794 515517 Web: www.tetlowking.co.uk

PROJECT

BEREWOOD, PHASE 2
Waterlooville, Hampshire
For: Redrow Homes (Southern)

DRAWING

Adoption Layout

SCALE	DATE	AUTHOR	CHECKED
1:500 @ A0	11/02/14	ZN	

JOB NO.	DRAWING NO.	REV
REDR130524	ADL01	