

KEY	SPECIES	SUPPLY	SIZE	DENSITY
1	Viburnum davidii	18	30-45cm	3 per sq.m
2	Daphne Odora	8	30-45cm	3 per sq.m
3	Cistus Silver Pink	5	20-30cm	3 per sq.m
4	Photinia Red Robin	2	30L	
5	Buxux Sempervirens	40	30-45cm	3 per sq.m
6	Ligustrum Japonicum variegated	1	14-16cm girth 1.8m min height	
7	Hebe Emerald Gem	20	20-30cm	5 per sq.m
8	Hebe Albicans	25	20-30cm	5 per sq.m
9	Potentilla Fruticosa Abbotswood	18	30-45cm	3 per sq.m

LODGE ROAD

27

EXISTING HEDGE (BOX)

EXISTING PATH

garage

+13.90 GRAVEL

EXISTING TREES RETAINED

TARMAC

13.79 +

CONC SLAB PAVING 450 X 450 BUFF

GRASS

ffl 13.74

house

EXISTING HEDGE

GRASS +13.57

CONCRETE SLAB PATIO. MARSHALLS SAXON 450 X 450 BUFF COLOUR

TREE REMOVED

1.8m CLOSE BOARDED FENCE

EXISTING PATH

EXISTING FENCE

CONCRETE SLAB PATIO. MARSHALLS SAXON 450 X 450 BUFF COLOUR

13.30 +

GRASS

EXISTING TREES RETAINED

26

EXISTING HEDGE (BOX)

20mm COTSWOLD SHINGLE

+13.20

7

8

+13.04

GATE

20mm COTSWOLD SHINGLE

4

6

9

+13.04

bungalow

ffl 13.24

2.0m TIMBER ACOUSTIC FENCE - JACKSONS 'JAKOUSTIC' RESIDENTIAL SYSTEM

TREES REMOVED

EXISTING TREES RETAINED

EXISTING FENCE

28 Lodge Road
Bedhampton
Hampshire

for

Derek Warwick
Developments Ltd

Landscape Scheme

1:200 @ A3 June '14

212.07/17

HAVANT BOROUGH COUNCIL
- 3 JUL 2014
RECEIVED

KEY	SPECIES	SUPPLY	SIZE	DENSITY
1	Viburnum davidii	18	30-45cm	3 per sq.m
2	Daphne Odora	8	30-45cm	3 per sq.m
3	Cistus Silver Pink	5	20-30cm	3 per sq.m
4	Photinia Red Robin	2	30L	
5	Buxux Sempervirens	40	30-45cm	3 per sq.m
6	Ligustrum Japonicum variegated	1	14-16cm girth 1.8m min height	
7	Hebe Emerald Gem	20	20-30cm	5 per sq.m
8	Hebe Albicans	25	20-30cm	5 per sq.m
9	Potentilla Fruticosa Abbotswood	18	30-45cm	3 per sq.m


OWEN DAVIES
ARCHITECTS

16 Grovebury,
Locks Heath, Southampton, SO31 6PL
Tel: 01489 589923 Fax: 01489 589923

Tree No.	Species	girth dia (m)	height (m)
2	holly	0.9	6
3	blackthorn	M/b	7
4	hazel	M/b	6
5	hazel	M/b	6
7	fir	0.22	8
8	fir	M/b	7
11	s/birch	0.37	10
12	fir	0.21	6
13	cherry	0.20	8
14	fruit	0.48	6
16	fruit	0.10	3
17	hazel	0.14	6
18	holly	0.11	4
19	laurel	0.10	4
20	fir	0.11	4
21	cherry	0.17	6
22	s/birch	0.17	6
23	elder	M/b	3
24	fir	0.15	9
25	fruit	0.08/0.05	3.5
26	s/birch	0.12	4
27	sycamore	0.72/0.43	15
28	laburnum	0.18	7
29	fruit	0.19	4

- 3 JUL 2014

RECEIVED

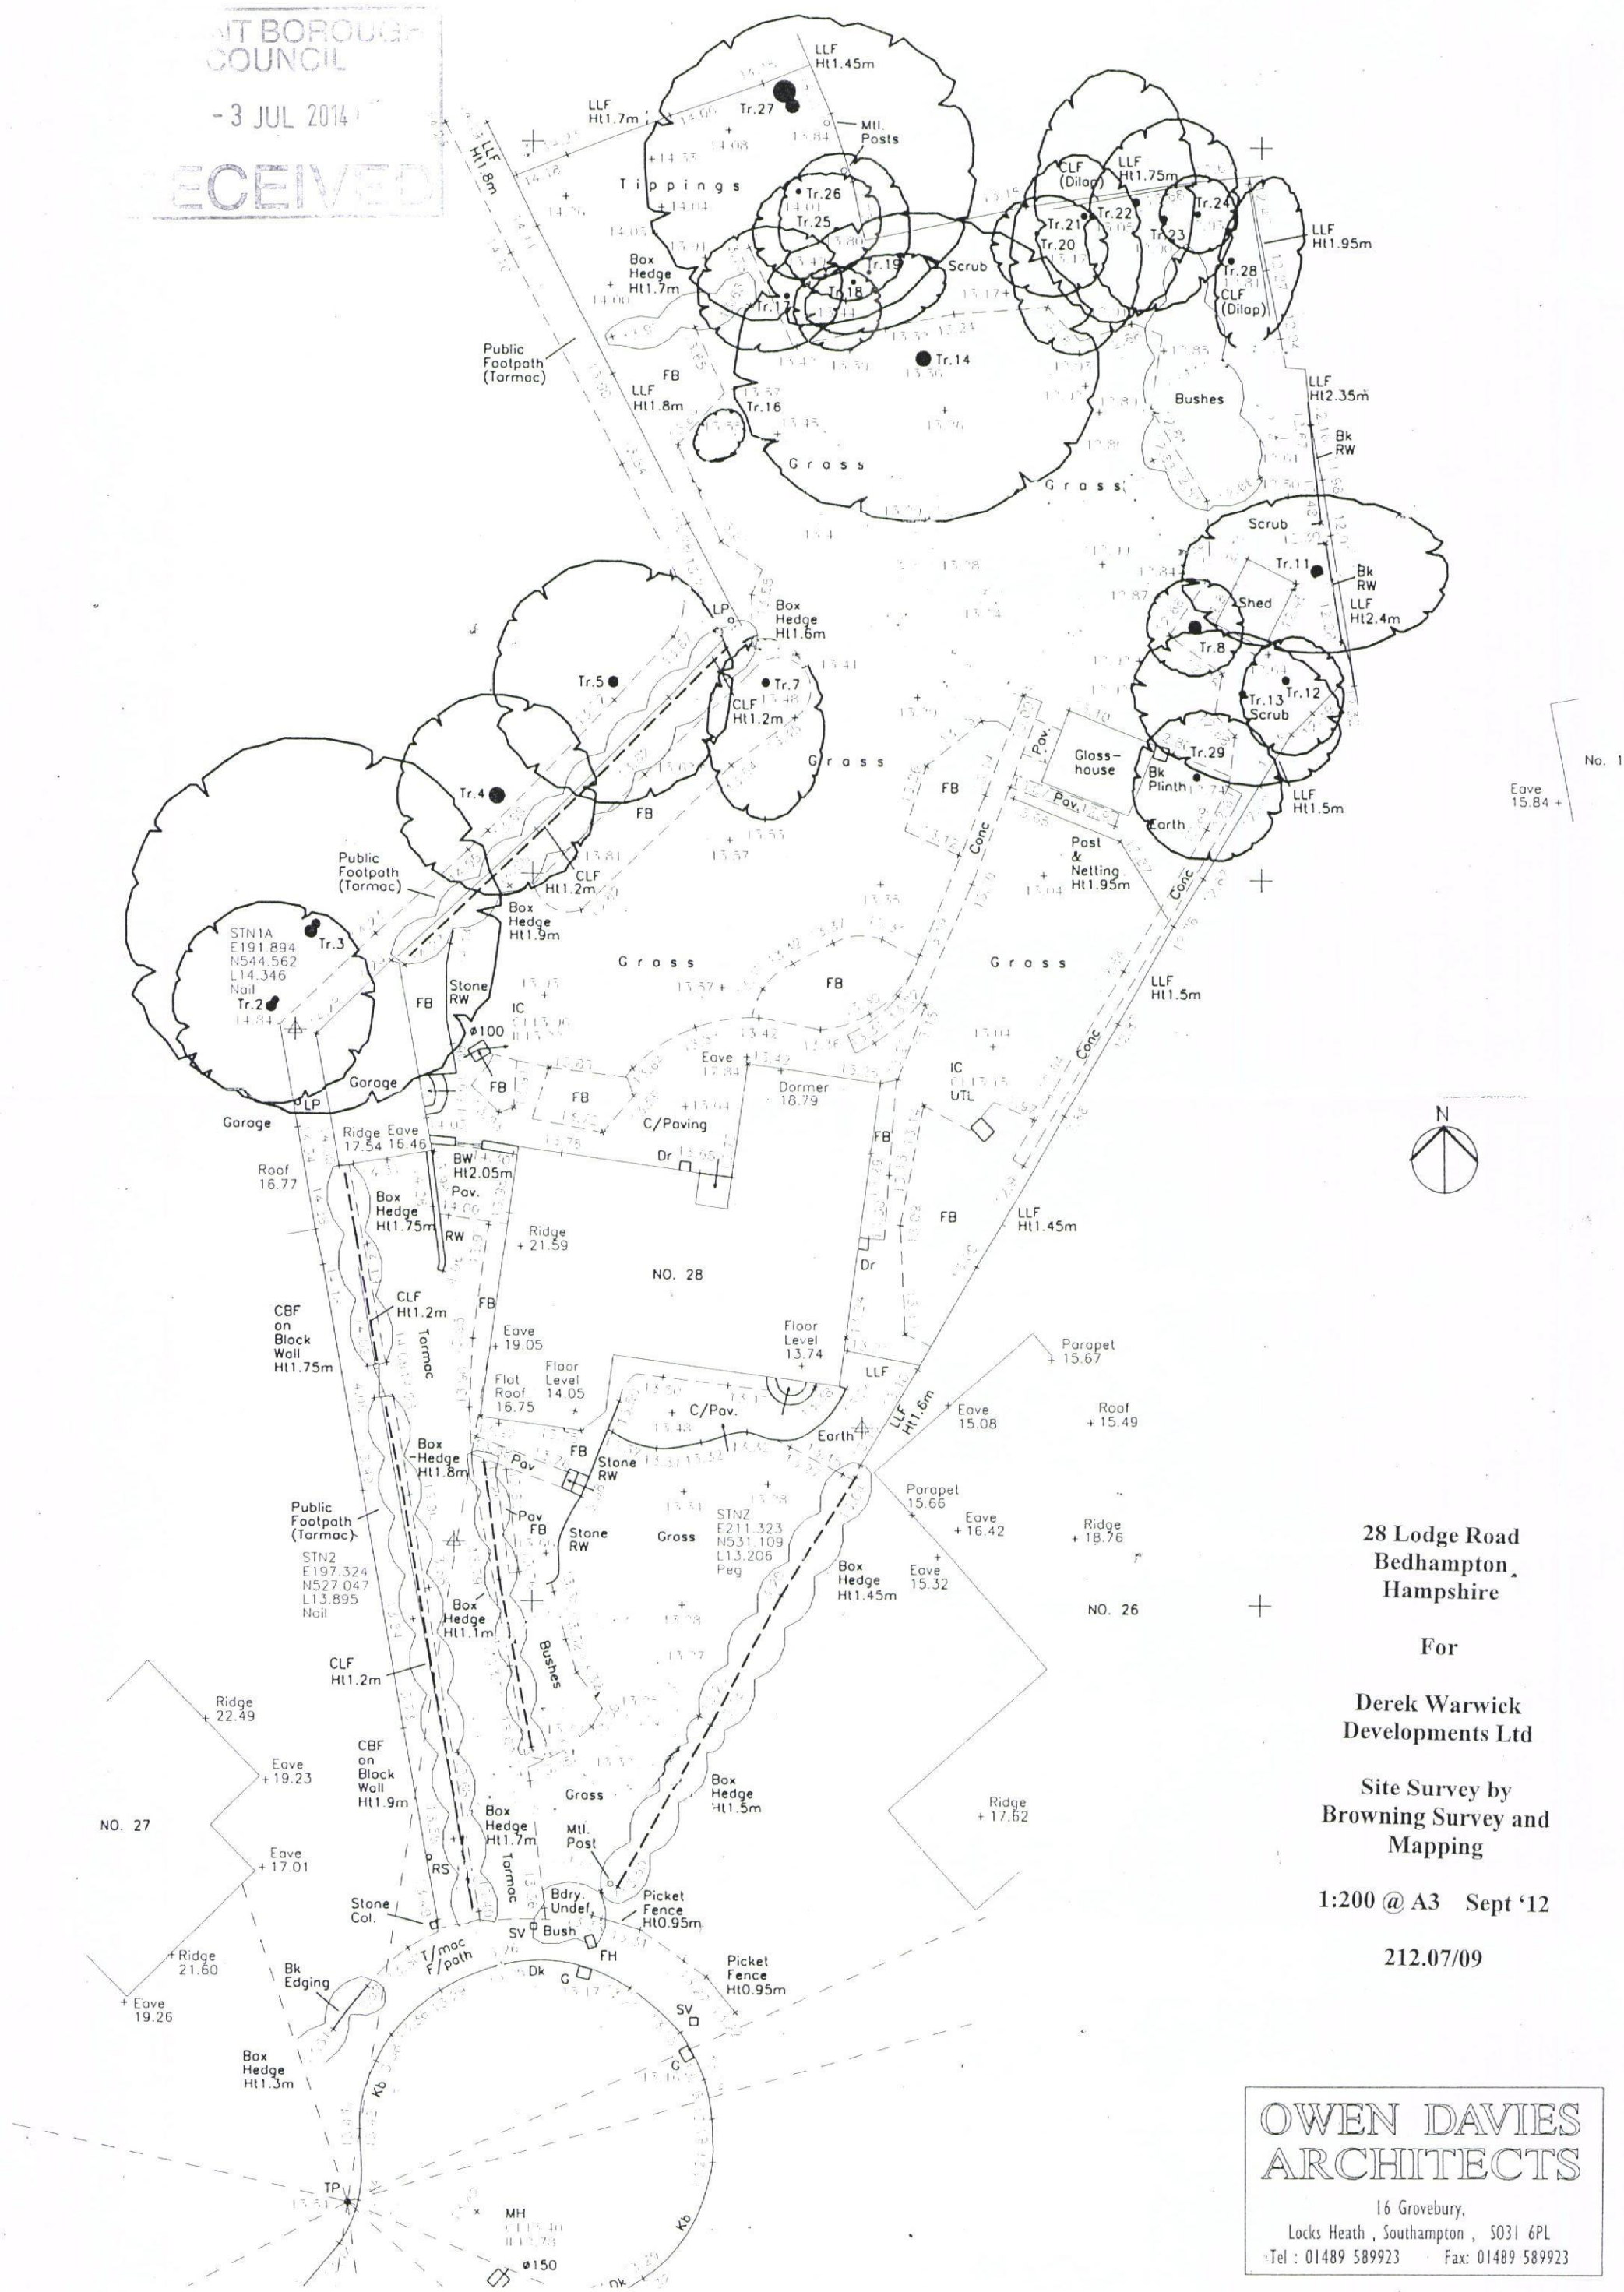

212.07/09

OWEN DAVIES
ARCHITECTS

16 Grovebury,
Locks Heath, Southampton, SO31 6PL
Tel: 01489 589923 Fax: 01489 589923