



All existing levels are highlighted in blue; ground levels remain unchanged except where indicated in purple.

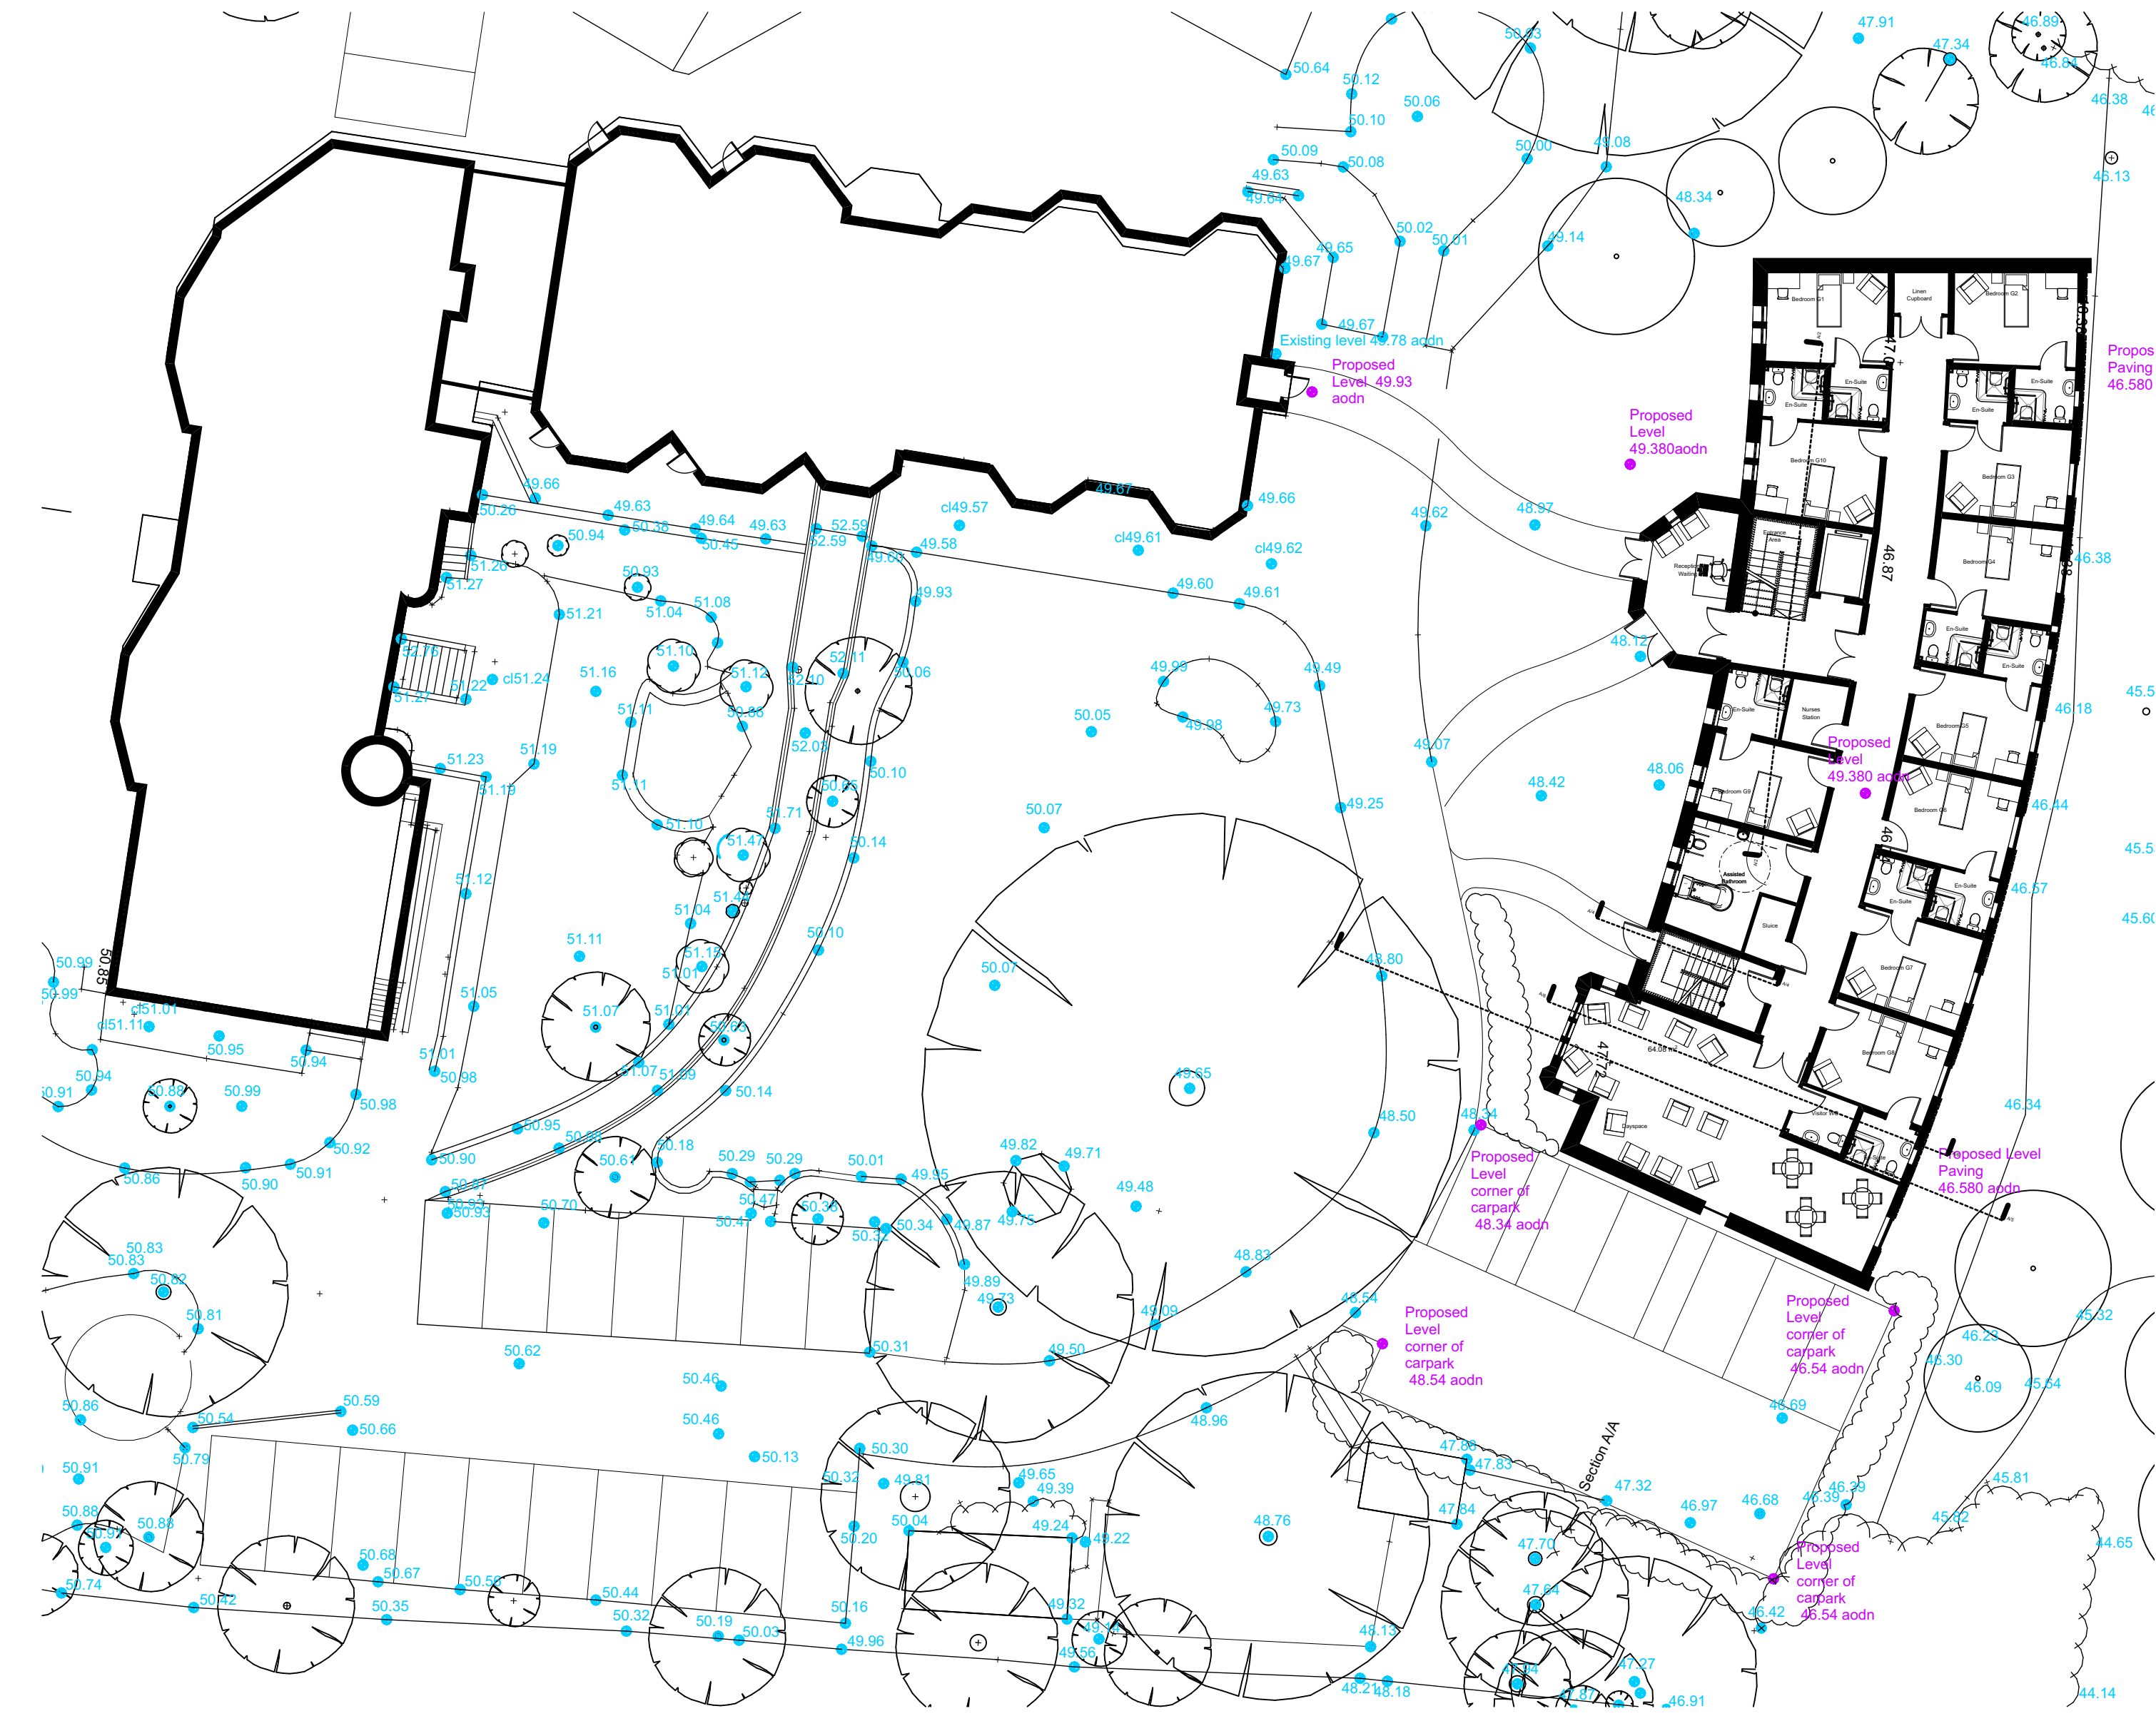

1. Ground Floor Plan 1:200

All existing levels are highlighted in blue; ground levels remain unchanged except where indicated in purple. Ground floor dug into bank.

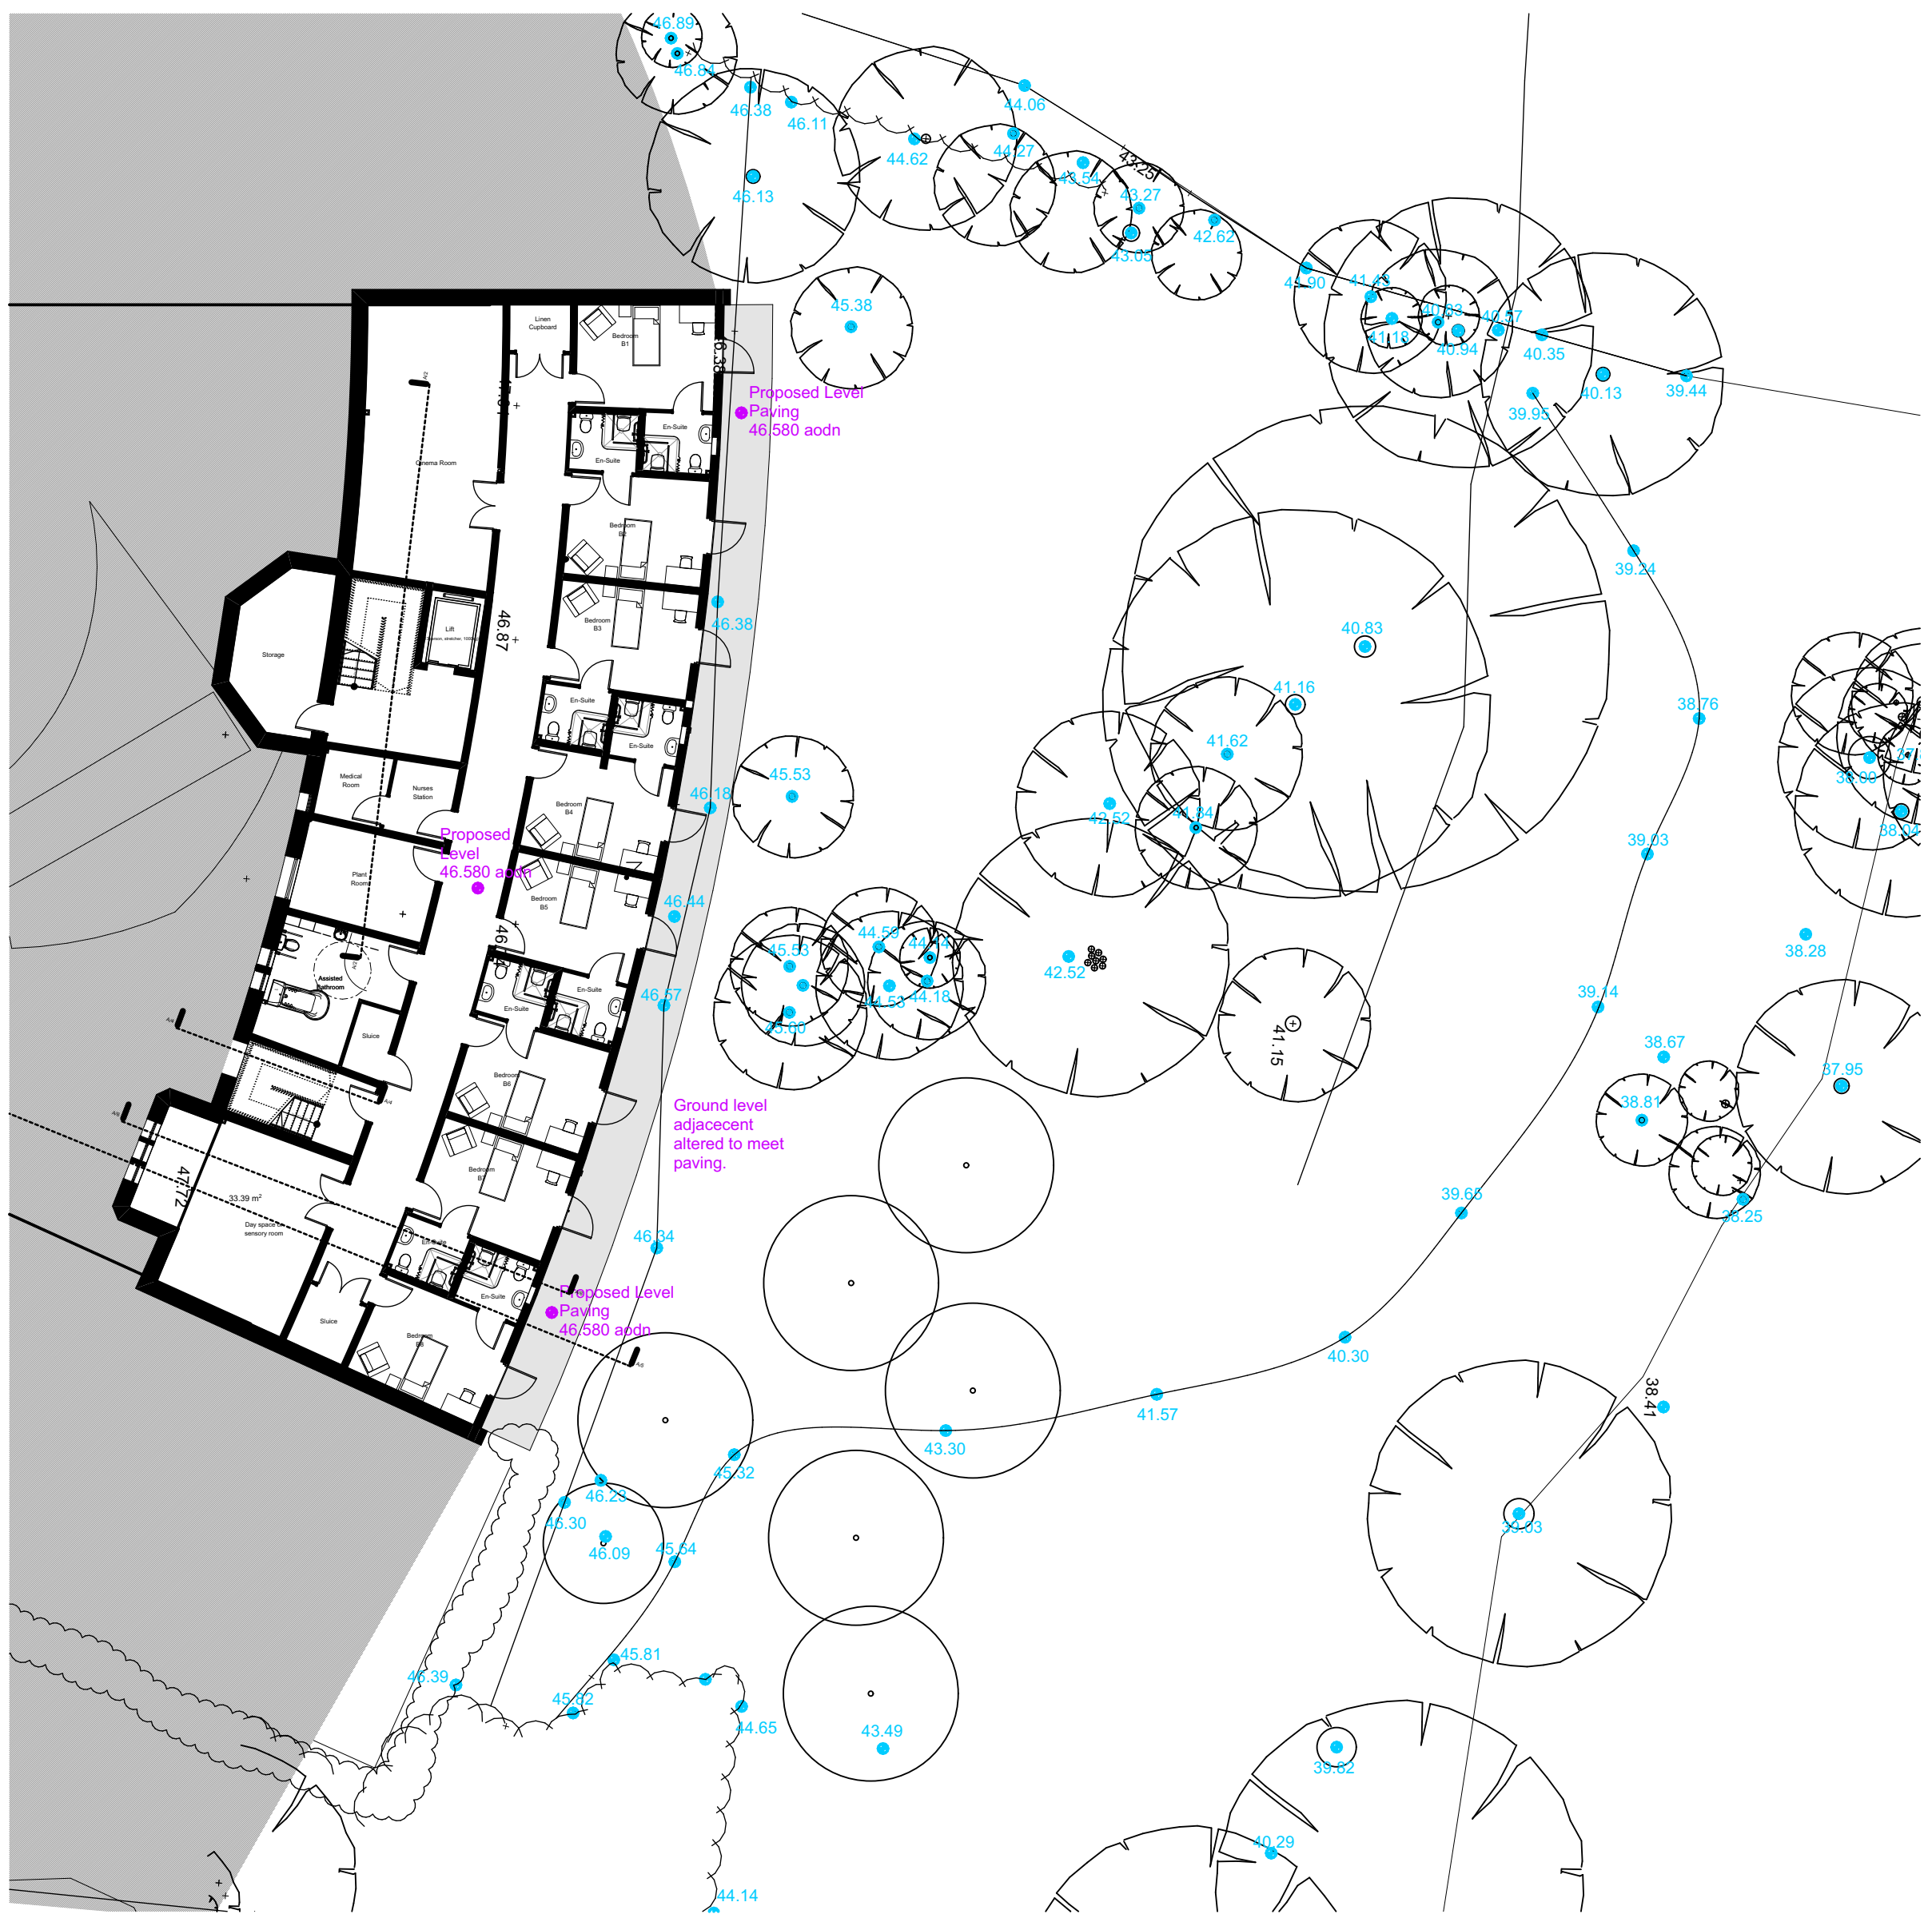

0. Basement Plan 1:200