


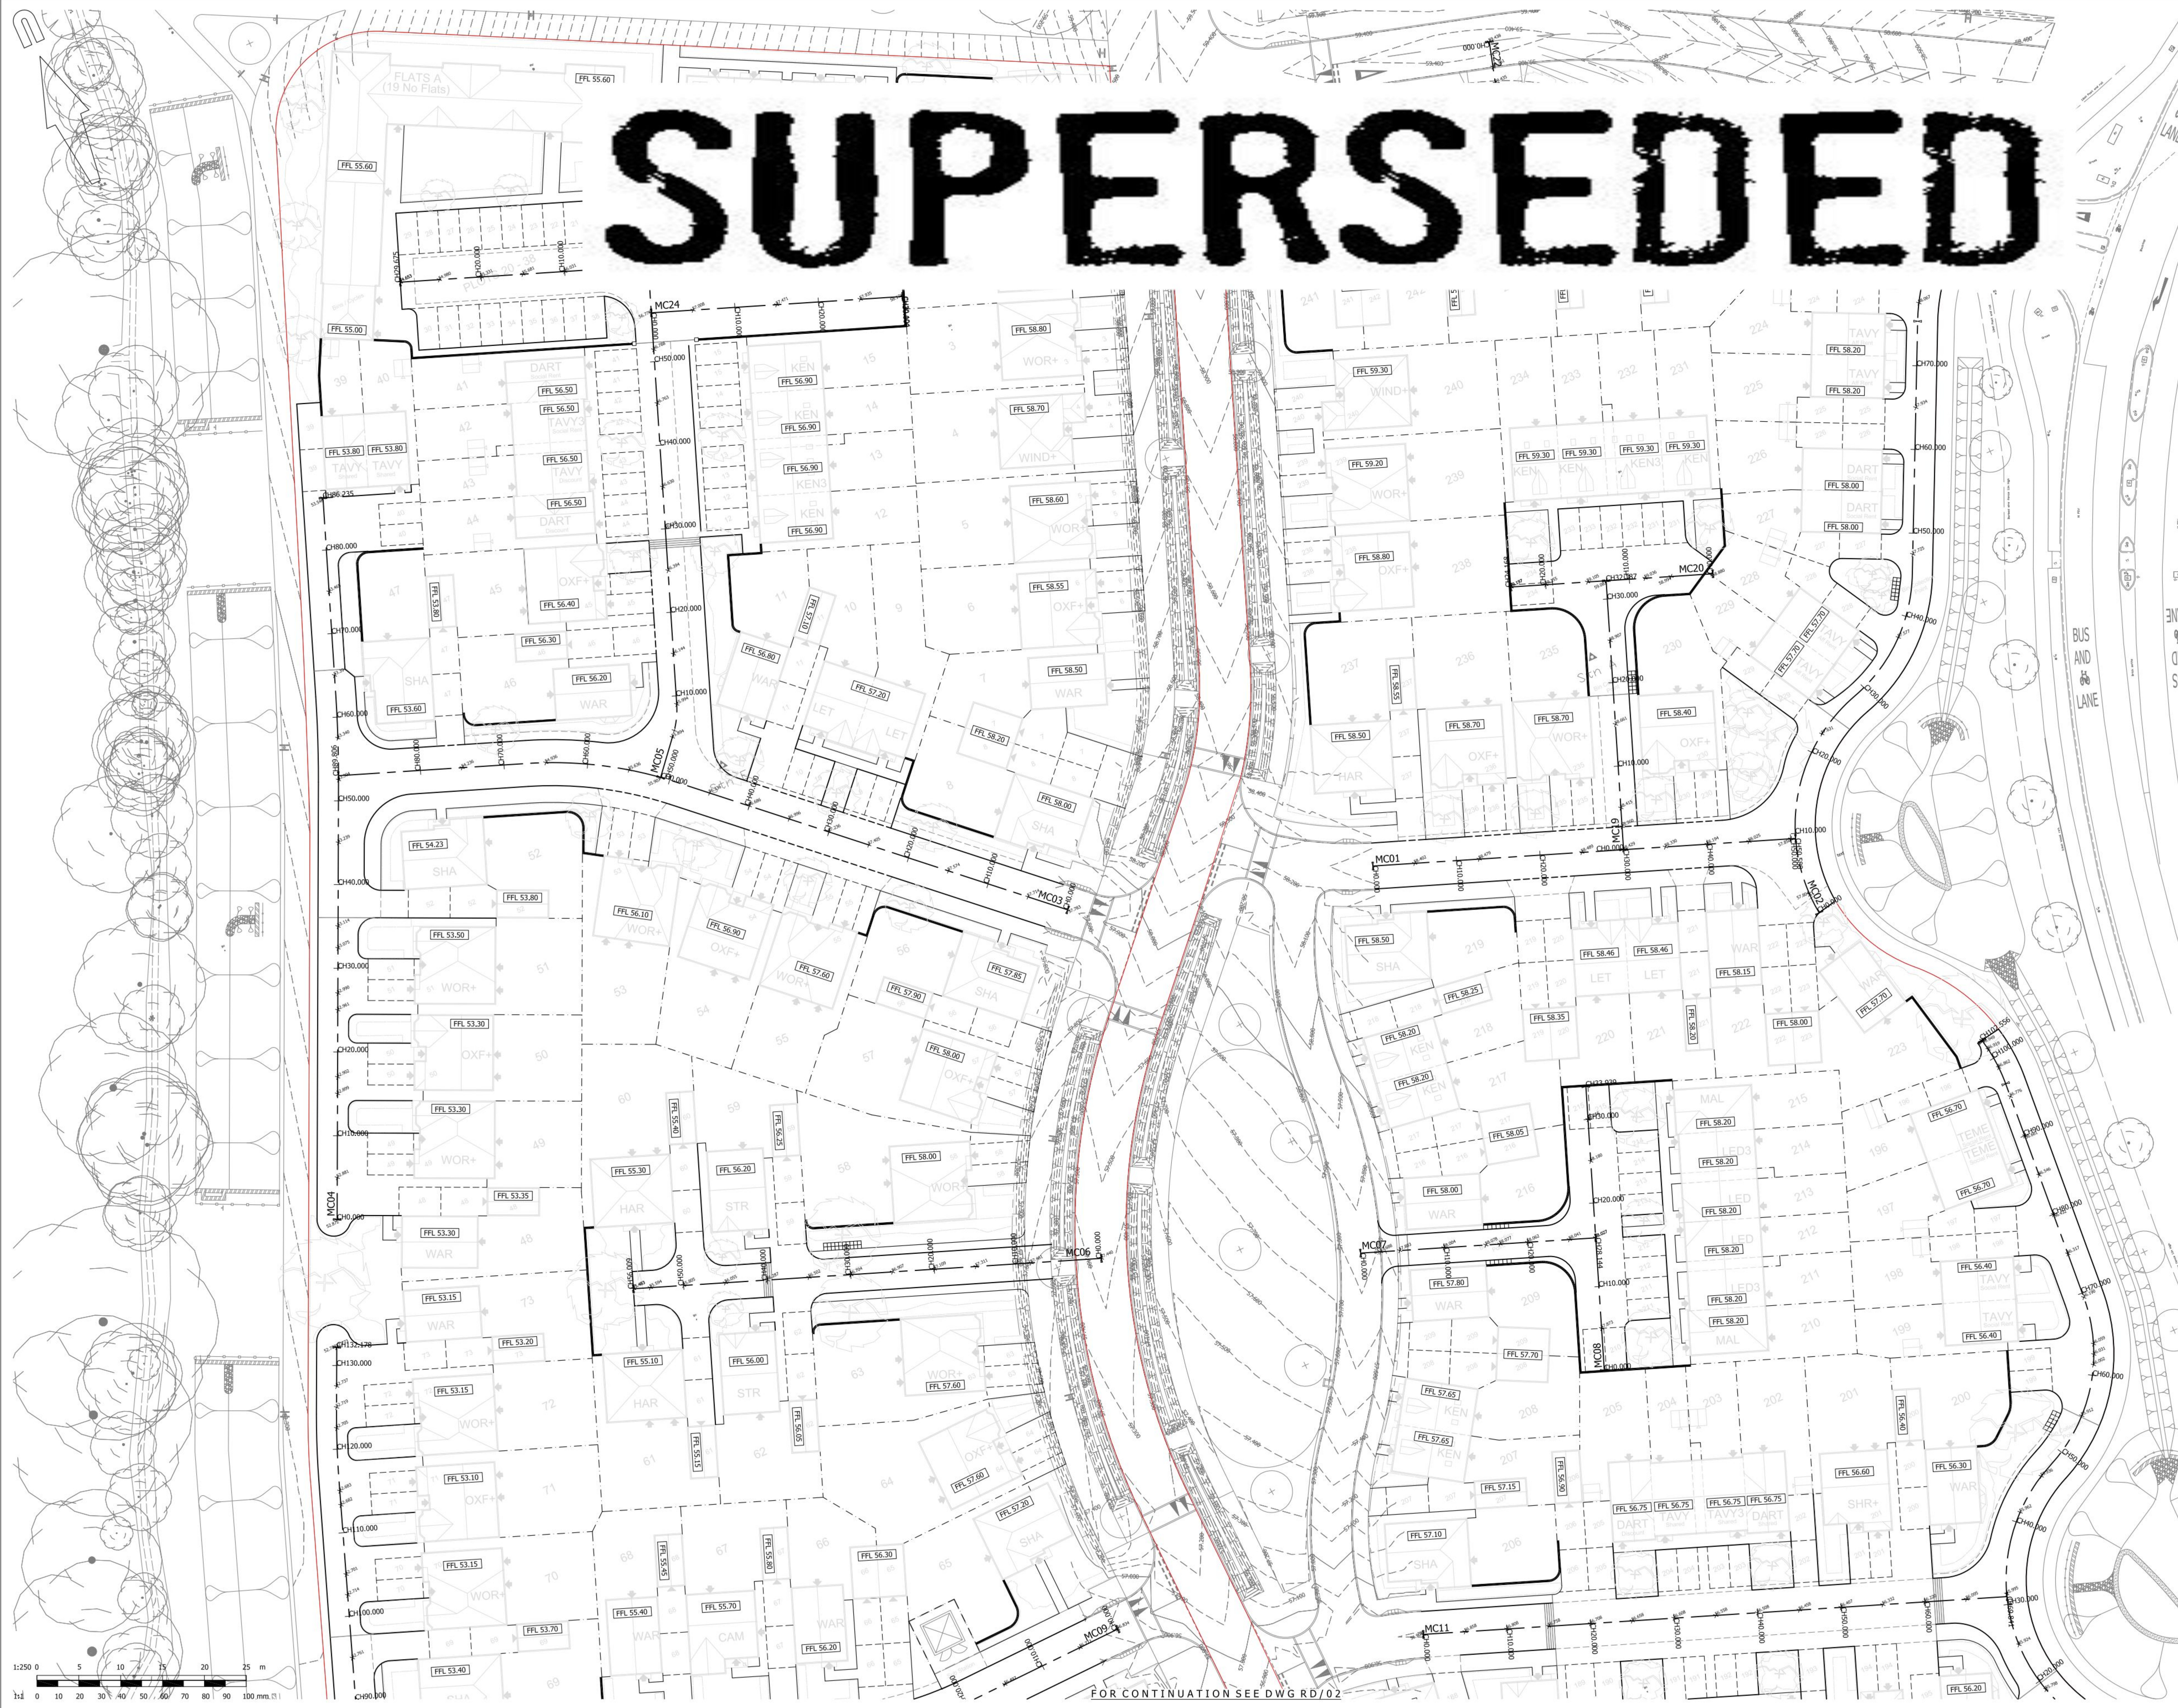

PRELIMINARY
NOT FOR CONSTRUCTION

A	Updated to reflect Telford King masterplan (mayers, jg/mk)	PAS	09/01/2014
rev.	amendment	checked	date

mb
mayer brown
Mayer Brown Limited, Lin House
Orchard Road, Woking, Surrey GU24 0AB
Telephone 01483 750 508 Fax 01483 750 437
woking@mbmayerbrown.co.uk www.mayerbrown.co.uk

Client
REDROW HOMES

Project
**BEREWOOD, WATERLOOVILLE
PHASE 2 HOUSING**

Scale
1:250

Drawn by
RK/HJ

Checked by
PAS

Date
DECEMBER 2013

cad file
RD_01-02.dwg

Title
**ENGINEERING LAYOUT
SHEET 1 OF 2**

Drawing number
RHWVILLE/RD/01

rev.
A