


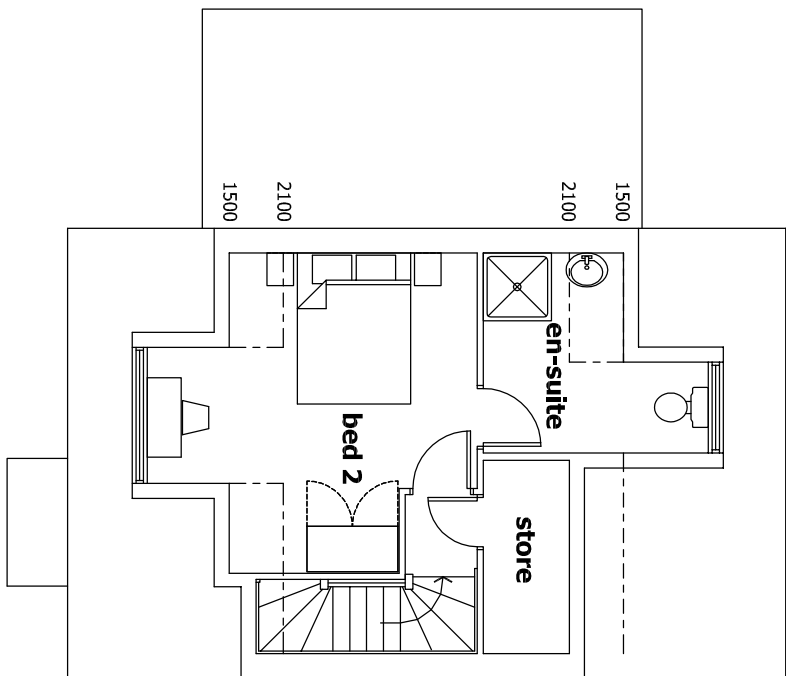


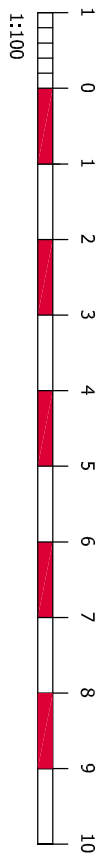

second floor plan

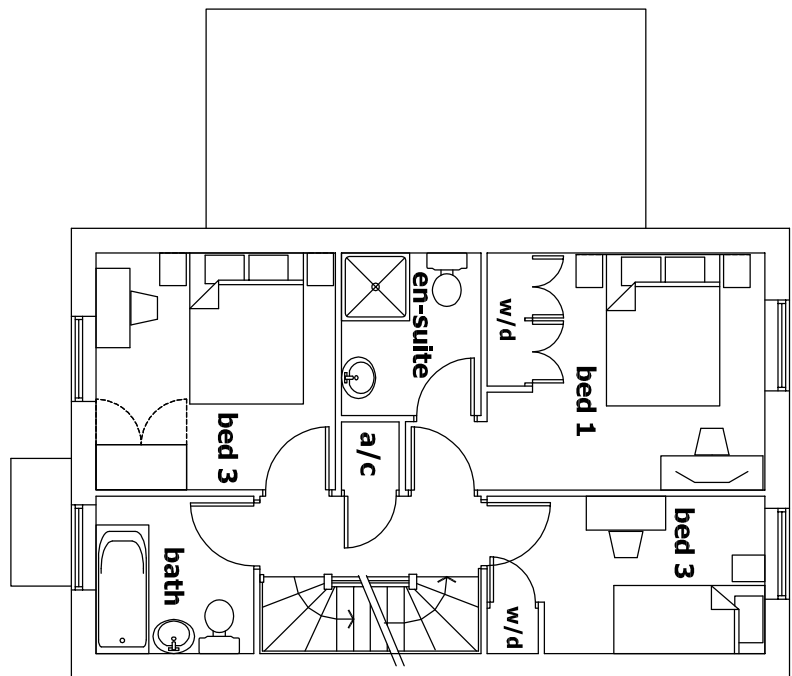


second floor plan

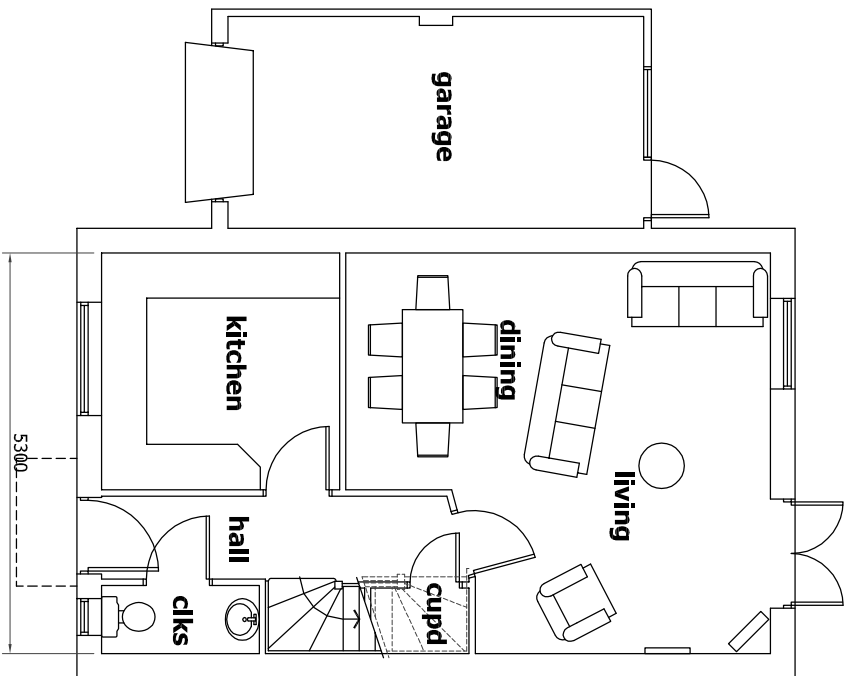


ground floor plan

4b / 7b = 119.3sq.m / 1284.1sq.ft @ 2100 ( excl. garage )  
122.4sq.m / 1317.5sq.ft @ 1500

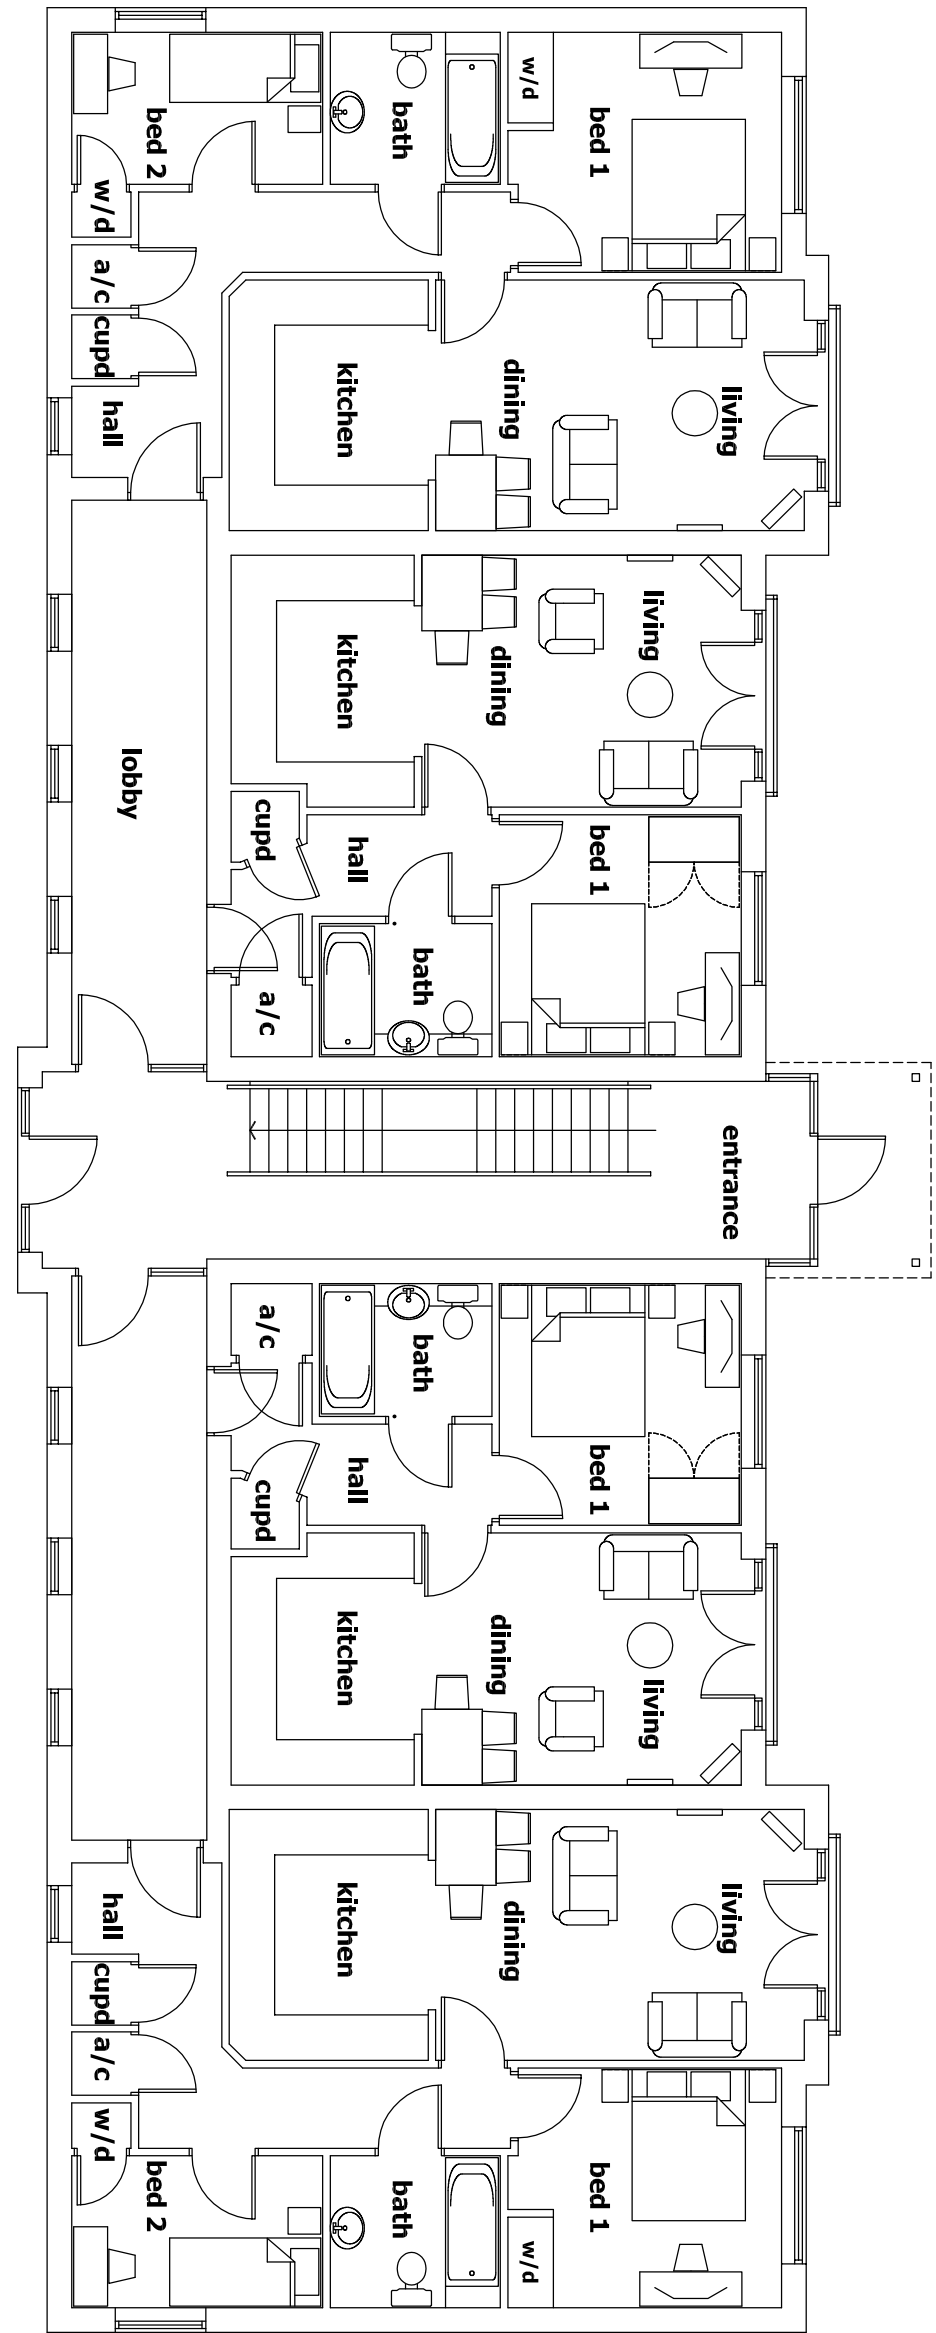


ground/first floor plan


1b / 2b = 45sq.m / 484.3sq.ft - 2b / 3b = 61.4sq.m / 660.9sq.ft

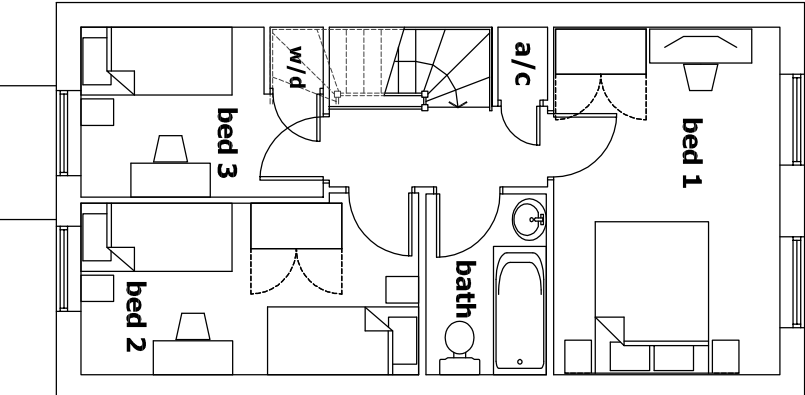



second floor plan

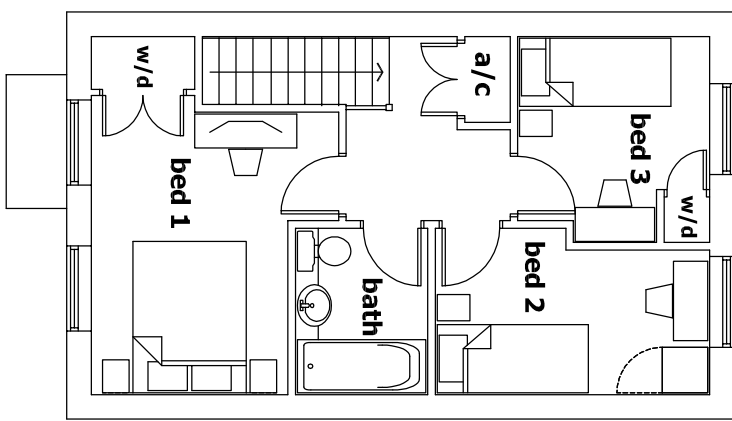

second floor plan

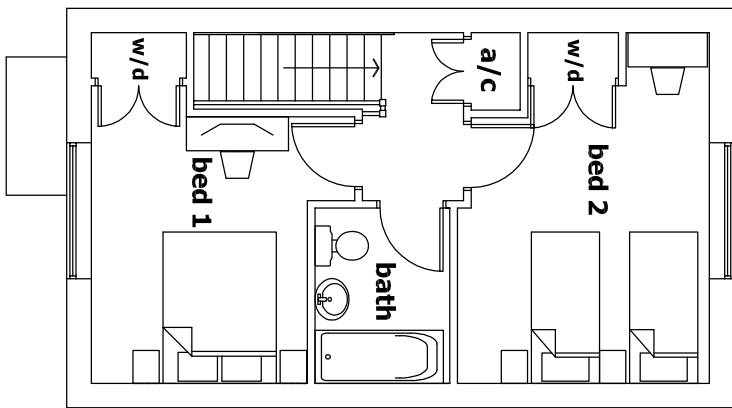


second floor plan

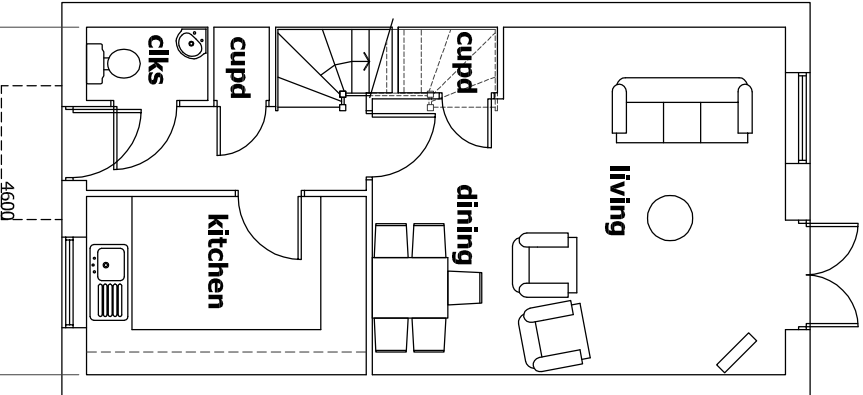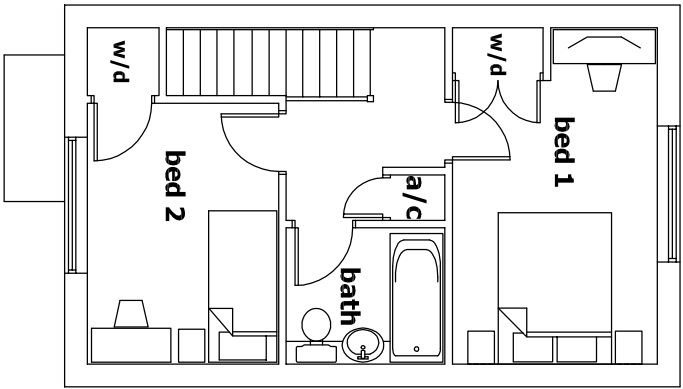


ground floor plan

3b / 5b = 85sq.m / 914.9sq.ft

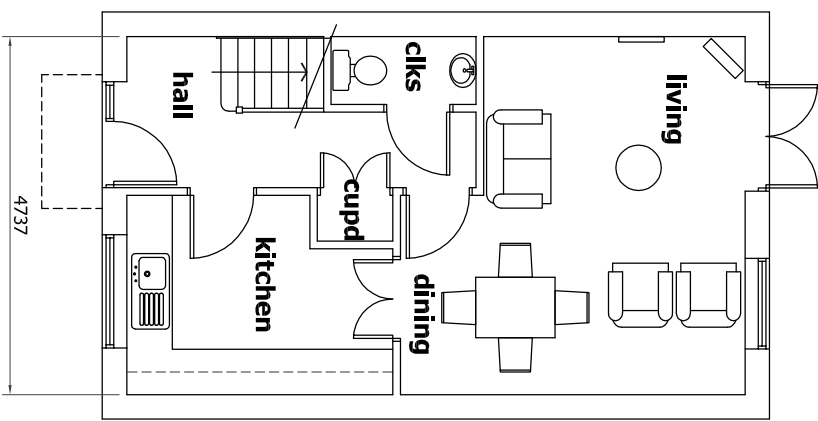


ground floor plan

3b / 4b = 77.4sq.m / 833.1sq.ft

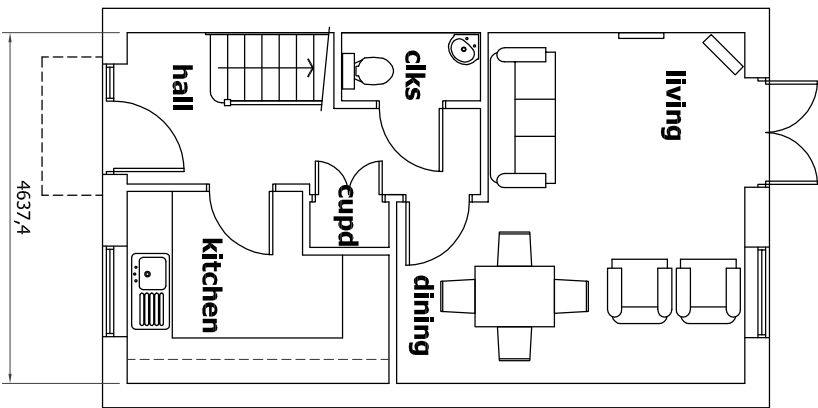

ground floor plan

2b / 4b = 75sq.m / 807.3sq.ft

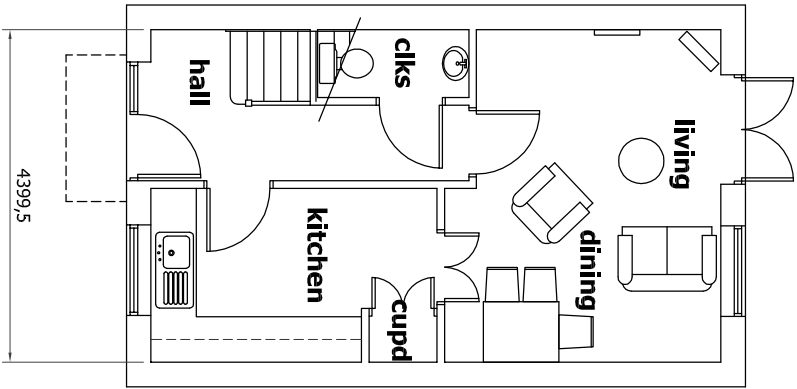

ground floor plan

2b / 3b = 66.2sq.m / 712.5sq.ft