




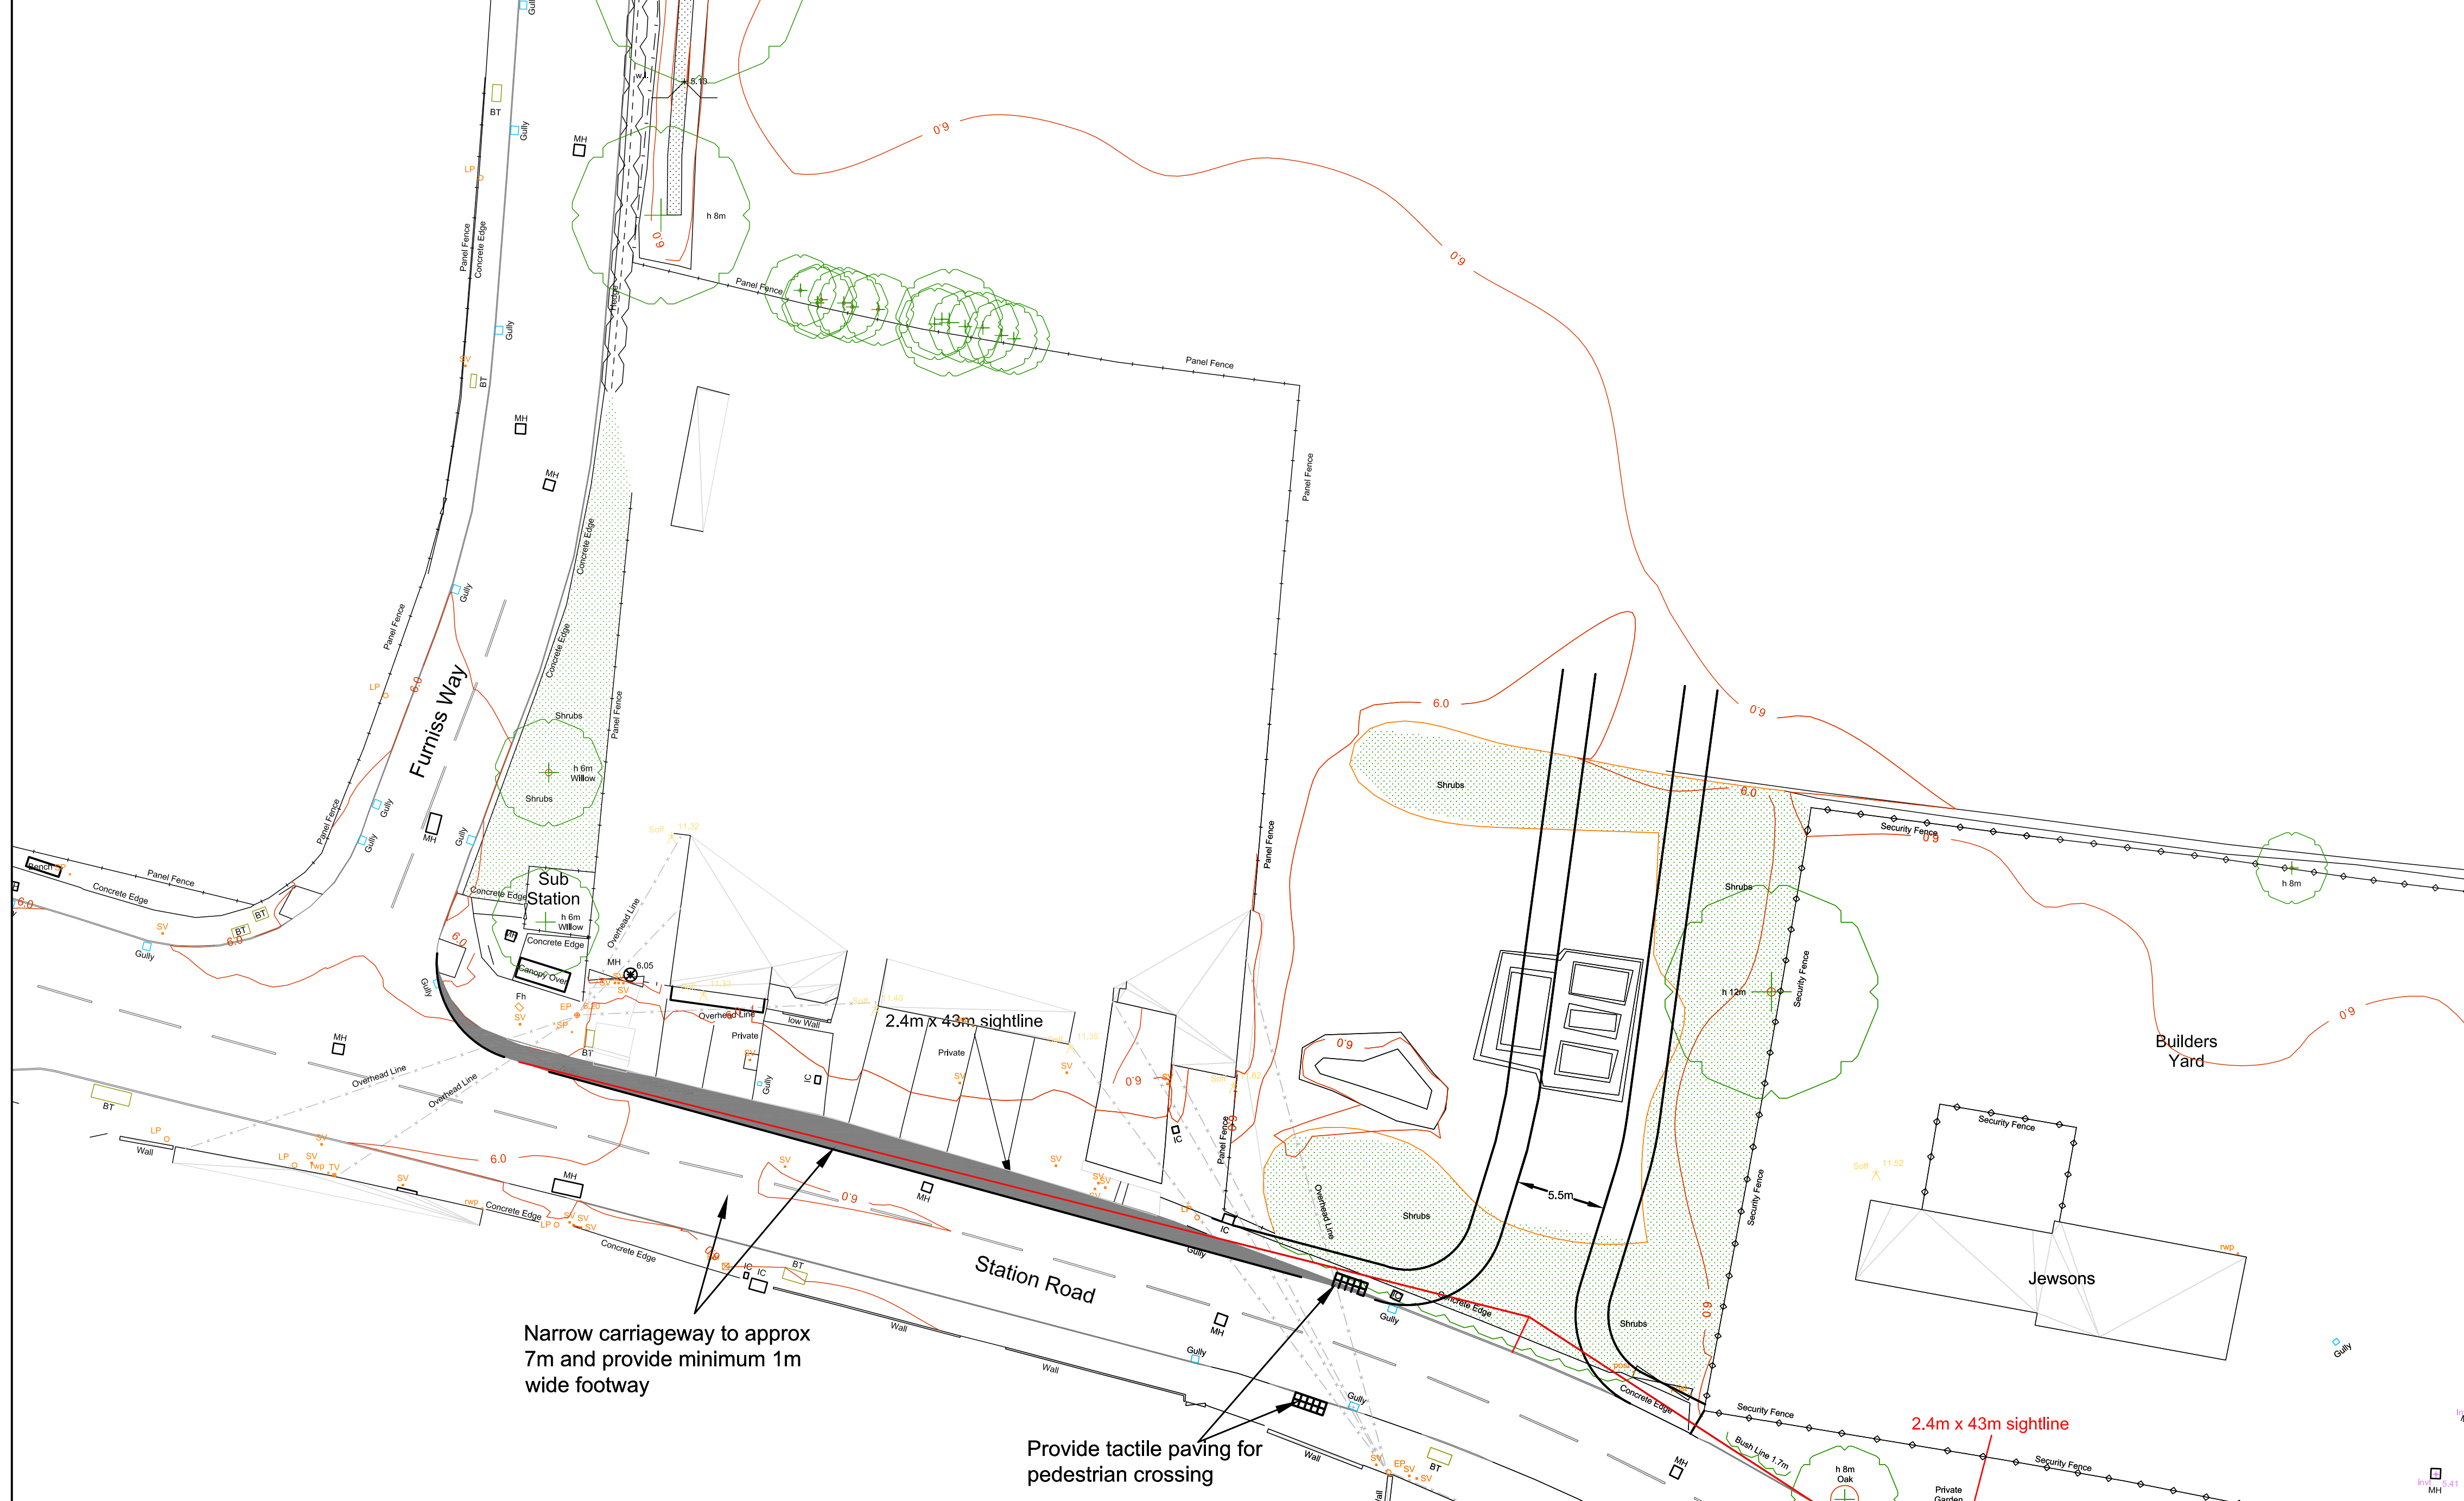


PROPOSED FOOTWAY IMPROVEMENTS

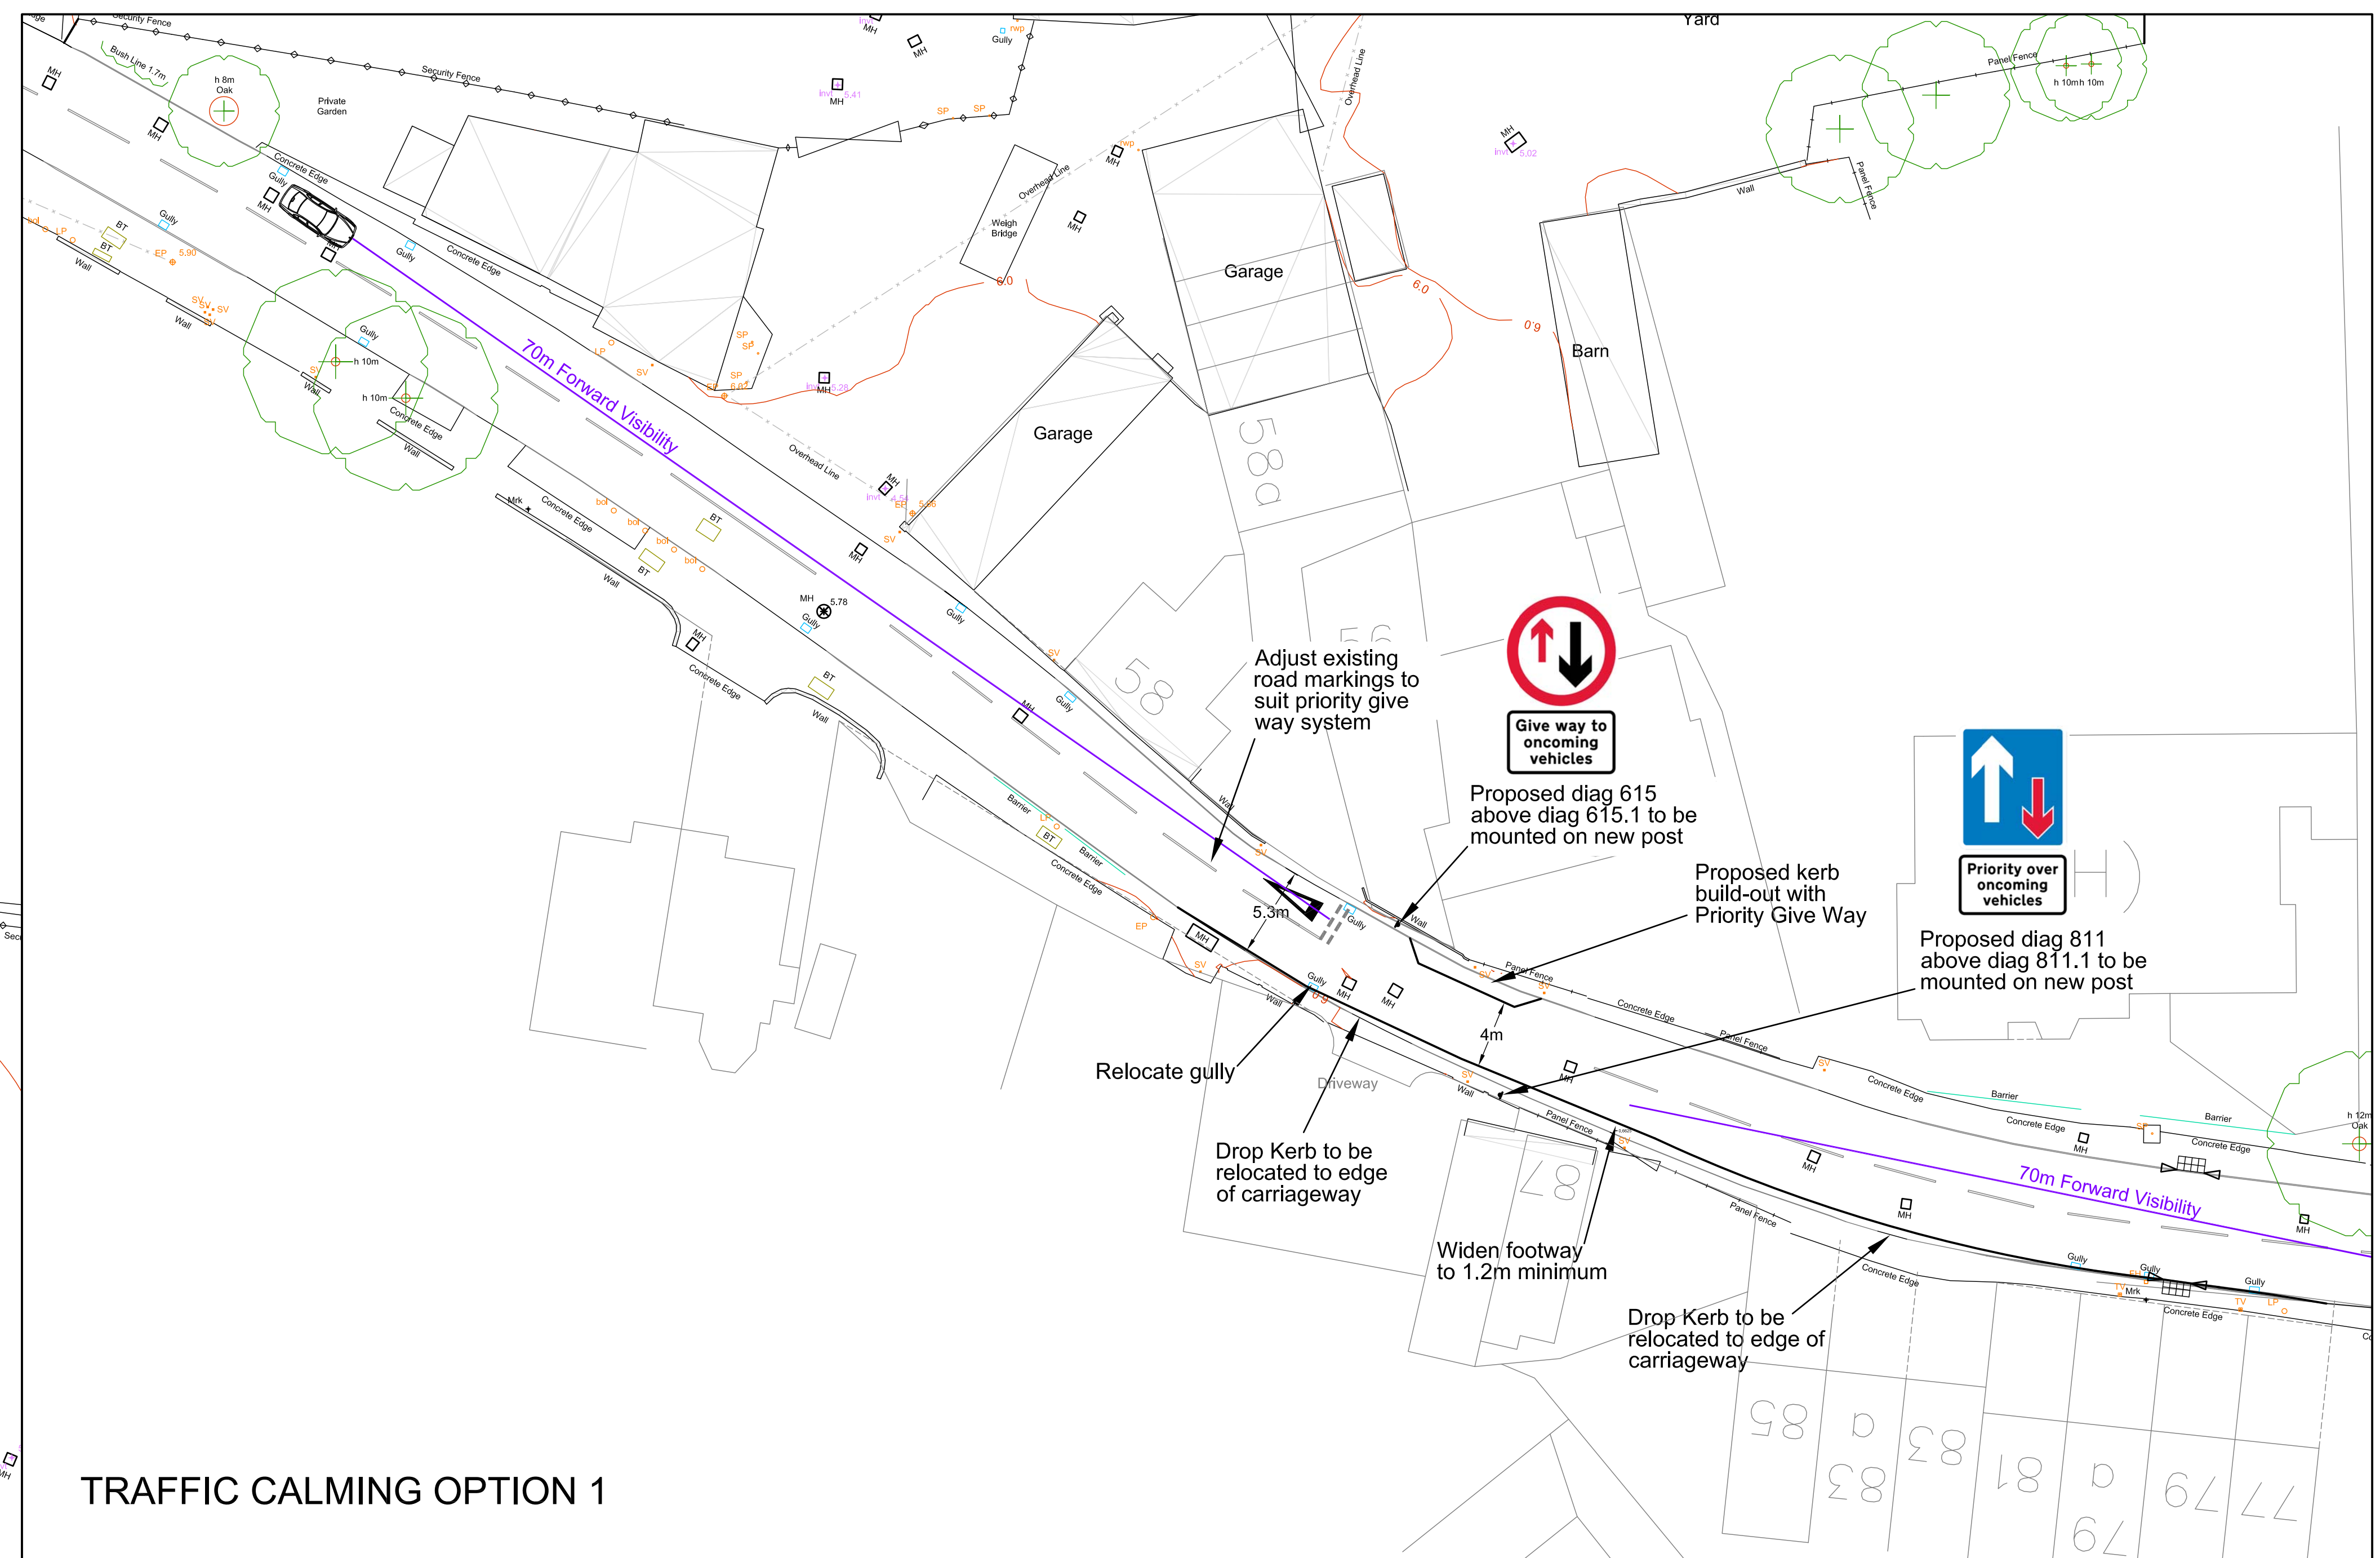


TRAFFIC CALMING OPTION 1

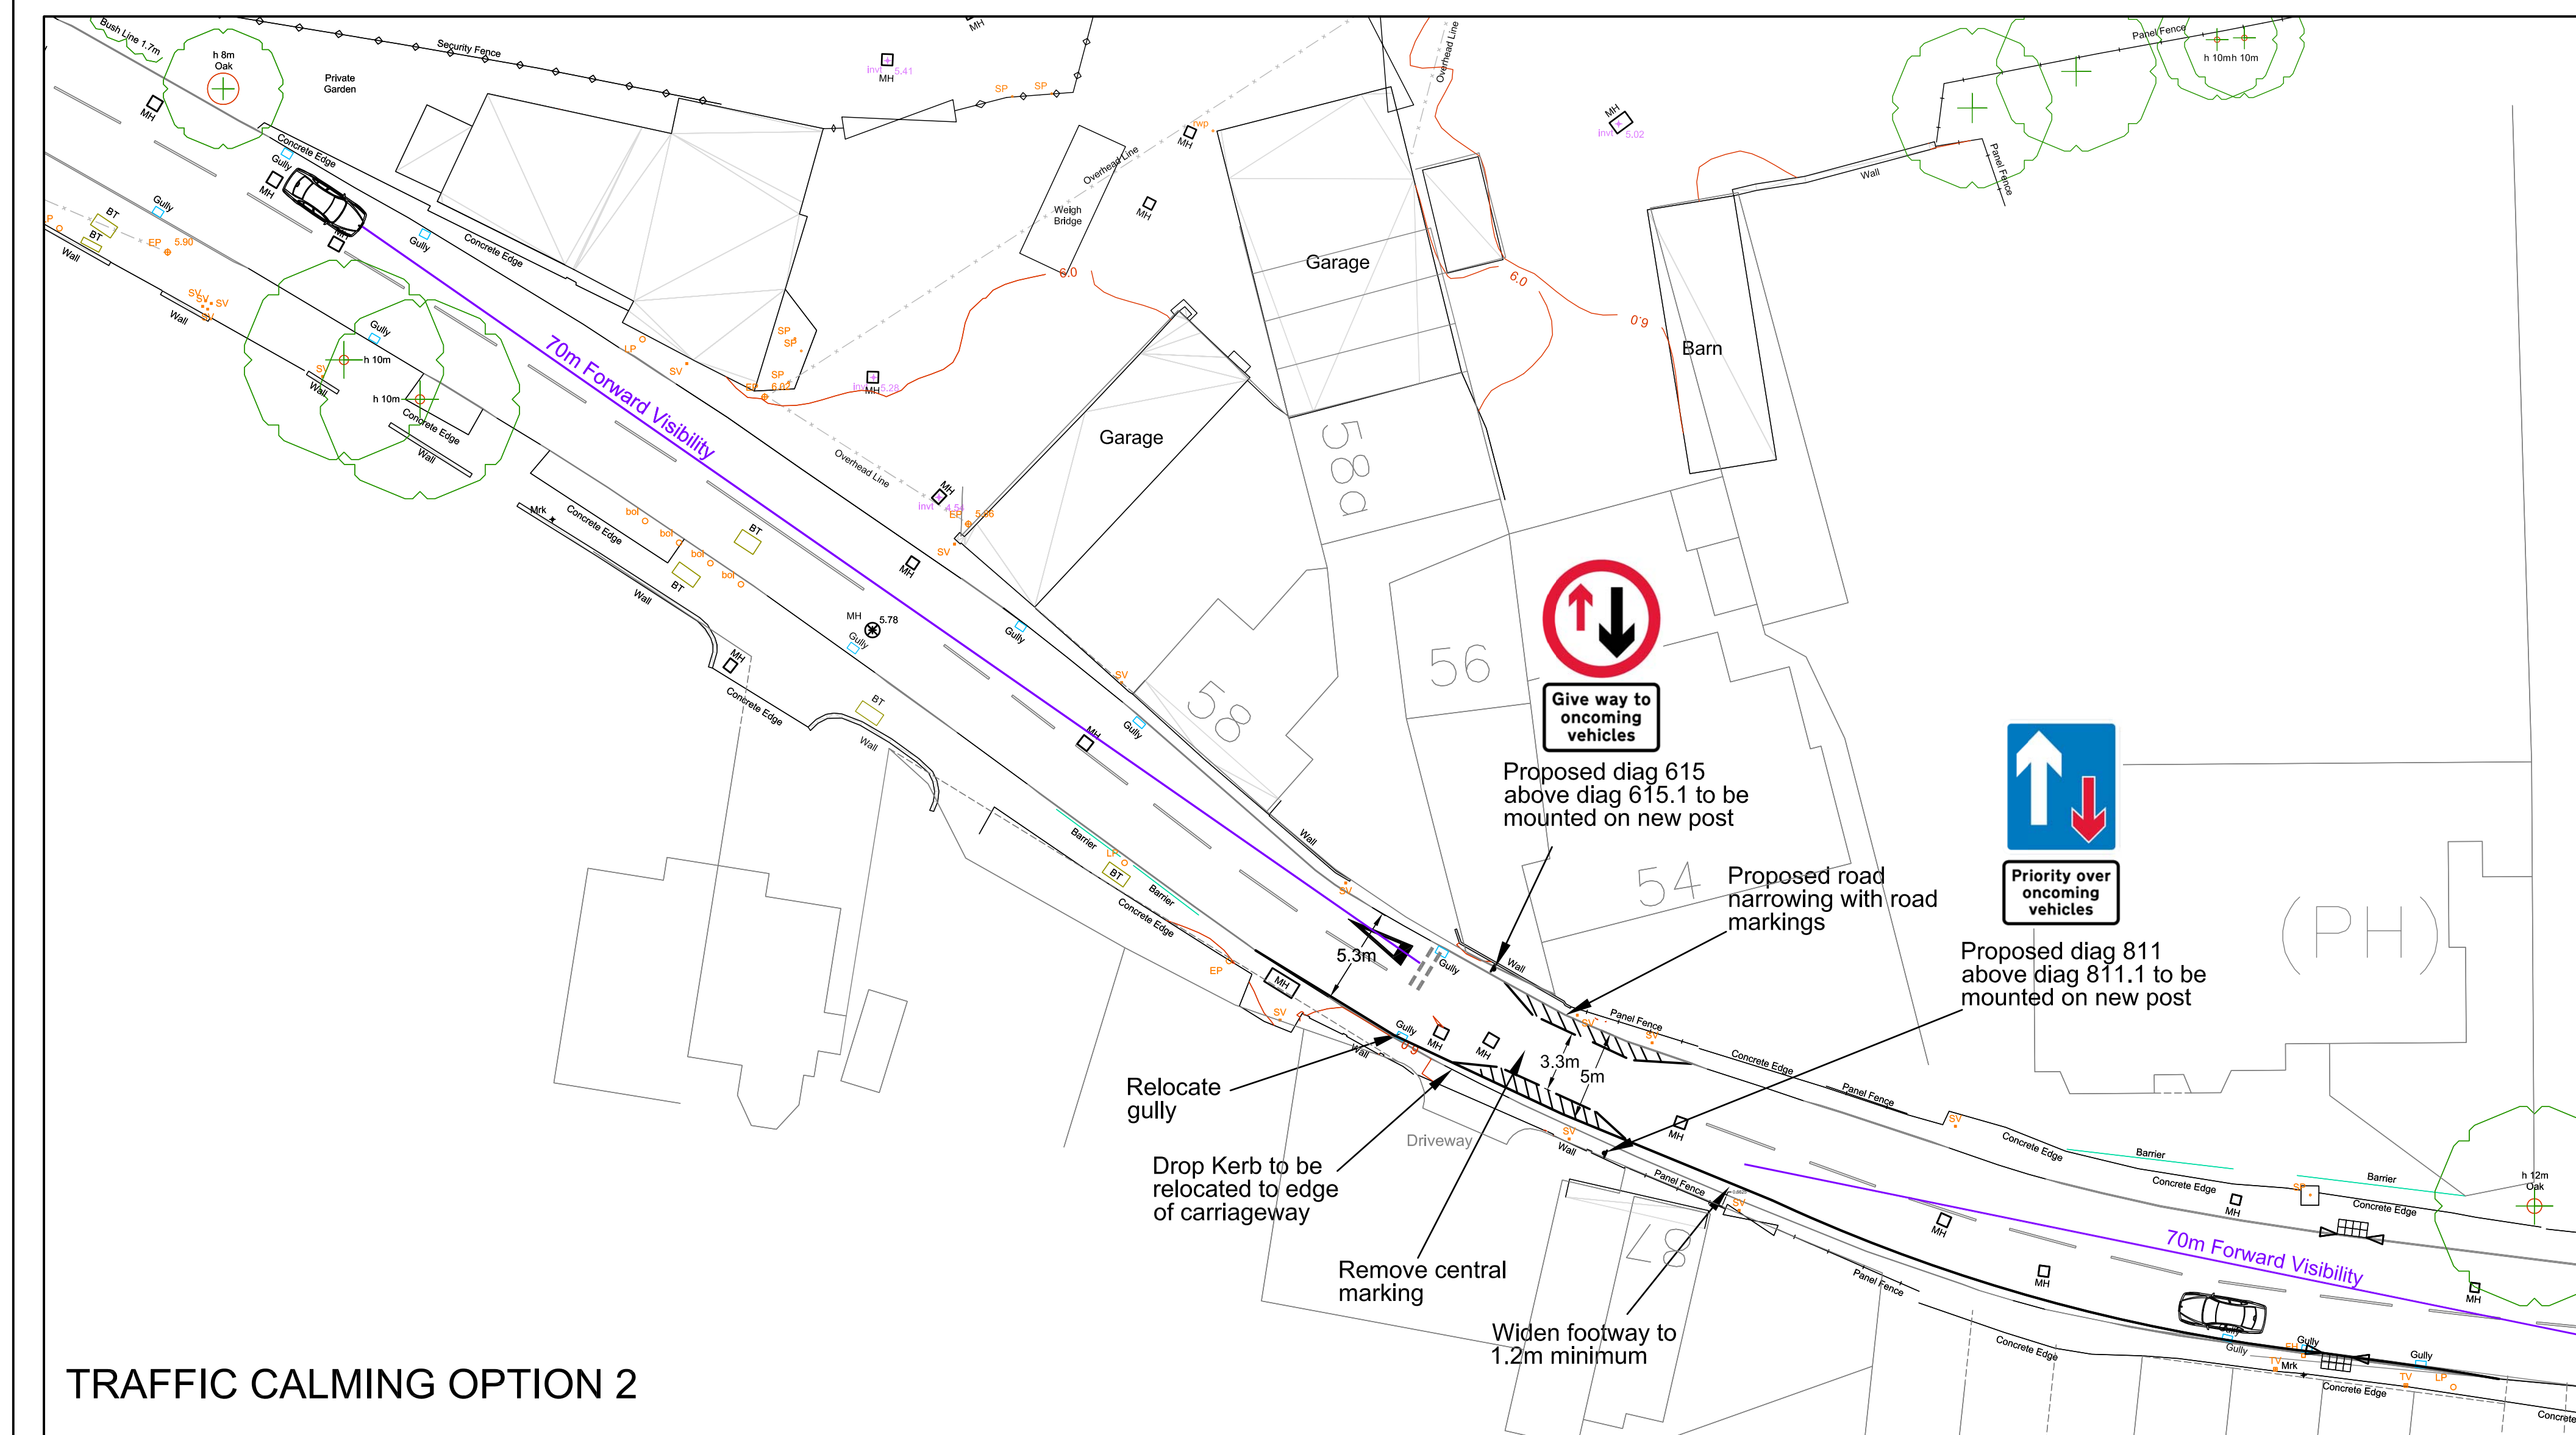

TRAFFIC CALMING OPTION 2

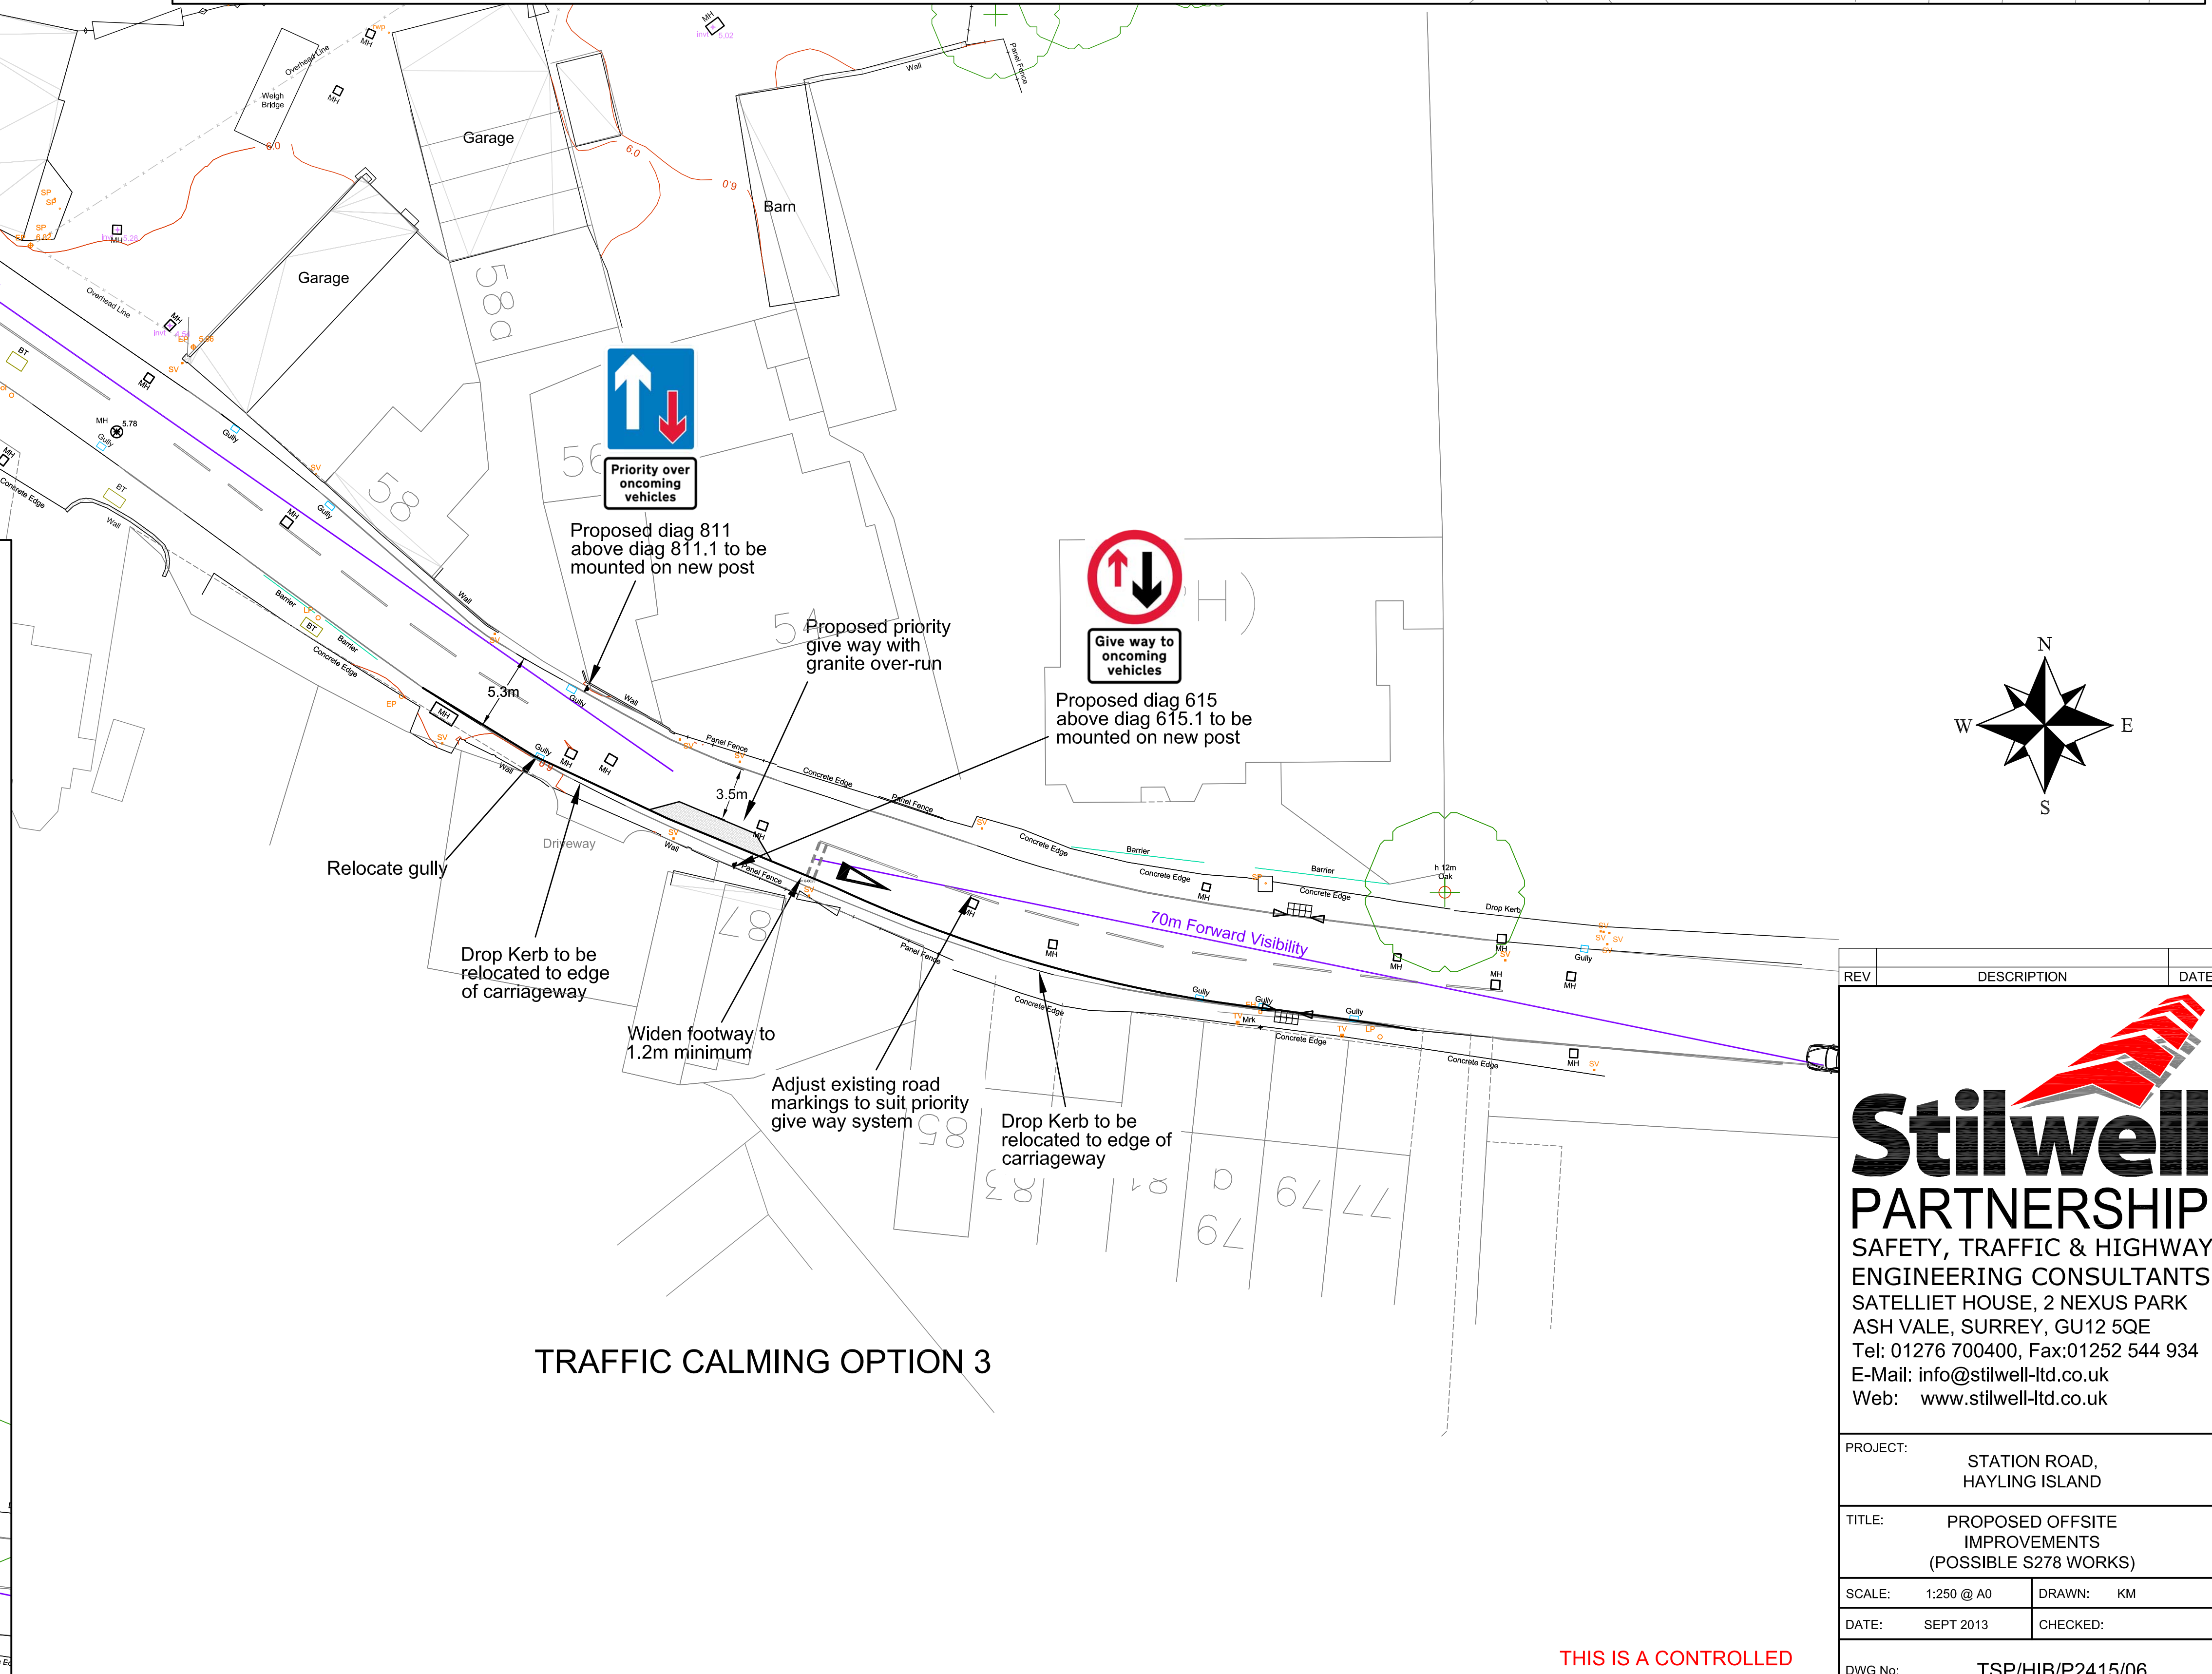

TRAFFIC CALMING OPTION 3

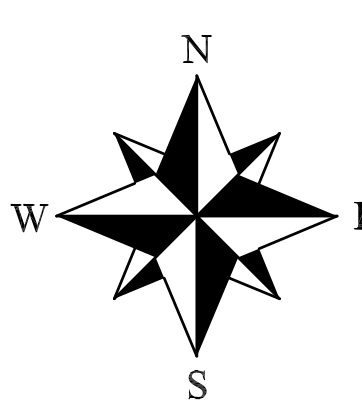

REV	DESCRIPTION	DATE

Stilwell
PARTNERSHIP
SAFETY, TRAFFIC & HIGHWAY
ENGINEERING CONSULTANTS
SATELLIET HOUSE, 2 NEXUS PARK
ASH VALE, SURREY, GU12 5QE
Tel: 01276 700400, Fax: 01252 544 934
E-Mail: info@stilwell-ltd.co.uk
Web: www.stilwell-ltd.co.uk

PROJECT:	STATION ROAD, HAYLING ISLAND		
TITLE:	PROPOSED OFFSITE IMPROVEMENTS (POSSIBLE S278 WORKS)		
SCALE:	1:250 @ A0	DRAWN:	KM
DATE:	SEPT 2013	CHECKED:	
DWG No:	TSP/HIB/P2415/06		

THIS IS A CONTROLLED DOCUMENT