
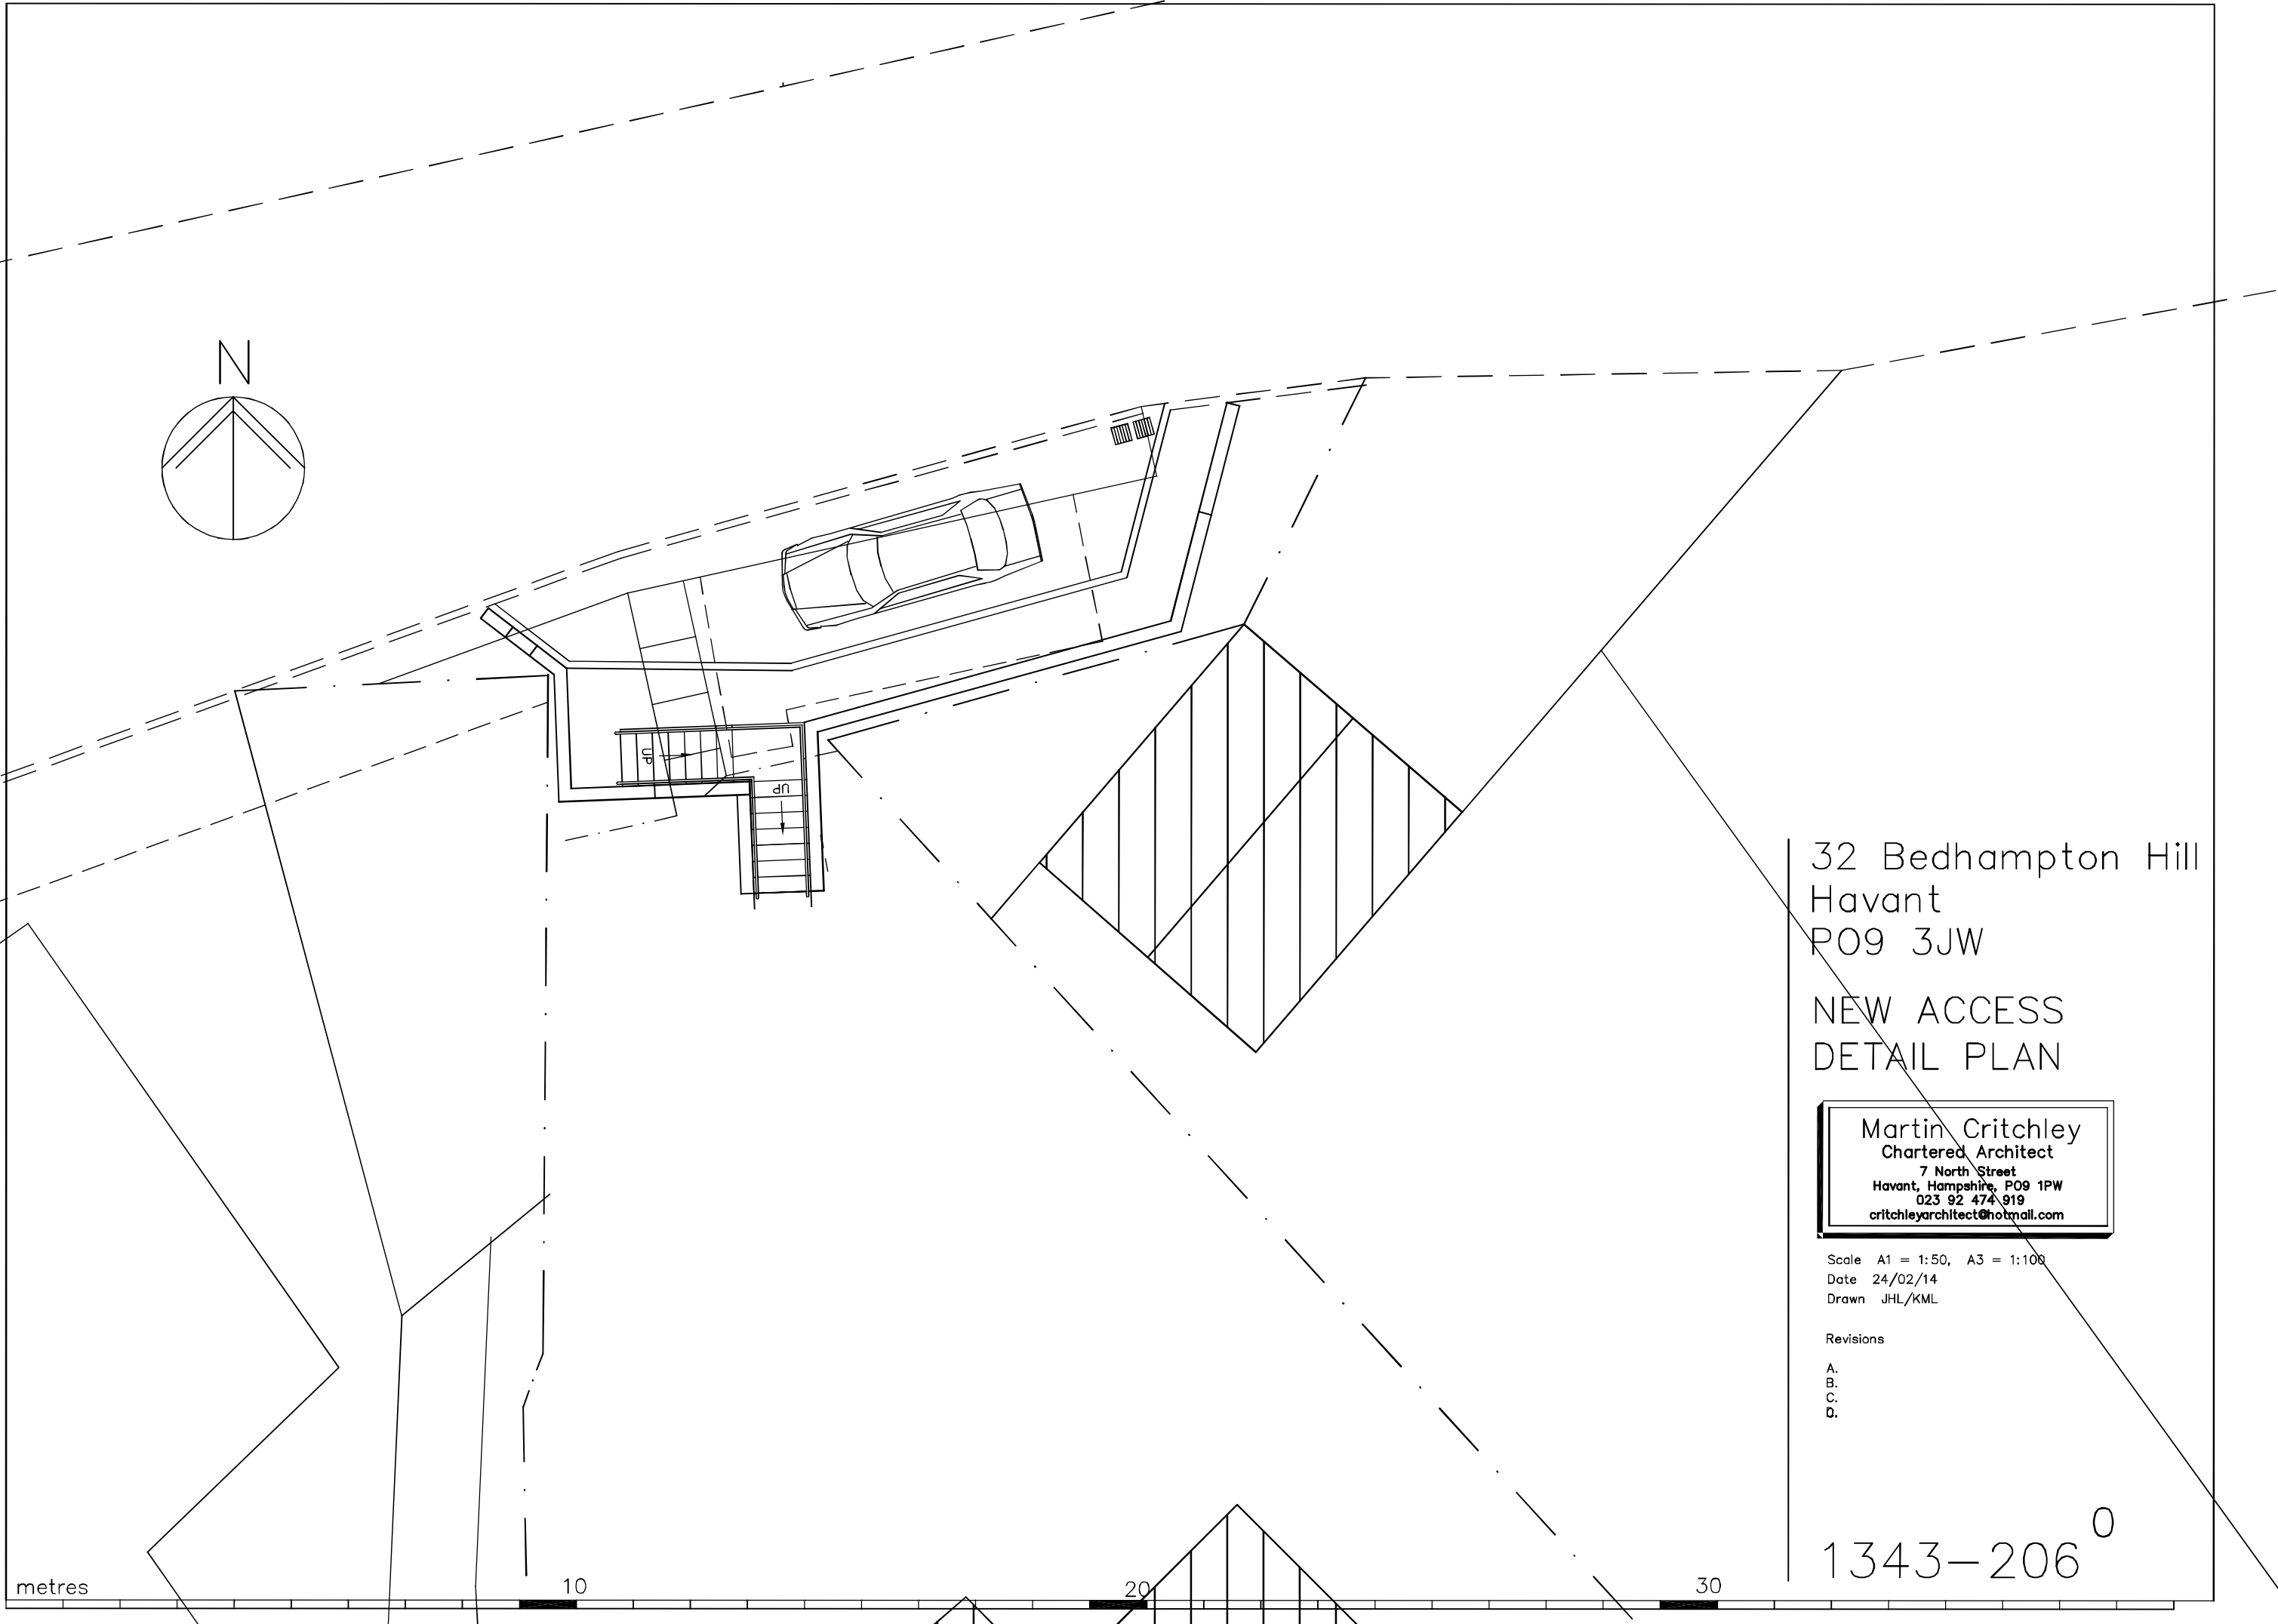


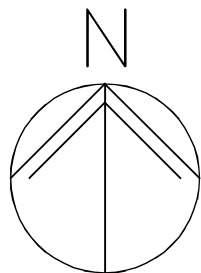

32 Bedhampton Hill
Havant
PO9 3JW

NEW ACCESS
DETAIL PLAN

Martin Critchley
Chartered Architect
7 North Street
Havant, Hampshire, PO9 1PW
023 92 474 919
critchleyarchitect@hotmail.com

Scale A1 = 1:50, A3 = 1:100
Date 24/02/14
Drawn JHL/KML

Revisions

- A.
- B.
- C.
- D.

1343-206⁰

metres

10

20

30