


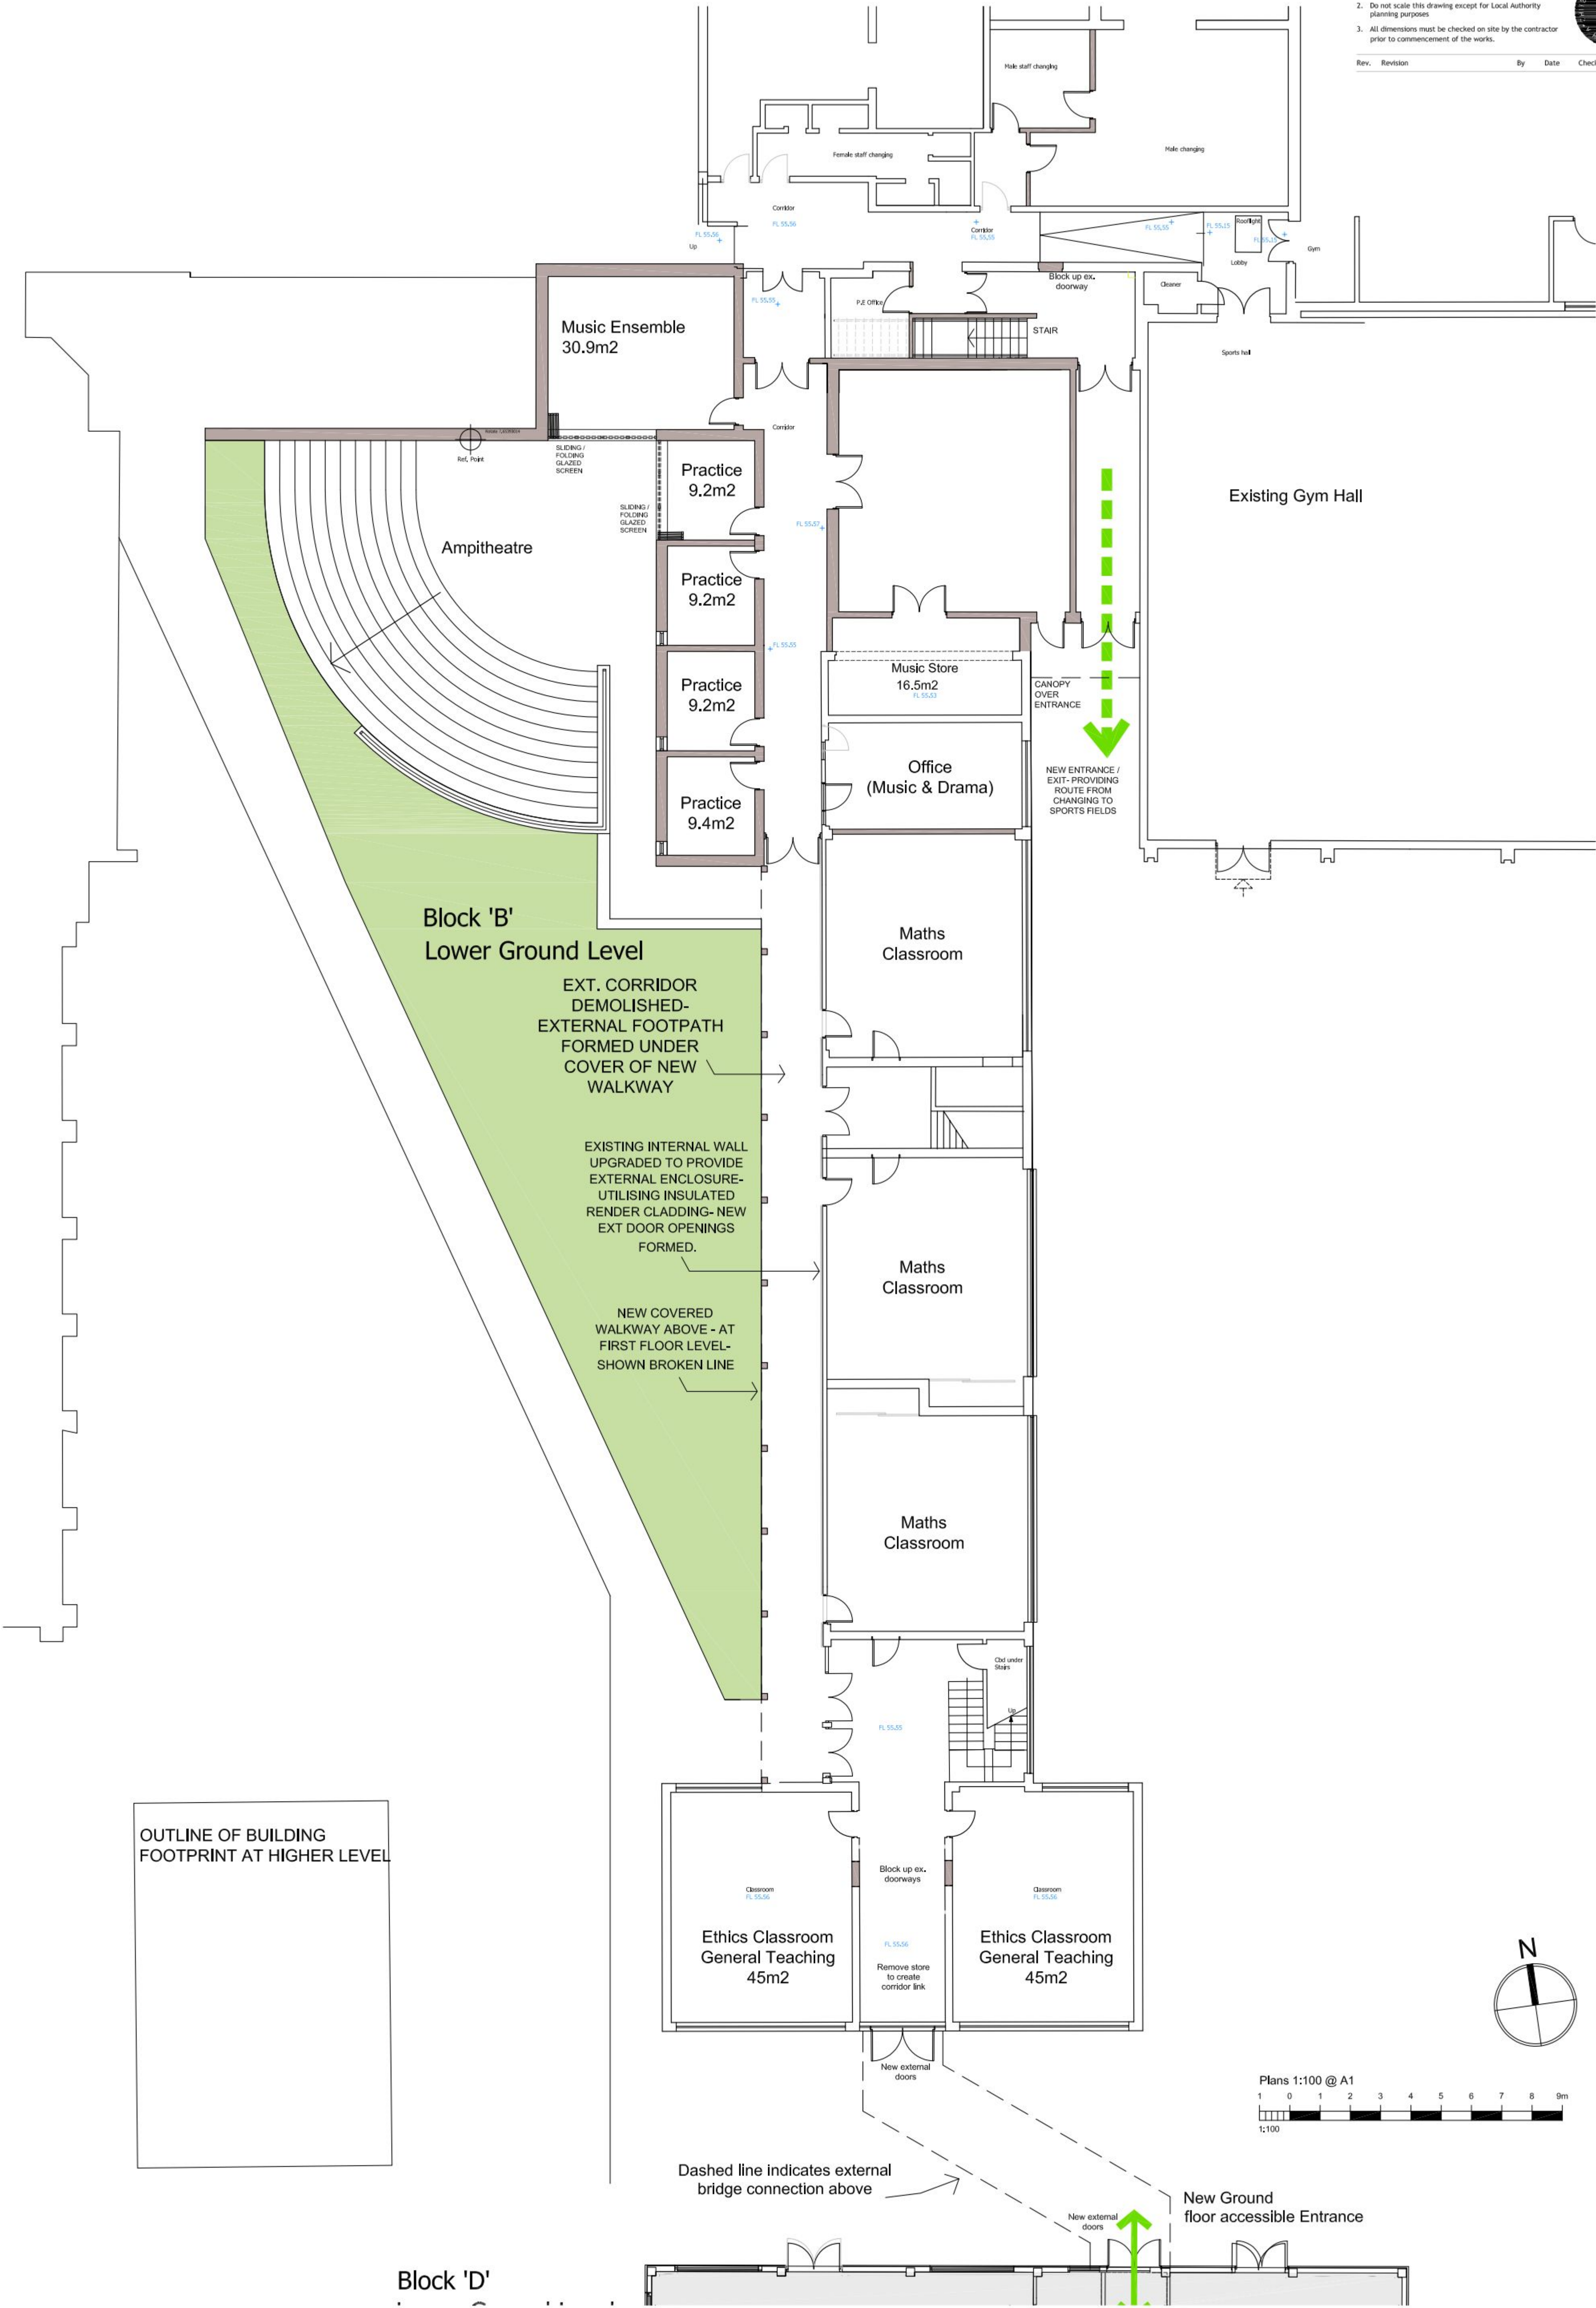

Purbrook Park School

Extensions, Internal Remodelling and External Works
Purbrook Park School, Waterloooville
Purbrook Park School Trust

Project & Drawing title

**Block B
Proposed Lower Ground Plan**

Drawn	Date	Checked	Date	Scale at A1
TGA	04.06.14	HG	04.06.14	1:100
Job N°	13 083	Drawing N°	PL-12	Rev.
Status	PLANNING			

Ground floor / Block B
Soulham & Co Architects
New Sussex / Page 112

01243 774748
e: admin@mharchitects.co.uk
www.mharchitects.co.uk

100% 400mm
Regd. in England No 1994222

