


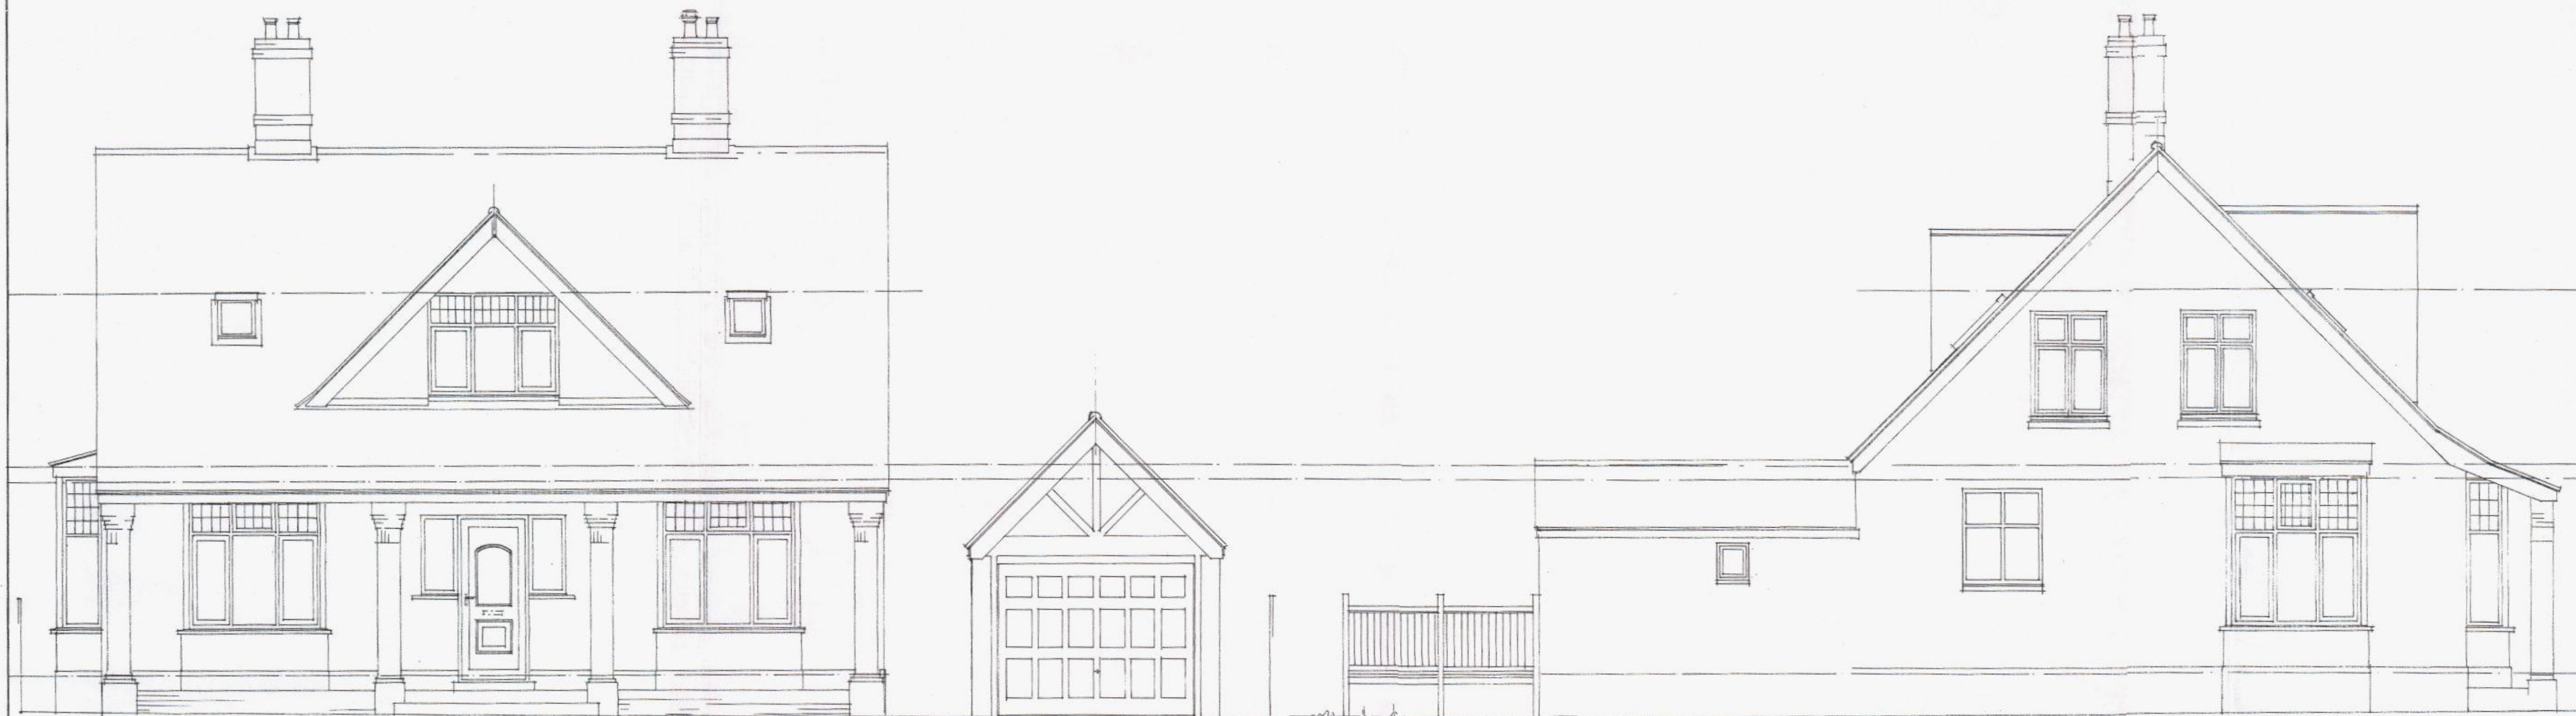

EAST (TO CHICHESTER AVENUE)

SOUTH



West

NORTH

A	Date	Revisions

© copyright

JOHN BURFORD
24 Chichester Avenue Hayling Island Hampshire PO11 9EZ
Telephone No. 023 9234 8934
This drawing is Copyright and belongs to John Burford it must not be reproduced in any way without written prior consent

HAVANT BOROUGH
COUNCIL
17 FEB 2014
RECEIVED

Client
MR P & MRS S CLEMENTS

Job Title
PROPOSED EXTENSION &
ALTERATIONS TO
25 CHICHESTER AVENUE
HAYLING ISLAND HAMPSHIRE

Drawing Title
ELEVATIONS
ALL AS EXISTING
OCTOBER 2013

Scale
1:50

Date
OCTOBER 2013

Drawn by

Drg. No.
10:01/02

Rev.