


WELDED 3mm FLAT CUT
ALUMINIUM EXTENSION BAR
FIXING PLATE.

ENGINEERS NOTE:
SECONDARY DRIVE BOLT FIXINGS THRO'
EXTENSION BAR PLATE IN FASCIA.

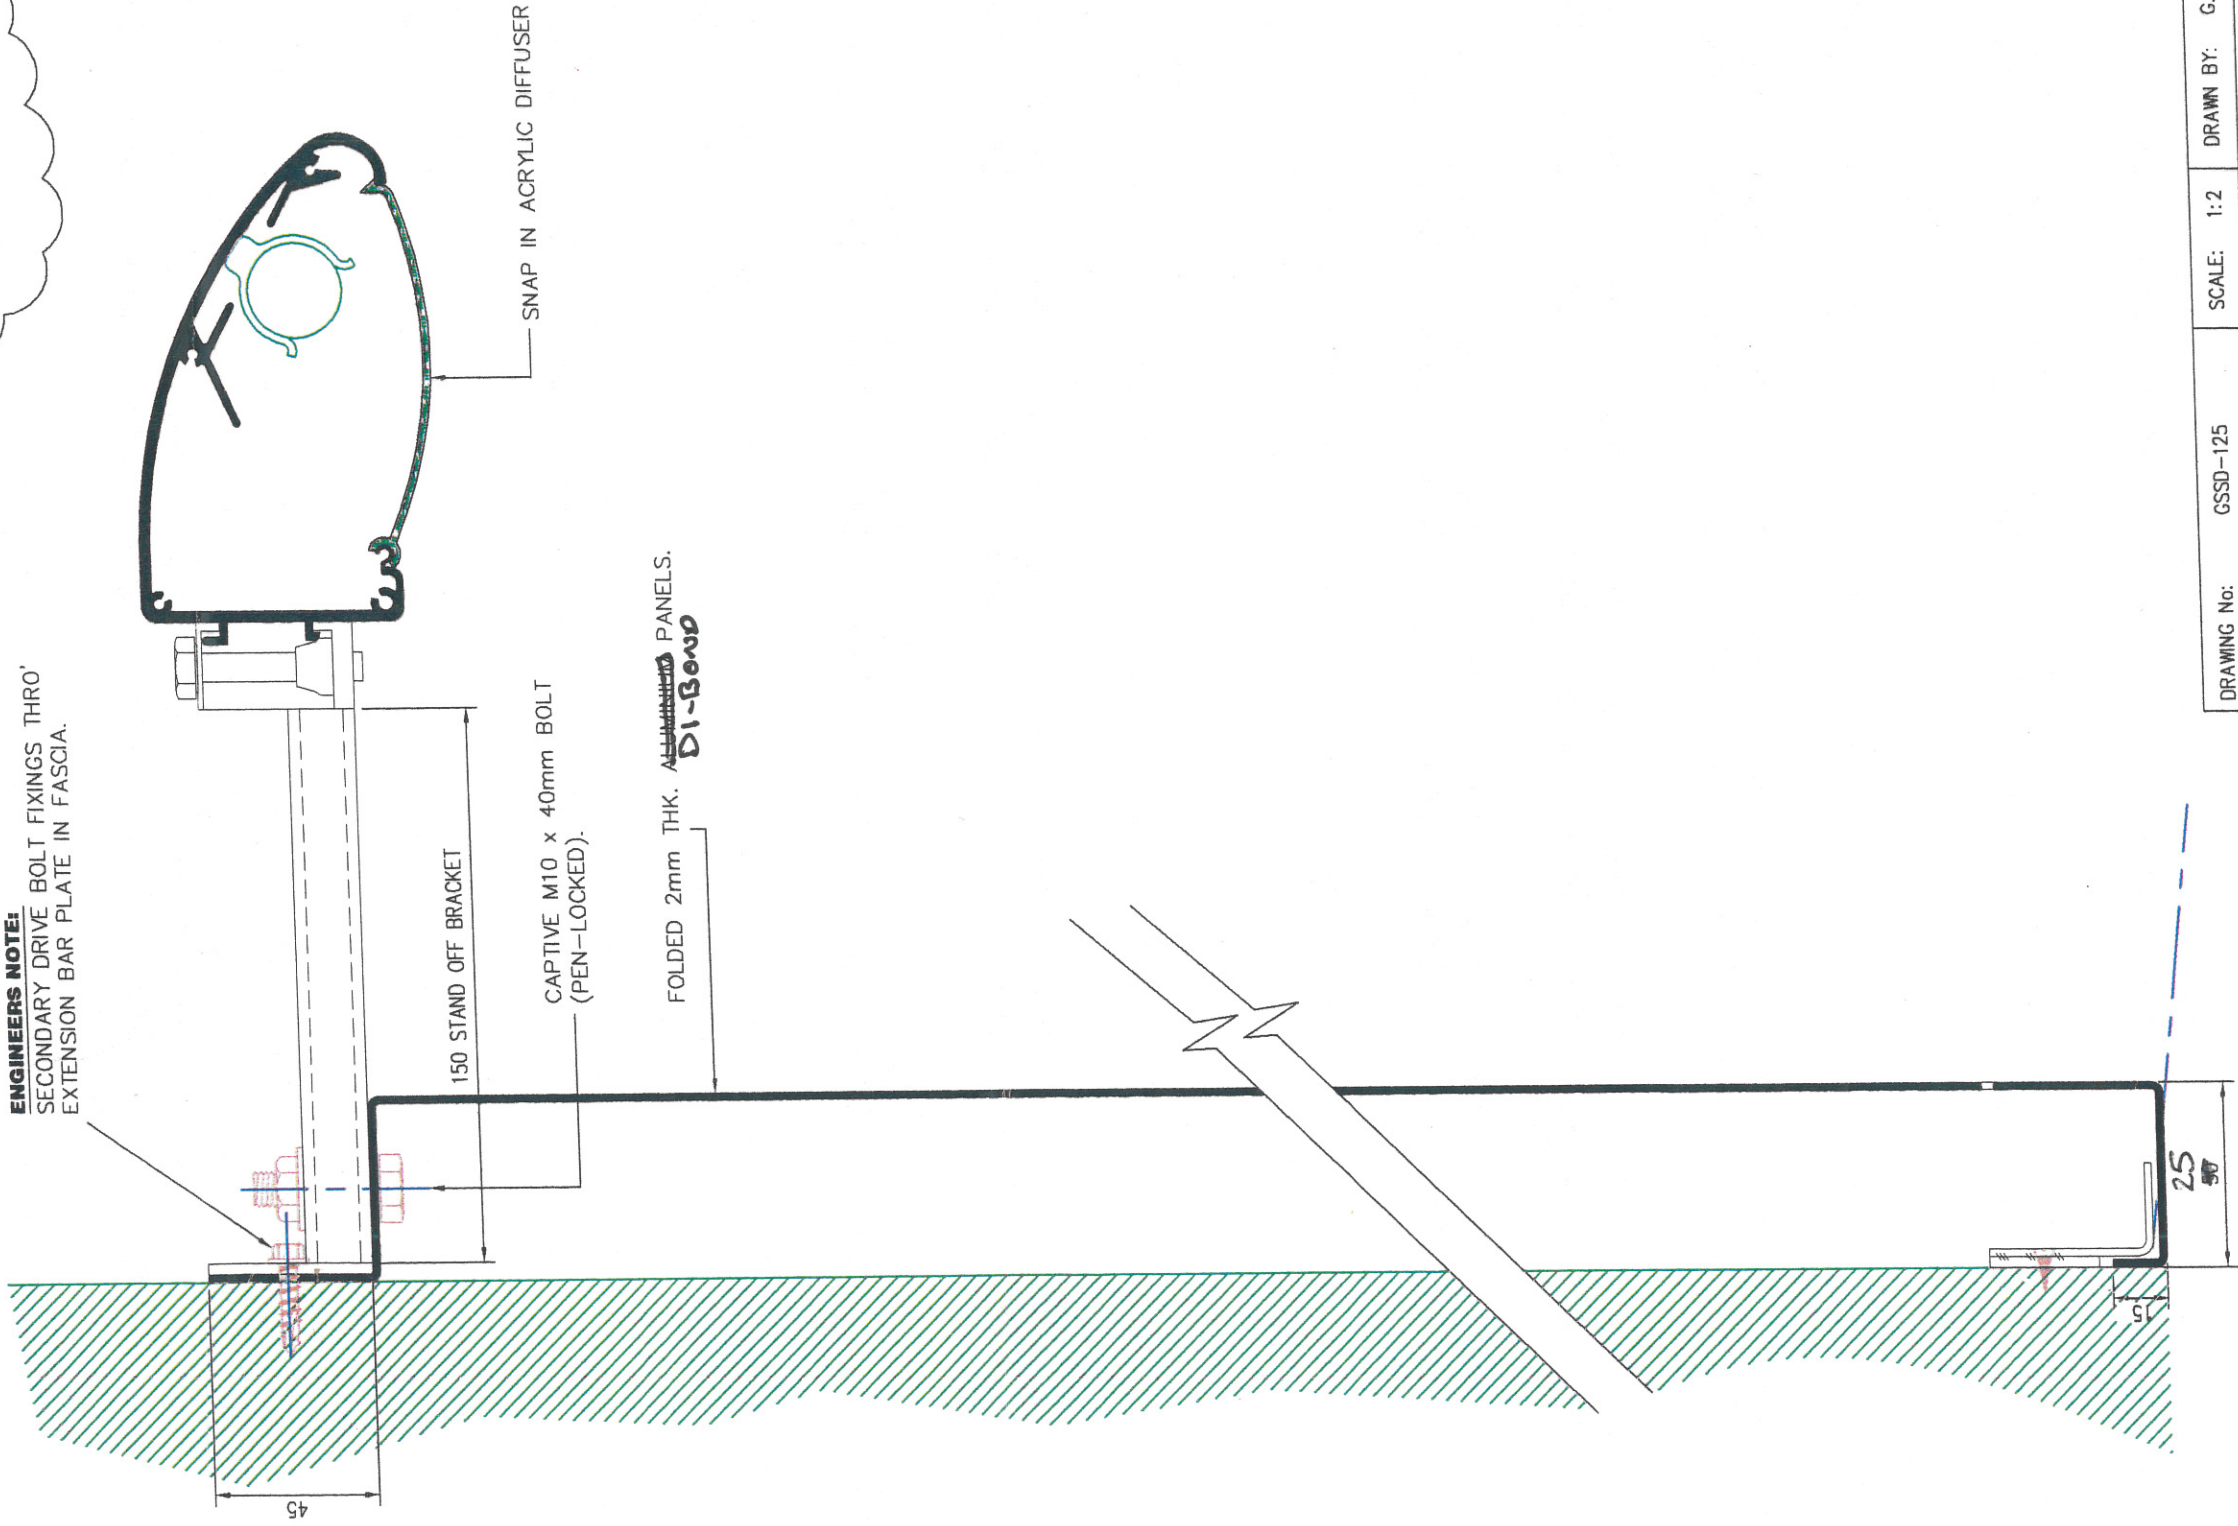

DRAWING No:	GSSD-125	SCALE: 1:2	DRAWN BY:	G. NEW	DATE: JULY 2005
TITLE: EXT. ILLUMINATED FASCIA SIGN <i>THICK FOR SIGNS 2 & 5.</i>		ICKNIELD STREET DRIVE WASHFORD WEST REDDITCH WORCESTERSHIRE B98 0DE 			
		TEL (01527) 517601 FAX (01527) 513378			