

Tree protection plan

Location of trees, categorisation & protection/management proposals for land at Badhampton Hill Road, Havant

Permission is granted to scale from this drawing for Local Authority Planning Approval purposes relating to tree protection measures only. Where applicable this drawing is to be read in conjunction with the arboricultural report. This drawing is the copyright of Barrell Tree Consultancy 2014. ©

This drawing to be reproduced in colour only.

Barrell Plan Ref: 13373-BT2


Provided Plan Refs: 36PH001A & 10774 01.10

barrell

Tree Consultancy

Field House, Fordingbridge Business Park,
Ashford Road, Fordingbridge SP9 1B7
Tel: 01435 651470 Fax: 01435 633449
www.barrelltreecare.co.uk

SUPERSEDED

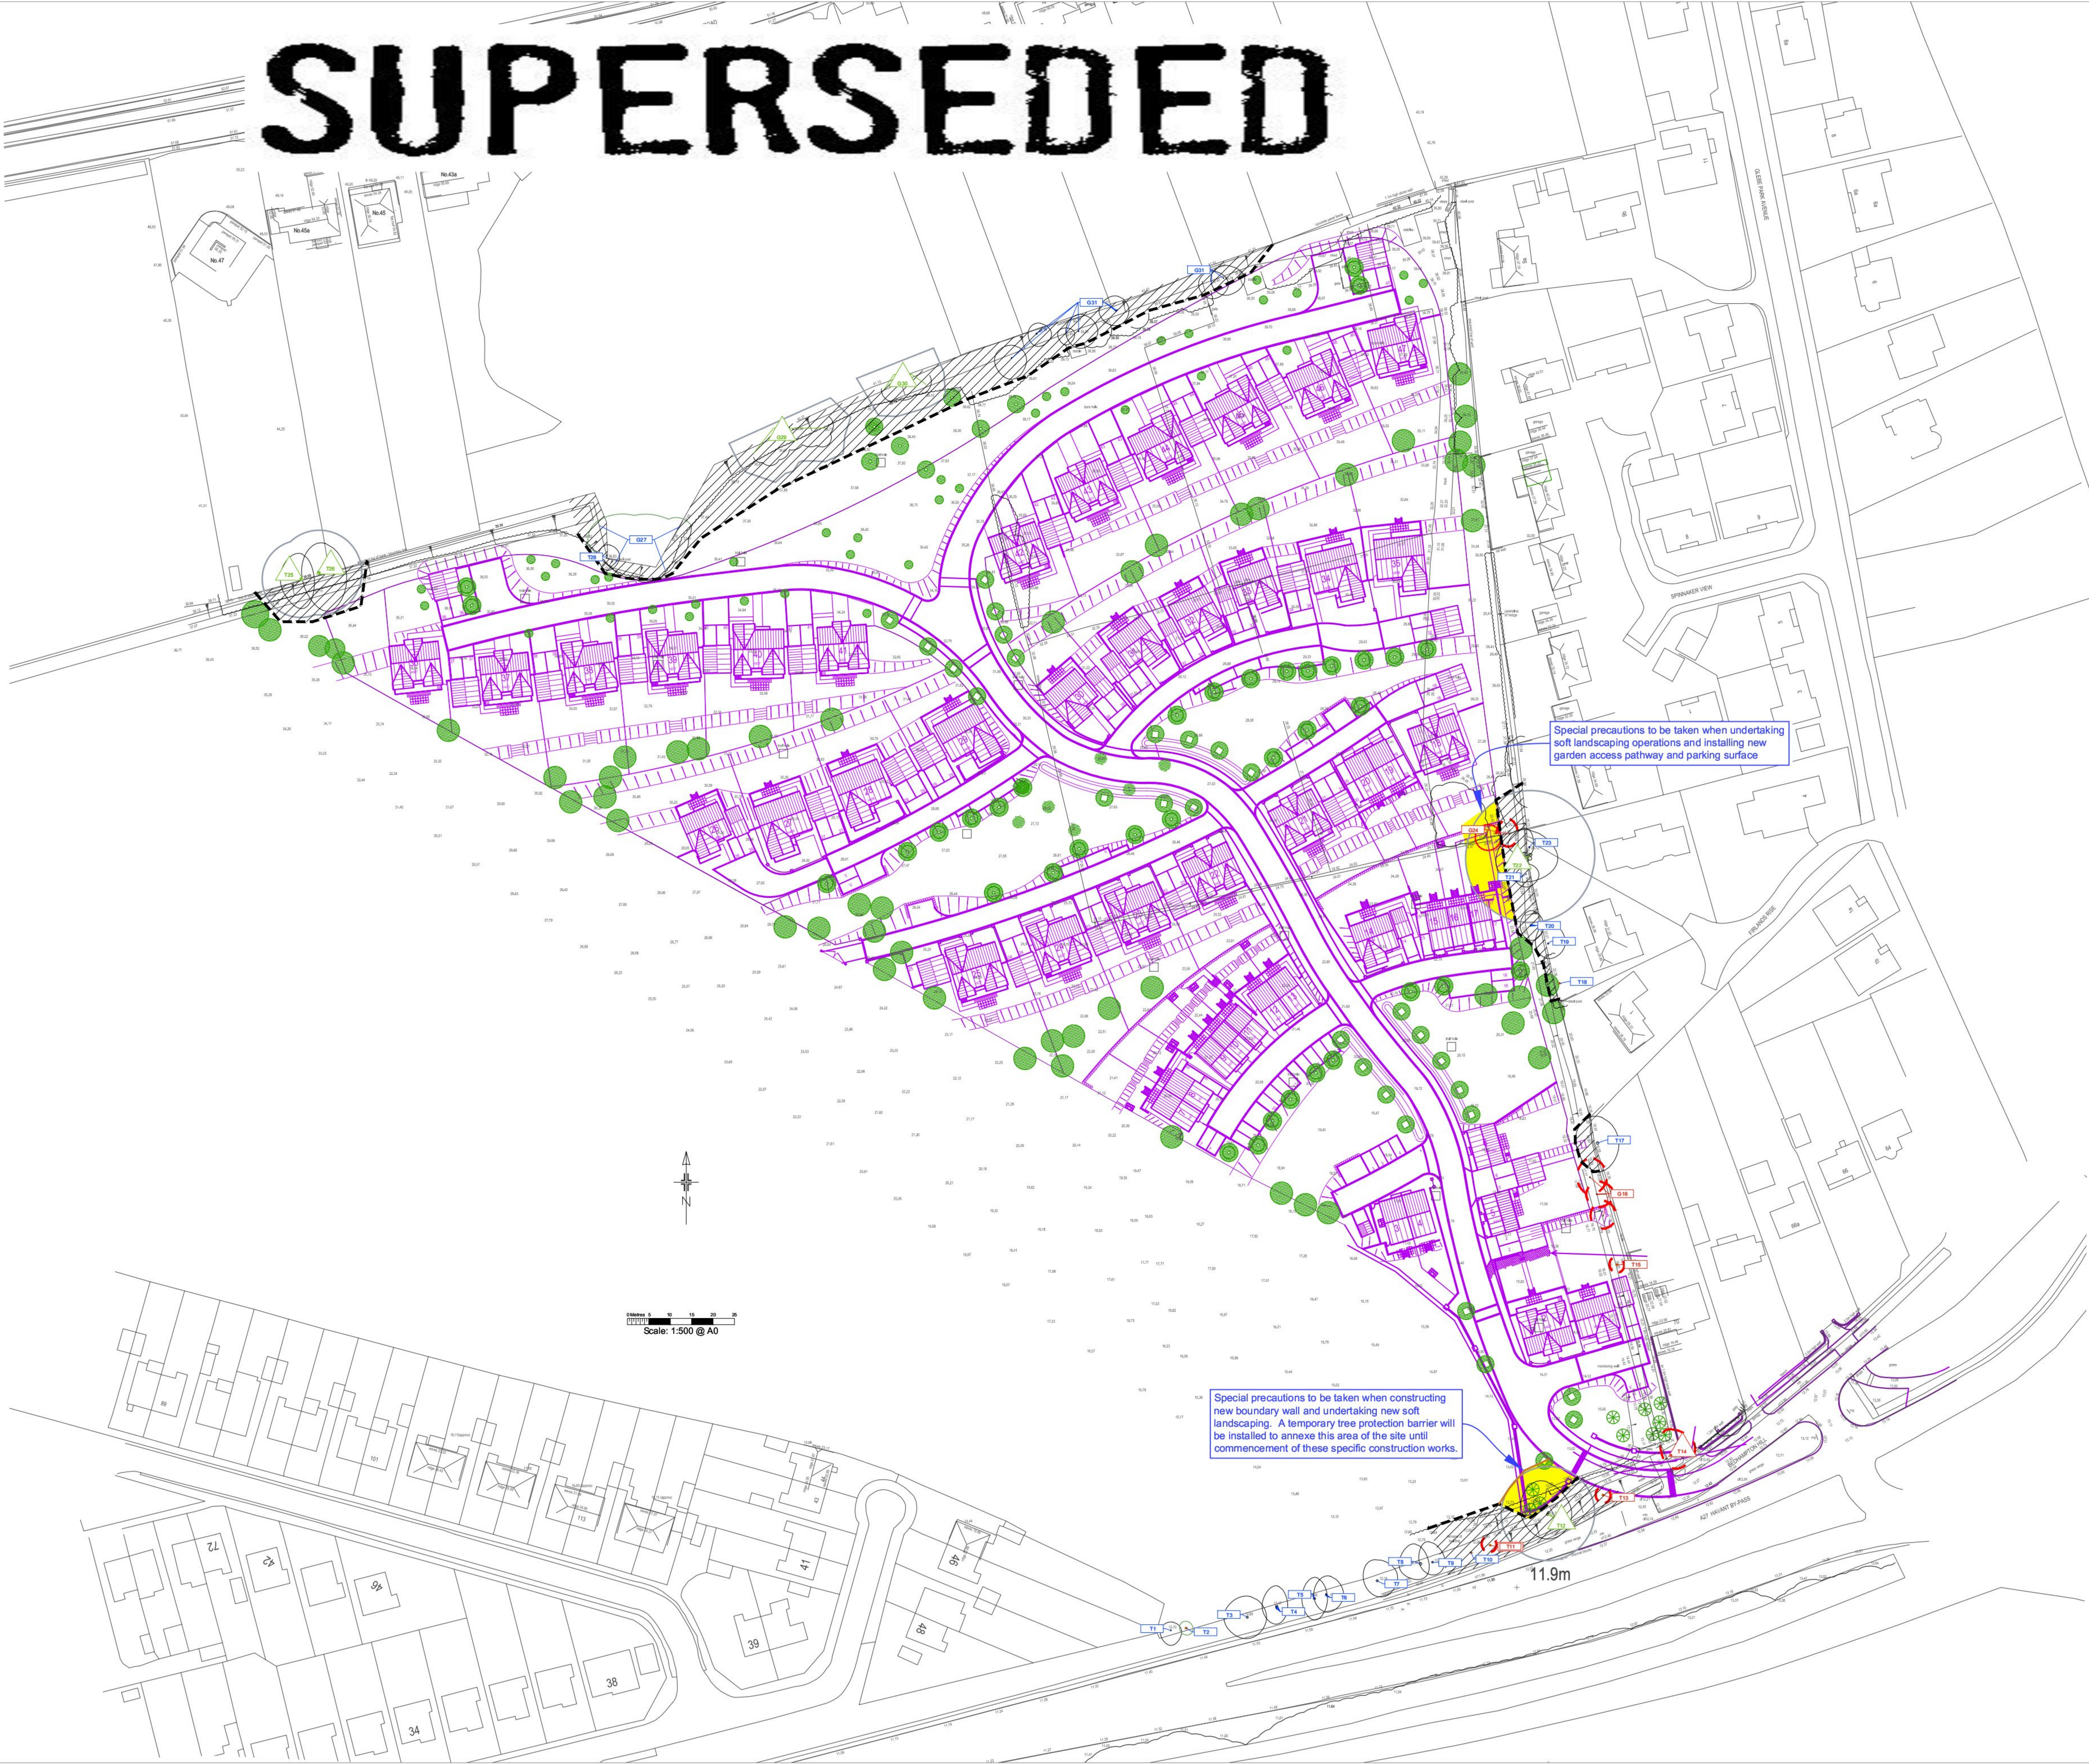

 BS category B

Trees of moderate quality

 BS category C

Trees of low quality

 BS category U

Trees unsuitable for retention

 Trees to be removed

 Proposed layout

 Estimated tree positions not included on original land survey and/or adjusted crown spreads

 Construction exclusion zone (CEZ) to be protected by fencing and/or ground protection

 Temporary tree protection barrier

 Area of special precaution

 Proposed planting as per plan ref: P01.21

 RPA boundaries for category B trees