
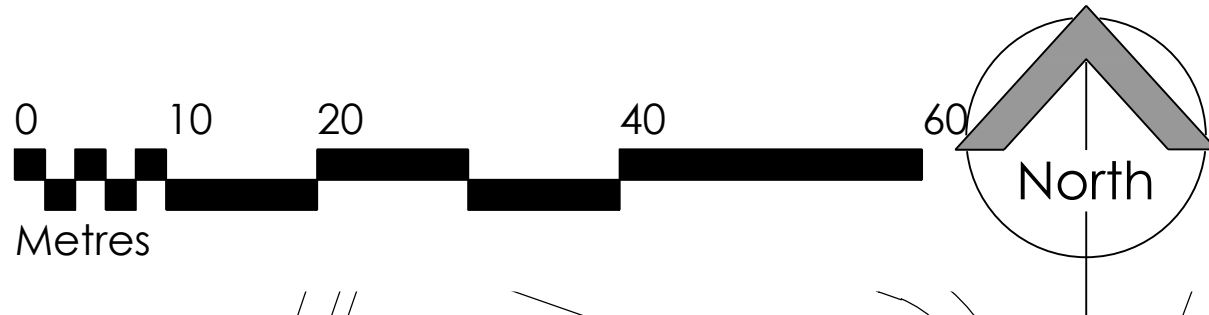


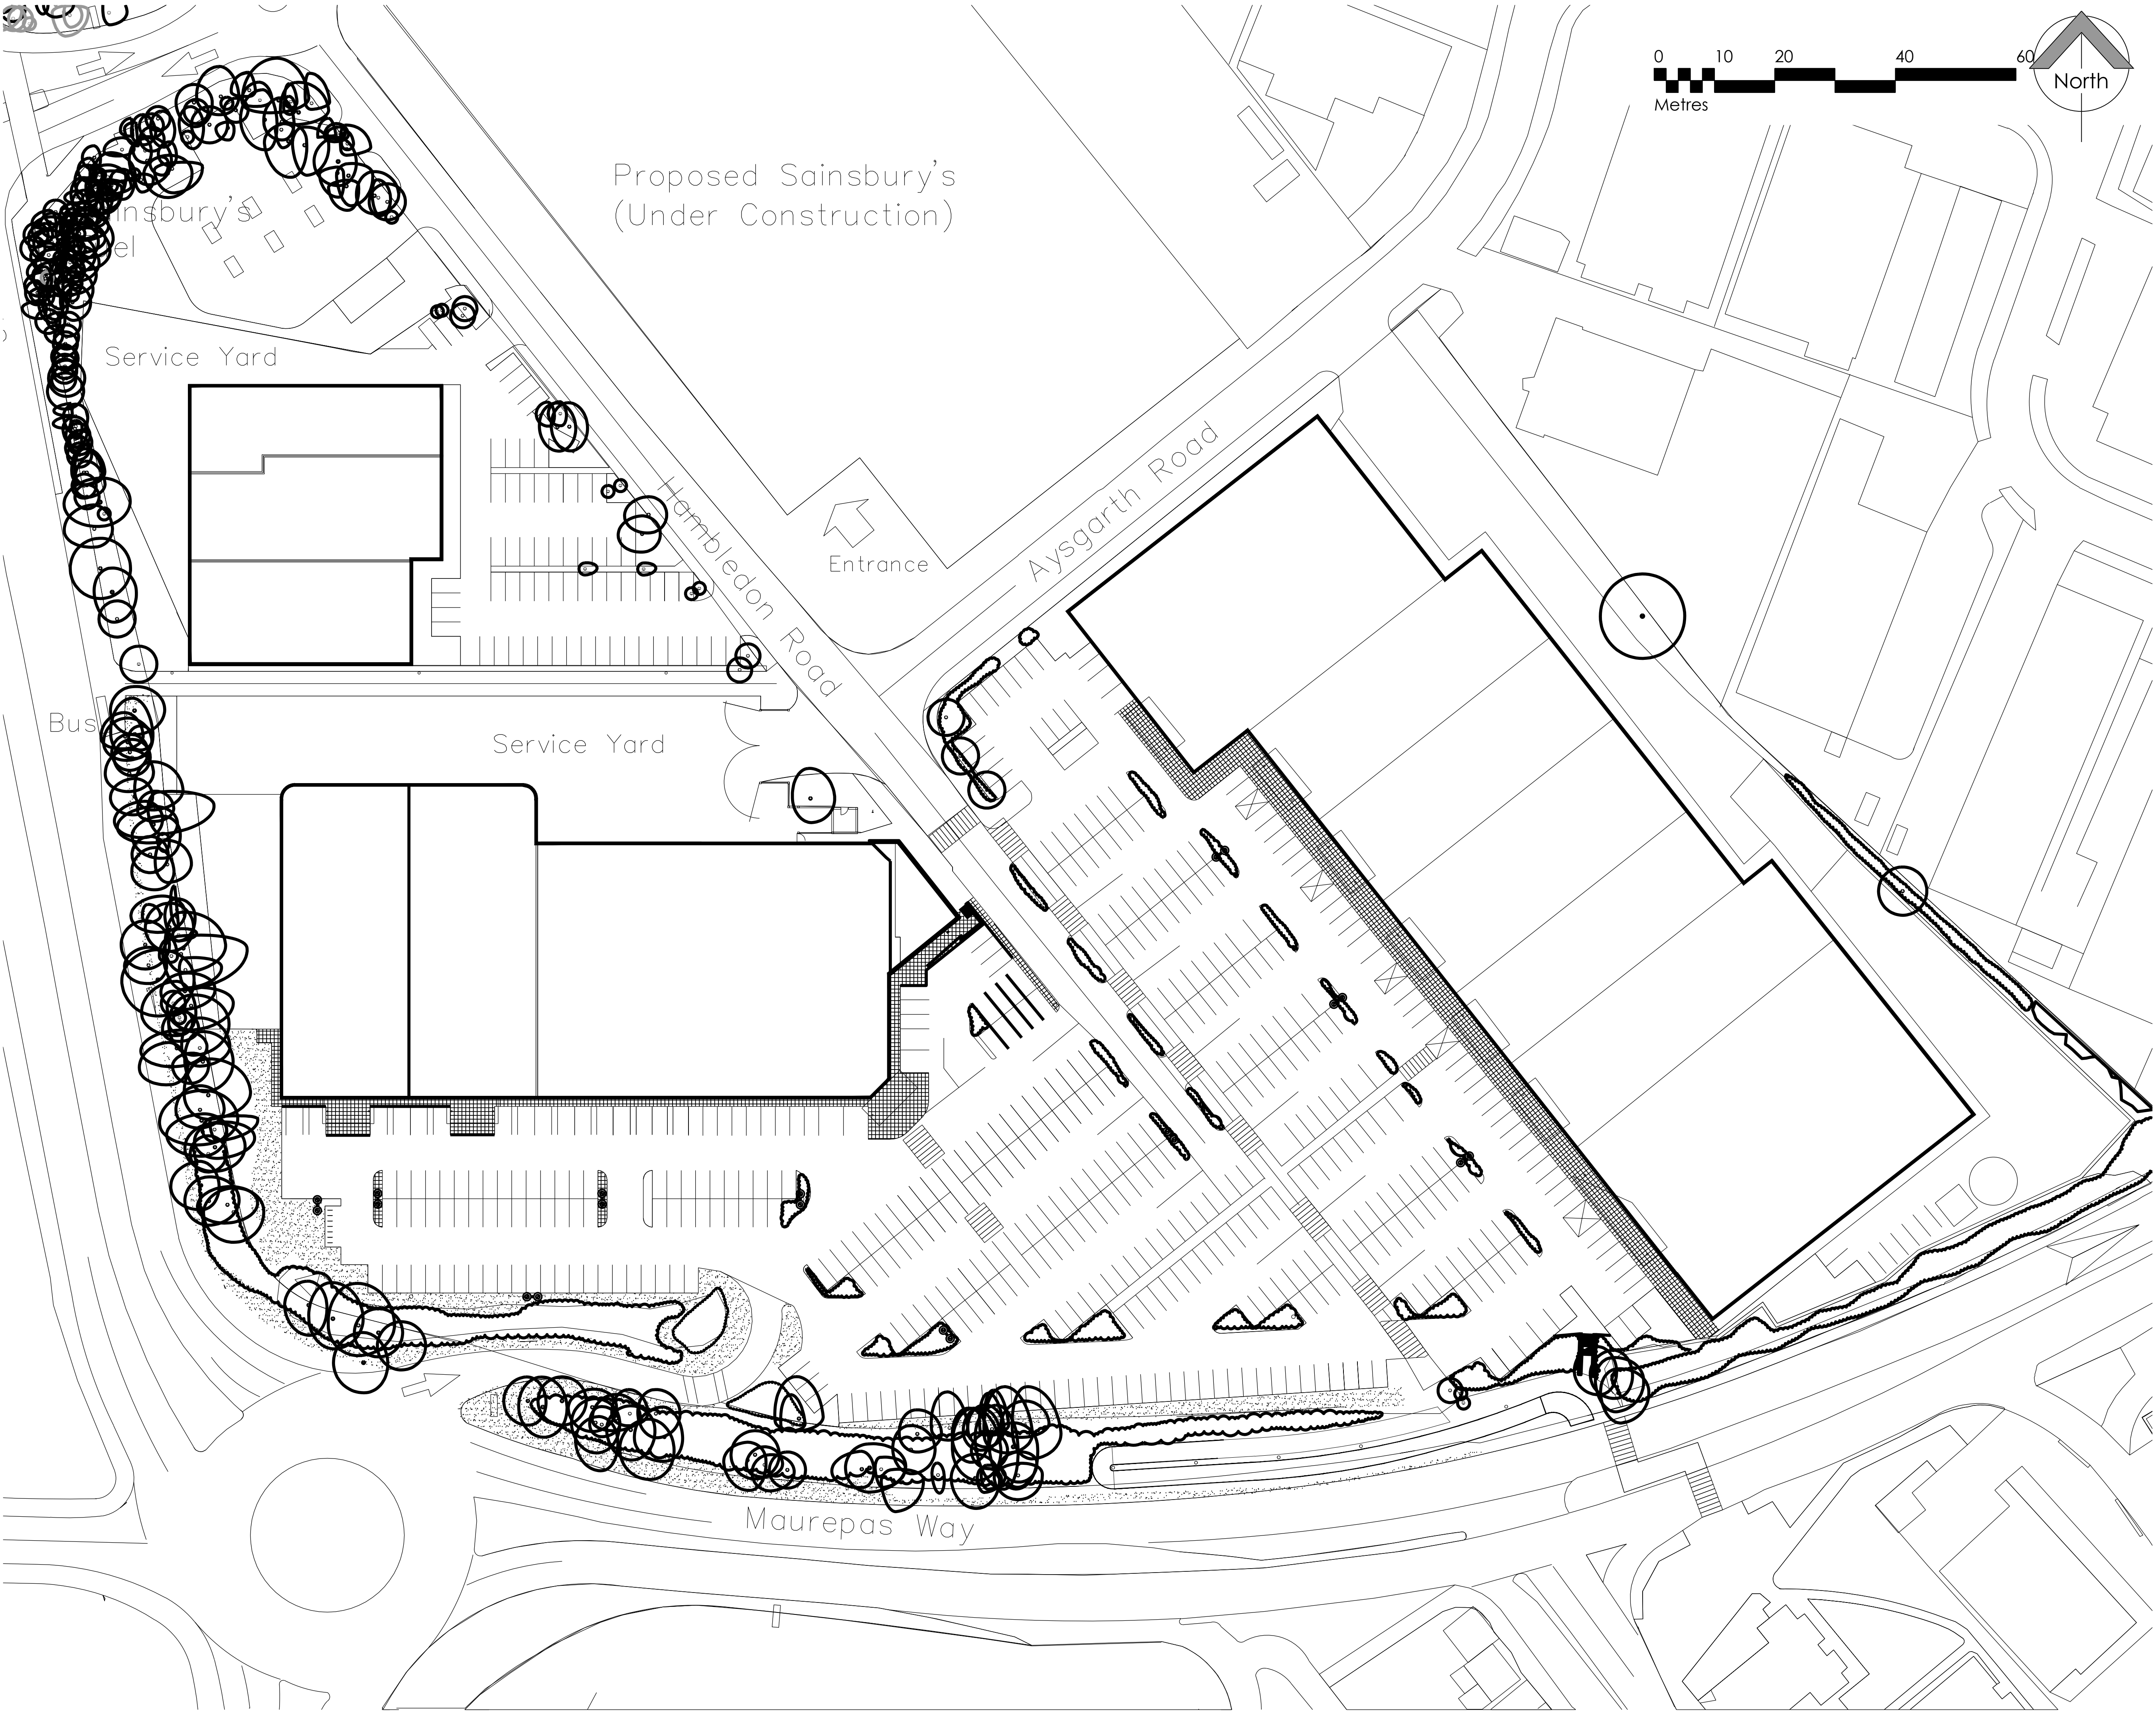

Legend

Existing

- Trees
- Vegetation
- Grass
- Paved surface

rev amendments date rev by approved

FOR PLANNING

arthur amos associates
landscape architecture

urban design regeneration arboriculture
planning environmental assessment ecology

Pool House, Elgar Business Centre, Horseley Road, Hallow, Worcester WR2 6AU
t: 01905 640 166 e: mail@arthuramos.co.uk www.arthuramos.co.uk

client:
HGI

project:
The Wellington Retail Park

drawing title:
Existing & Consented Future Development Plan

drawing no: **9038-09** revision: * scale: 1:500 @ A1
drawn by: DB checked by: JM date: 17/06/13

NOTE: Do not scale from this drawing. All dimensions to be checked on site. Discrepancies between this drawing and information given elsewhere must be reported to this office for clarification before proceeding.

THIS DRAWING IS NOT FOR CONSTRUCTION