

Planting Schedule dwg. 13

No.	Species Name	Girth	Height	Specification	Density
13 No.	Betula nigra	12-14cm	175-200cm	Feather, 2x BR	Counted
2 No.	Malus Evereste	10-12cm	250-300cm	Standard Clear Stem 175-200 RB	Counted
1 No.	Malus sylvestris	10-12cm	300-350cm	Standard Clear Stem 175-200 RB	Counted
2 No.	Prunus avium 'Plena'	12-14cm	350-425cm	Heavy Standard Clear Stem 175-200 RB	Counted
19 No.	Sorbus aria 'Lutescens'	12-14cm	350-425cm	Heavy Standard Clear Stem 175-200 RB	Counted
13 No.	Sorbus torminalis	160-80cm	11+2	Transplant Multi-Stemmed BR	4/m ²


No.	Species Name	Height	Specification	Density
28 No.	Taxus baccata	60-80cm	10.5c tr Double Staggered at 0.5m offset	

No.	Species Name	Height	Pot Size	Specification	Density
5 No.	Aucuba japonica longifolia	30-40cm	3L	Bushy	4/m ²
32 No.	Berberis thunbergii 'Atropurpurea Nana'	30-40cm	3L	Bushy	4/m ²
49 No.	Berberis thunbergii 'Atropurpurea'	30-40cm	3L	Bushy	4/m ²
8 No.	Ceanothus del. 'Glorie de Versailles'	40-60cm	3L	Leader With Laterals	4/m ²
13 No.	Cornus alba	40-60cm	3L	Branched BR	4/m ²
52 No.	Cotoneaster suecicus 'Coral Beauty'	30-40cm	3L	Bushy	4/m ²
78 No.	Deutzia gracilis	40-60cm	3L	Branched	4/m ²
5 No.	Deutzia hybrida 'Mont Rose'	40-60cm	3L	Branched	4/m ²
49 No.	Escallonia 'Pride of Donard'	40-60cm	3L	Bushy	4/m ²
17 No.	Escallonia Red Elf	40-60cm	3L	Bushy	0.5c tr Double Staggered at 0.5m offset
5 No.	Gaultheria mucronata	30-40cm	3L	Bushy	4/m ²
67 No.	Hebe 'Mrs Winder'	30-40cm	3L	Bushy	4/m ²
4 No.	Hebe 'Oratio Beauty'	30-40cm	3L	Bushy	4/m ²
62 No.	Hebe 'Sapphire'	30-40cm	3L	Bushy	4/m ²

33 No.	Hebe rakaiensis	30-40cm	3L	Bushy	4/m ²
13 No.	Hippophae rhamnoides	60-80cm	3L	Branched 3 brks BR	4/m ²
44 No.	Hypericum forrestii	40-60cm	3L	Bushy	4/m ²
17 No.	Ilex crenata	30-40cm	3L	Bushy	0.5C tr Double Staggered at 0.5m offset
753 No.	Ligustrum vulgare	60-80cm	3L	Branched	0.5C tr Double Staggered at 0.5m offset
56 No.	Lonicera pileata 'Moss Green'	30-40cm	3L	Bushy	4/m ²
16 No.	Pachysandra terminalis 'Green Carpet'	10-20cm	2L	Bushy Several shoots	10/m ²
4 No.	Philadelphus 'Beauclerk'	60-80cm	10L	Branched	Counted
58 No.	Philadelphus 'Belle Etoile'	30-40cm	3L	Branched	4/m ²
23 No.	Philadelphus 'Sybille'	30-40cm	3L	Branched	4/m ²
9 No.	Pittosporum tenuifol. 'Irene Patterson'	30-40cm	3L	Bushy	4/m ²
21 No.	Potentilla fruticosa 'Abbotswood Silver'	30-40cm	3L	Bushy	4/m ²
14 No.	Potentilla fruticosa 'Abbotswood White'	30-40cm	3L	Bushy	4/m ²
7 No.	Potentilla fruticosa 'Daydawn'	30-40cm	3L	Bushy	4/m ²
6 No.	Potentilla fruticosa 'Sophie's Blush'	30-40cm	3L	Bushy	4/m ²
19 No.	Salix cinerea	60-80cm	0/1 5/6 brks BR	Branched	4/m ²
13 No.	Salix purpurea	60-80cm	0/1 5/6 brks BR	Branched	4/m ²
19 No.	Salix triandra	60-80cm	0/1 5/6 brks BR	Branched	4/m ²
5 No.	Sarcococca hookerana digy. 'Purple Stem'	30-40cm	3L	Bushy	4/m ²
5 No.	Viburnum burkwoodii	40-60cm	3L	Bushy	4/m ²
34 No.	Viburnum juddii	30-40cm	3L	Bushy	4/m ²
13 No.	Viburnum lantana	60-80cm	1+1 Bushy BR	4/m ²	
13 No.	Viburnum opulus	60-80cm	1+1 Bushy BR	4/m ²	
51 No.	Viburnum opulus 'Compactum'	30-40cm	3L	Bushy	4/m ²

No.	Species Name	Height	Pot Size	Specification	Density
2 No.	Clematis rosemoor	60-80cm	3L	Several Shoots Cane'd	Counted
2 No.	Jasminum officinale	80-100cm	3L	Several Shoots Framed	Counted

Tree Planting Pit Detail within Soft Landscape

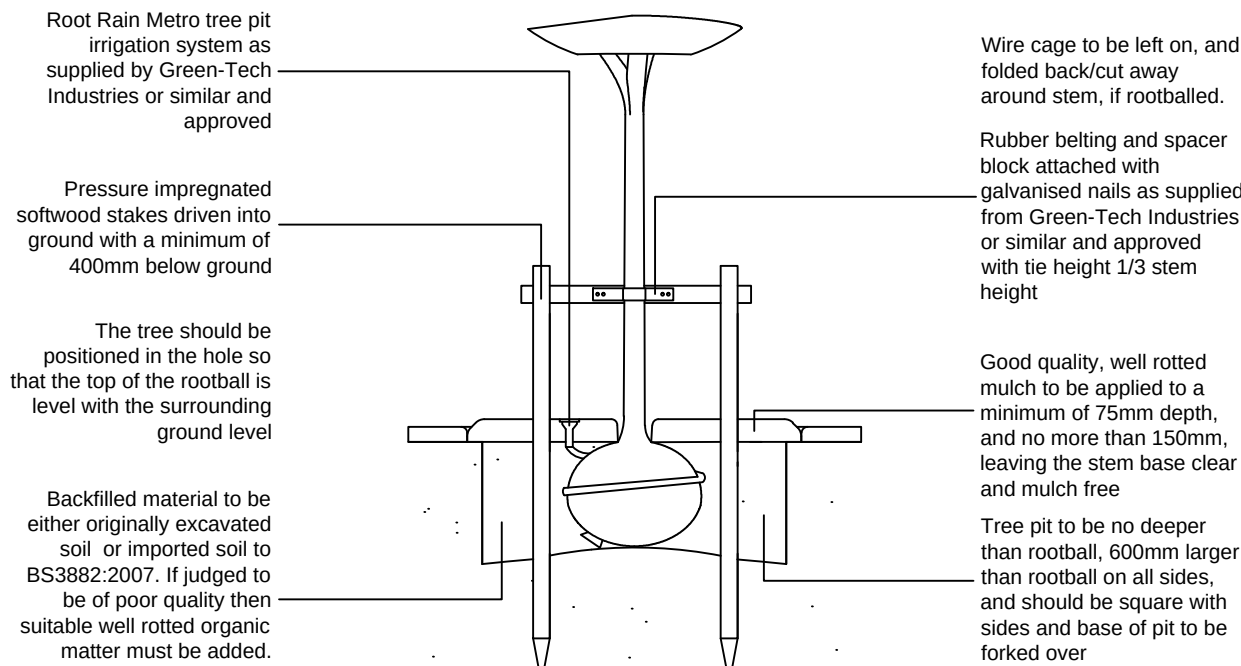

All components as supplied from Green Leaf or similar and approved

SPECIFICATION
Forestry Commission Practice note 8.
All native species should be of local stock. Native trees and shrubs certified as British Native plant stock.
All planting preparation, handling, planting & maintenance should be in accordance with CPSE Code for Handling and Establishing plants.
All trees and shrubs to comply with BS 3936 Part 1 1992, planted to BS 4043:1989 and BS 4428:1989.
All works generally, to comply with the written Soft Landscape Specification.
Topsoil incorporated into planting beds to be gently mounded towards the centre of each bed to allow for settlement.
On completion of planting the whole area of the shrub bed shall be mulched with 75mm consolidated thickness of medium textured decorative grade natural pine bark having first been prepared in accordance with the specification.
Free standing hedges shall have a 3 strand galvanised wire and tanalised softwood timber post fence, to BS 1722-2:2000, erected along a line between the two rows of hedge plants.
All existing trees and hedges to be protected in accordance with BS5837:2012 for the duration of the construction period.

NOTE: DO NOT SCALE FROM DRAWING

Legend

- Existing trees to be retained and protected during construction
- Proposed tree planting within soft landscape, see details
- Proposed specimen shrub planting to receive short angular staking on half standards with expandable tree ties. Irrigation tubing to root system of Anelecher specimens as required
- Proposed climbing plants to be trained up adjacent wall/fence/pergola with galvanised wires and hook set 250mm apart with support canes removed prior to planting
- Proposed shrub planting to receive 75mm bark mulch after planting operations. Mixes to be planted in groups of 5-7no. of each species
- Proposed native shrub mix to receive 75mm bark mulch after planting operations. Shrubs to be planted in groups of 7-10no. of each species
- Proposed ornamental hedge planting to be planted in a double staggered row 500mm apart and at 500mm centres in each row. To be maintained at 1.2m height and 1.8m adjacent to plot boundaries
- Proposed ornamental roadside hedge planting to be planted in a double staggered row 500mm apart and at 500mm centres in each row. To be maintained at 1m height. Planted in parallel rows with the Escallonia row planted closest to paths
- Proposed grass areas to receive good quality grass seed mix with 20% locally sourced wildflower mix
- Proposed grassland areas to be seeded with good quality grass seed mix with 20% locally sourced wildflower mix
- Damp tolerant wildflower and grass mix WFG 9 Wetland and Pond area wildflower and grass mix from BSH
- Cut lines

C	16/04/2013	Additional attenuation ponds	AK
B	27/02/2013	Client Comments	JCL
A	19/02/2013	Layout Change	JCL
Rev	Date	Details	Drawn

ACD

Ecology

Arboriculture


Landscape Architecture

ACD Landscape Architects & ACD Ecology
Rodbourne Rail Business Centre, Grange Lane, Malmesbury, Wilts, SN16 0ES
Tel: 01666 825646 Fax: 01666 824654
ACD Arboriculture
Tanners, Lower Street, Haslemere, Surrey, GU27 2PE
Tel: 01483 425714 Fax: 01428 641090
ACD Landscape Architects Southampton
12 Southgate Street, Winchester, Hampshire, SO23 9EF
Tel: 01962 855604
www.acdlandscape.co.uk

Space to live
David Wilson Homes

scheme: Manor Farm, Denvilles
Havant
client: David Wilson Homes
drawing: Landscape Proposals
date: November 2012
scale: 1:200@A1
drawing no: BSH 17581 13C
drawn: AK checked: AW

Copyright of ACD Landscape Architects Ltd. All rights reserved in Chapter IV of the Copyright, Designs and Patents Act 1988 have been generally asserted. 2012. Copyright of this plan remains with ACD until all fees have been paid in full.

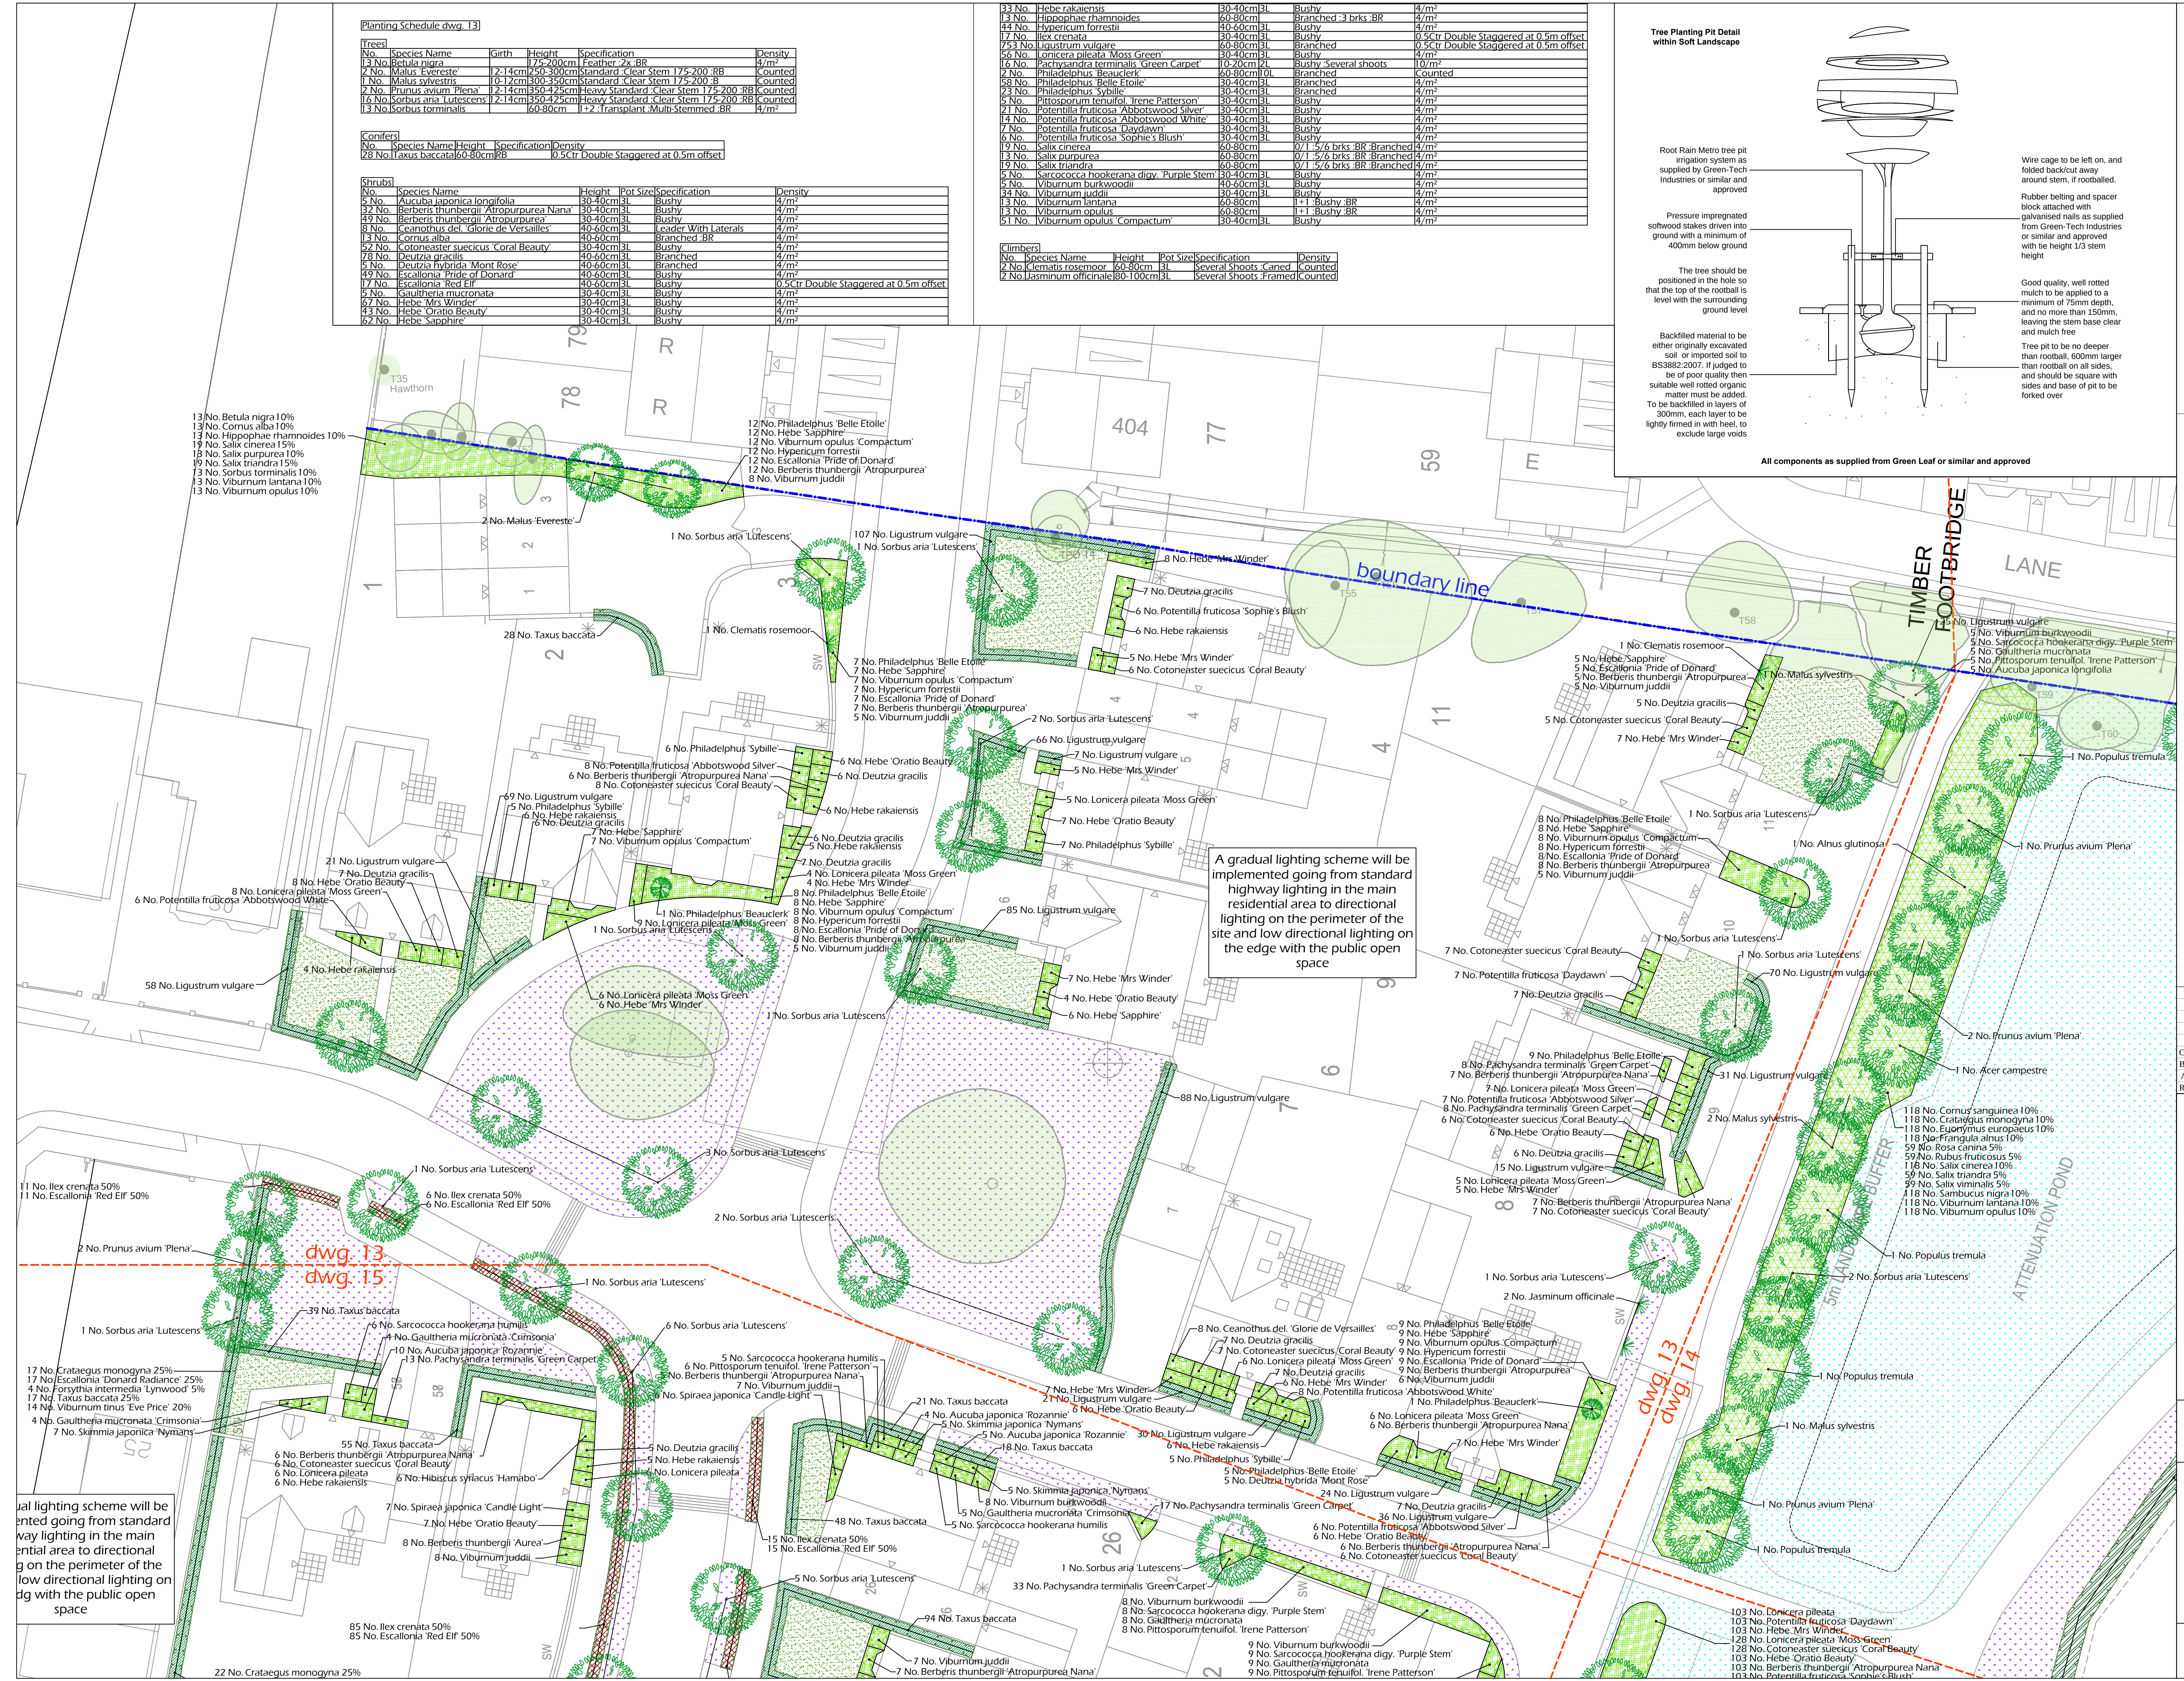

A gradual lighting scheme will be implemented going from standard highway lighting in the main residential area to directional lighting on the perimeter of the site and low directional lighting on the edge with the public open space