
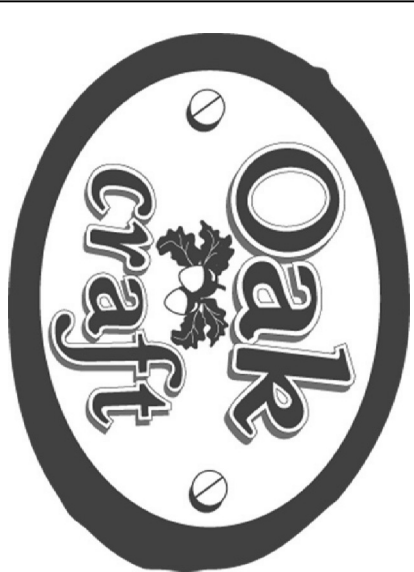


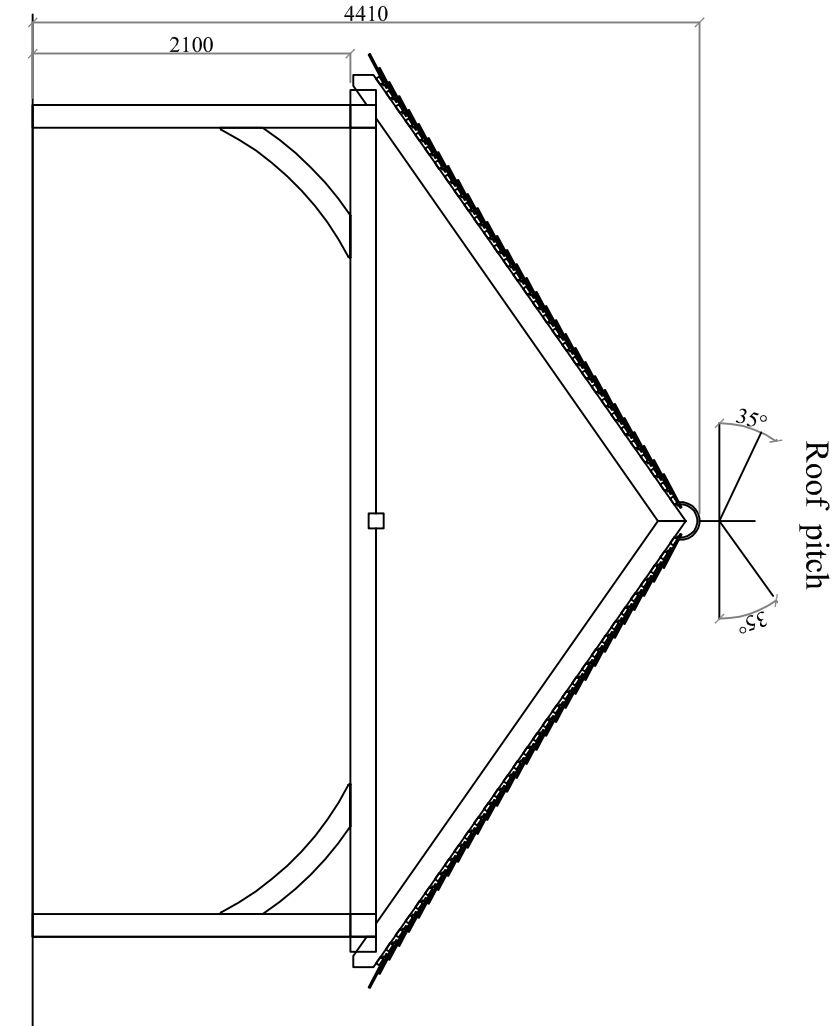


All drawings are copyright  
OakCraft at Holmsley Mill.  
Reproduction only by written authority.

All drawings are copyright  
OakCraft at Holmsley Mill.  
Reproduction only by written authority.

**Legend**

|                                                                                       |                                 |
|---------------------------------------------------------------------------------------|---------------------------------|
|  | small curved brace              |
|  | large curved brace              |
|  | freestanding post               |
|  | direct to slab                  |
|  | post on soleplate and brickwork |
|  | brickwork                       |

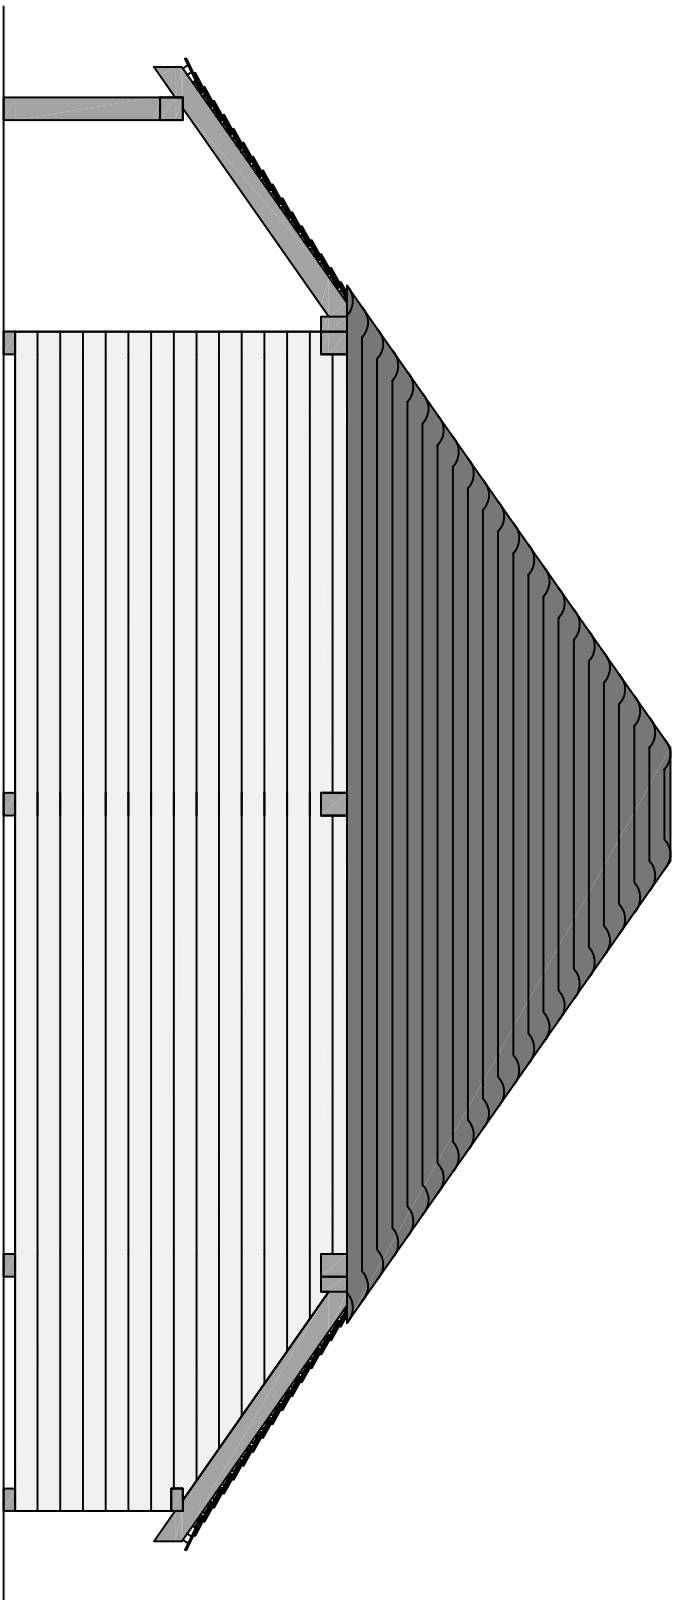

RIDGE  
200mm x 50mm (SW) RIDGE  
S.W RAFTERS ARE FIXED TO RIDGE BEAM  
WITH 9mm PSLDOE OR SIMILAR

ROOF BRACING  
100mm x 25mm (SW)WIND BRACING  
ROUNNING FROM THE CORNER OF EAVES BEAM  
TO RIDGE AND FIRED UNDERNEATH THE  
RAFTERS

STUDWORK  
150 X 75 OAK SOLE PLATE FIXED TO BRICKWORK  
VIA M10 x 160 FRAME ANCHORS  
100mm x 47mm (SW) STUDWORK FIXED  
AT 400mm CTRS FLAT FACED TO CLADDING.  
ALL CLAD WALLS TO HAVE DIAGONAL  
BRACING 100 X 50mm WITH 100mm x 50mm  
STRECHER CONNECTED TO  
ALL FINISHES TO OAK MUST BE STAINLESS STEEL.

SOFTWOOD RAFTERS  
150mm x 50mm (SW) RAFTERS AT 400mm CTRS  
ON OAK BEAM, TO BE FIXED TO OAK USING  
STAINLESS WALLS. BIRDsmouthED TO 170 HEAV  
BEAM AS SHOWN

MOISTURE BARRIER (IF REQUIRED)  
TYVEK MOISTURE BARRIER FITTED BETWEEN THE  
STUDING AND THE INSIDE OF THE CLADDING TO  
THE BOTH GABLE ENDS AND ENCLOSED BAYS

BY OTHERS:-  
PLAIN TILES ON BATTENS & FELT  
BRICKWORK  
BRICKWORK W215 x H225mm FROM SLAB  
HEAD FROM SLAB LEVEL. (B) OTHERS)  
UNLESS STATED OTHERWISE,  
YOUR GREEN OAK FRAME WILL BE CONSTRUCTED USING:  
OAK  
150 X 75 SOLE PLATE FIXED ON 3 COURSES OF BRICK  
150 X 50 STUDWORK  
150 X 150 TIE BEAMS  
170 X 150 TIE AND EAVES BEAMS  
150 X 75 CURVED BRACES

ALL GREEN OAK IS CLEANED PRIOR TO DELIVERY.  
ALL JOINTS ARE CLEANED, MORTICE AND TENNON,  
PEGGED WITH DRY OAK DOWEL.

SOFTWOOD  
150 X 50 STUDWORK  
150 X 47 RAFTERS  
200 X 47 RIDGE BEAM  
200 X 34x10 FEATHER-EDGE CLADDING

ALL SOFTWOOD IS PRESSURE TREATED WITH VACUOL-MOU  
WHICH PROVIDES LONG TERM PROTECTION  
AGAINST FUNGAL AND INSECT ATTACK.  
AS WELL AS PROVIDING A CLEAR FINISH.