
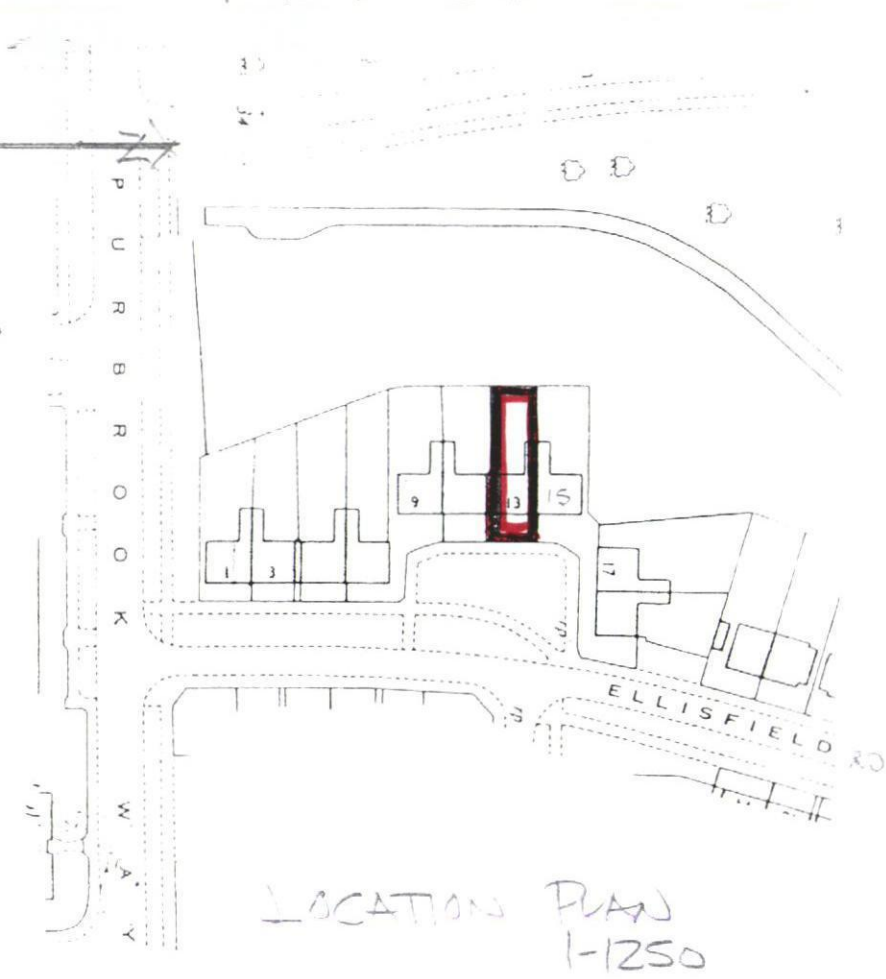
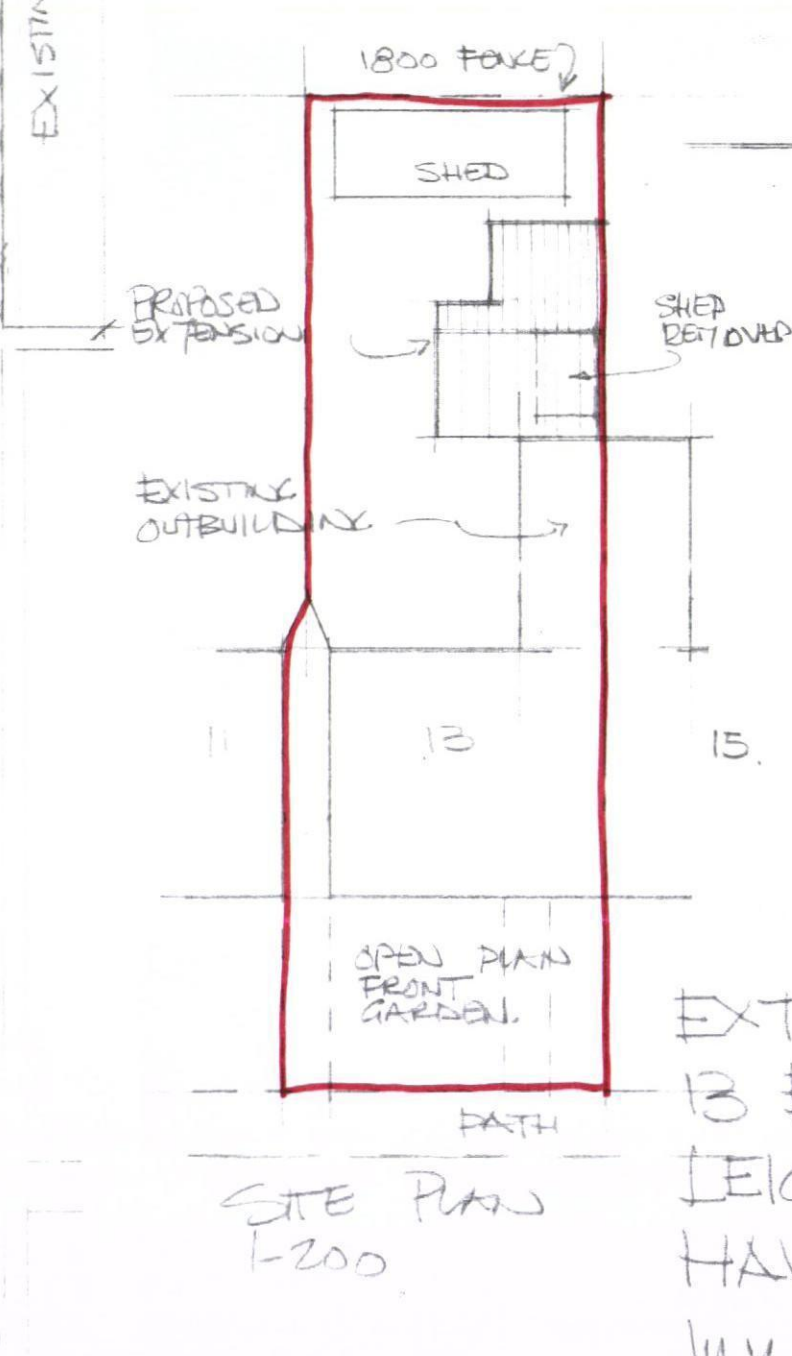
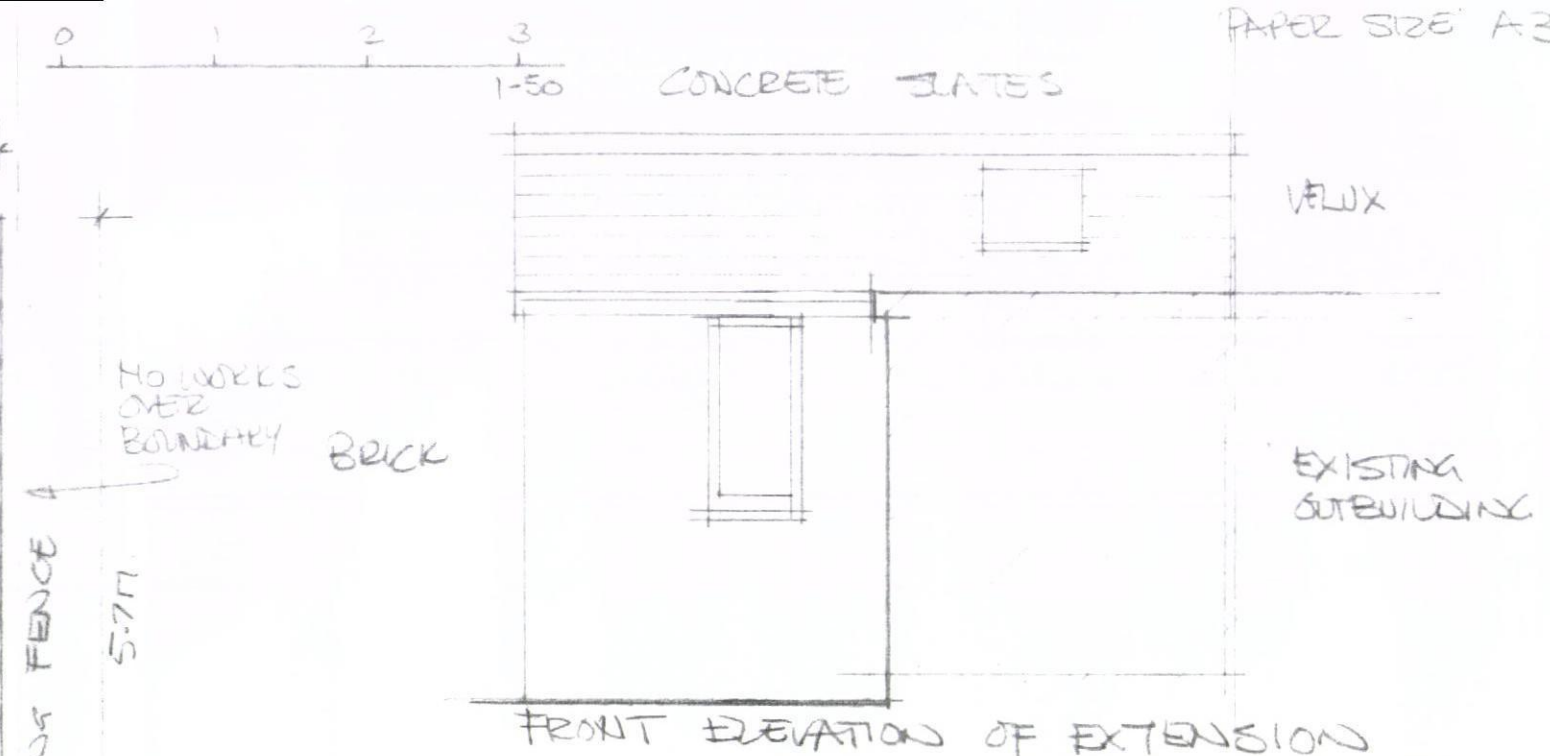


HAVANT BOROUGH COUNCIL  
23 JUL 2012  
**RECEIVED**

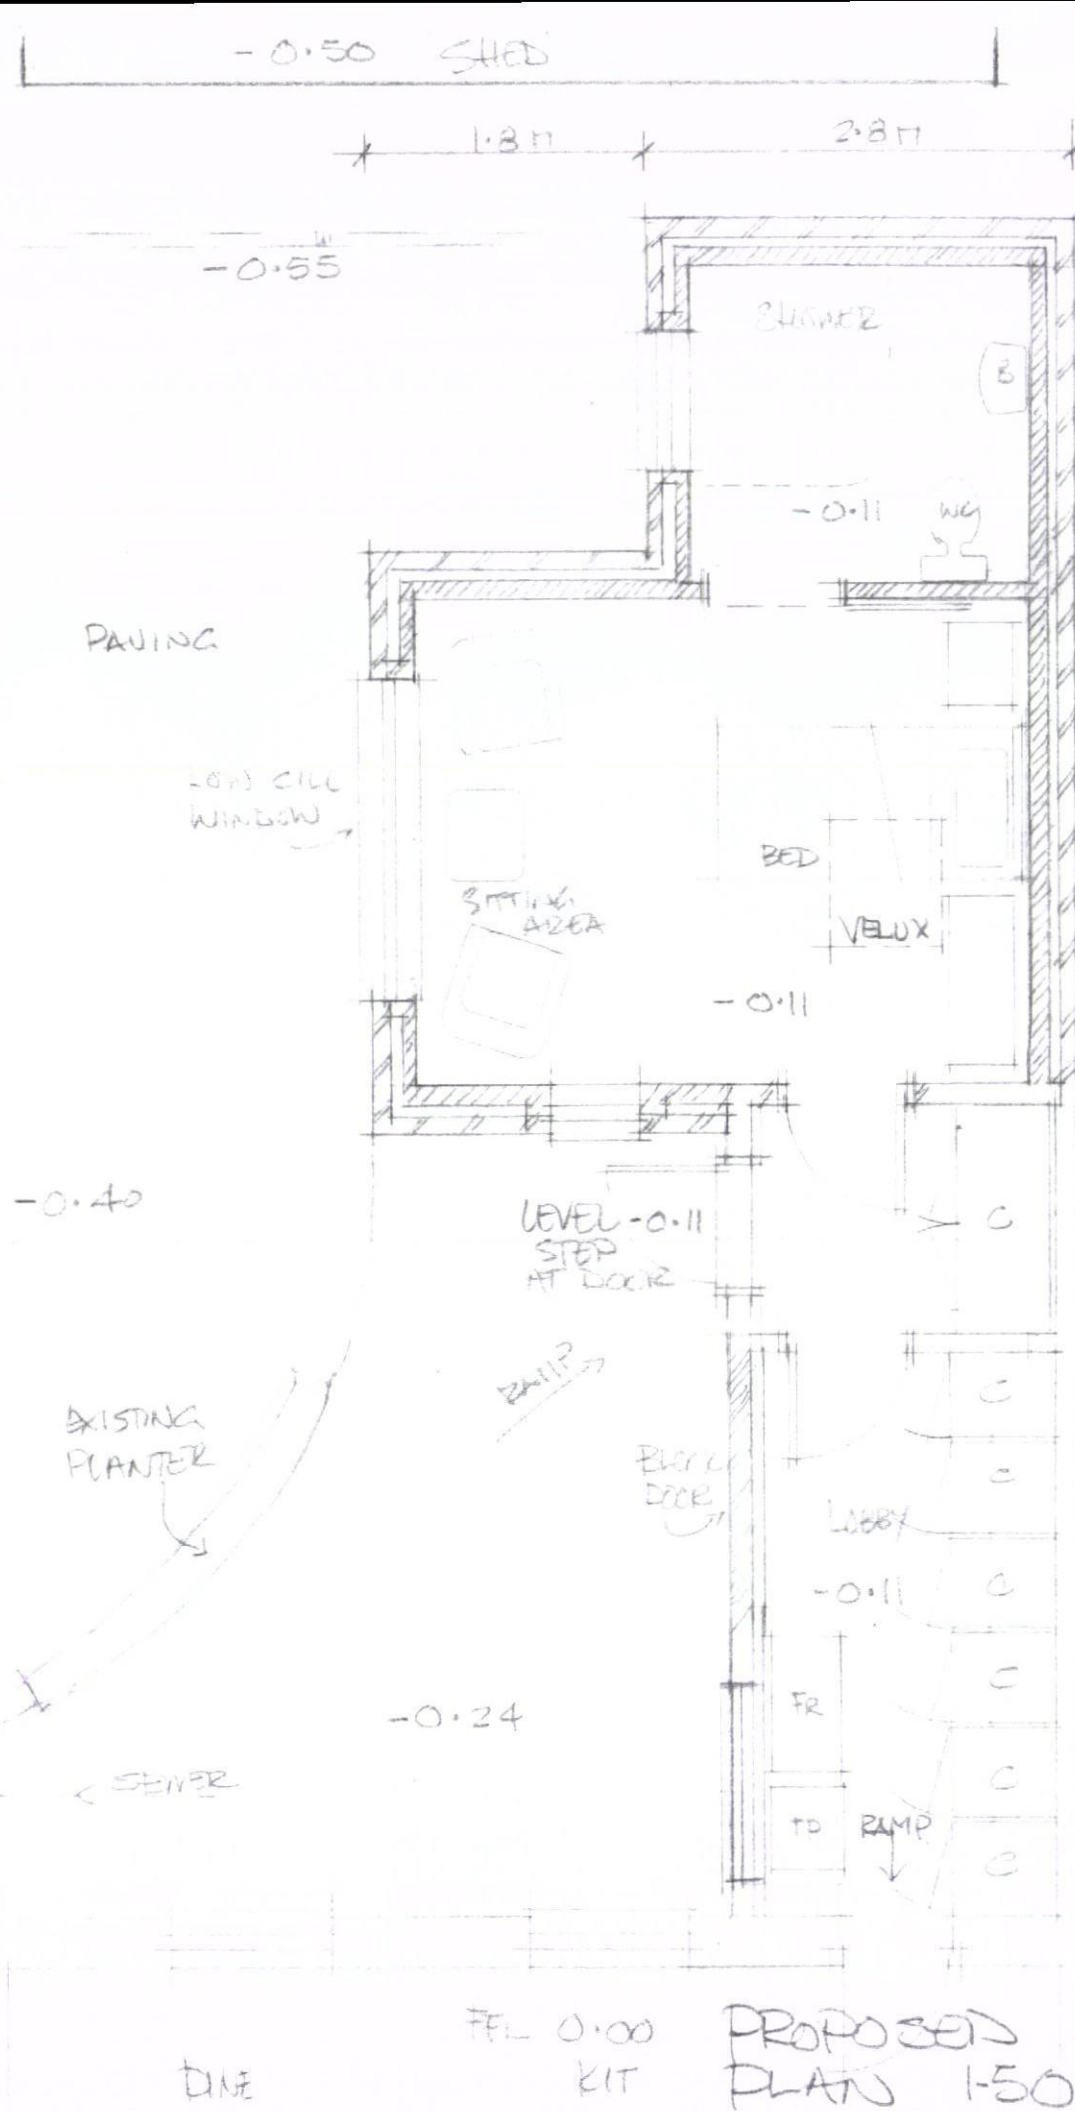

EXTENSION TO  
13 ELLISFIELD ROAD  
LEIGH PARK  
HAVANT POH 5AY  
July 2012  
SCALES 1-50, 1-200, 1/1250  
Page 2.