




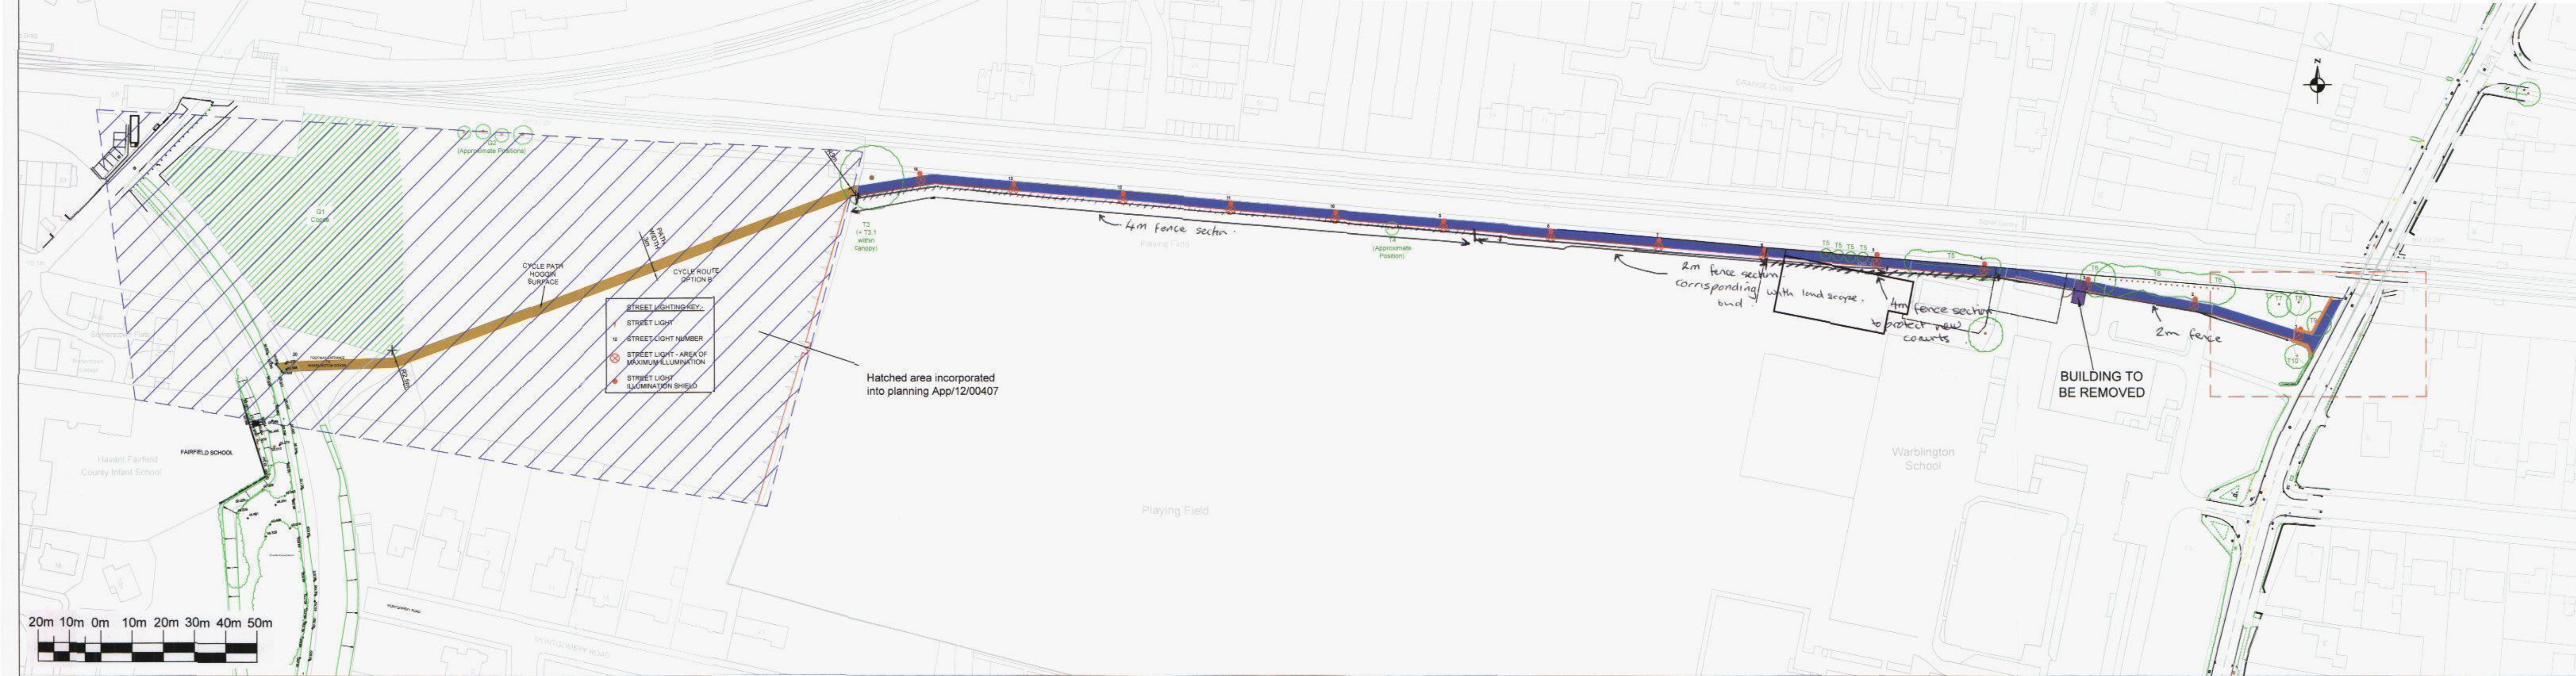

CYCLE PATH LOCATION PLAN
SCALE 1:1000

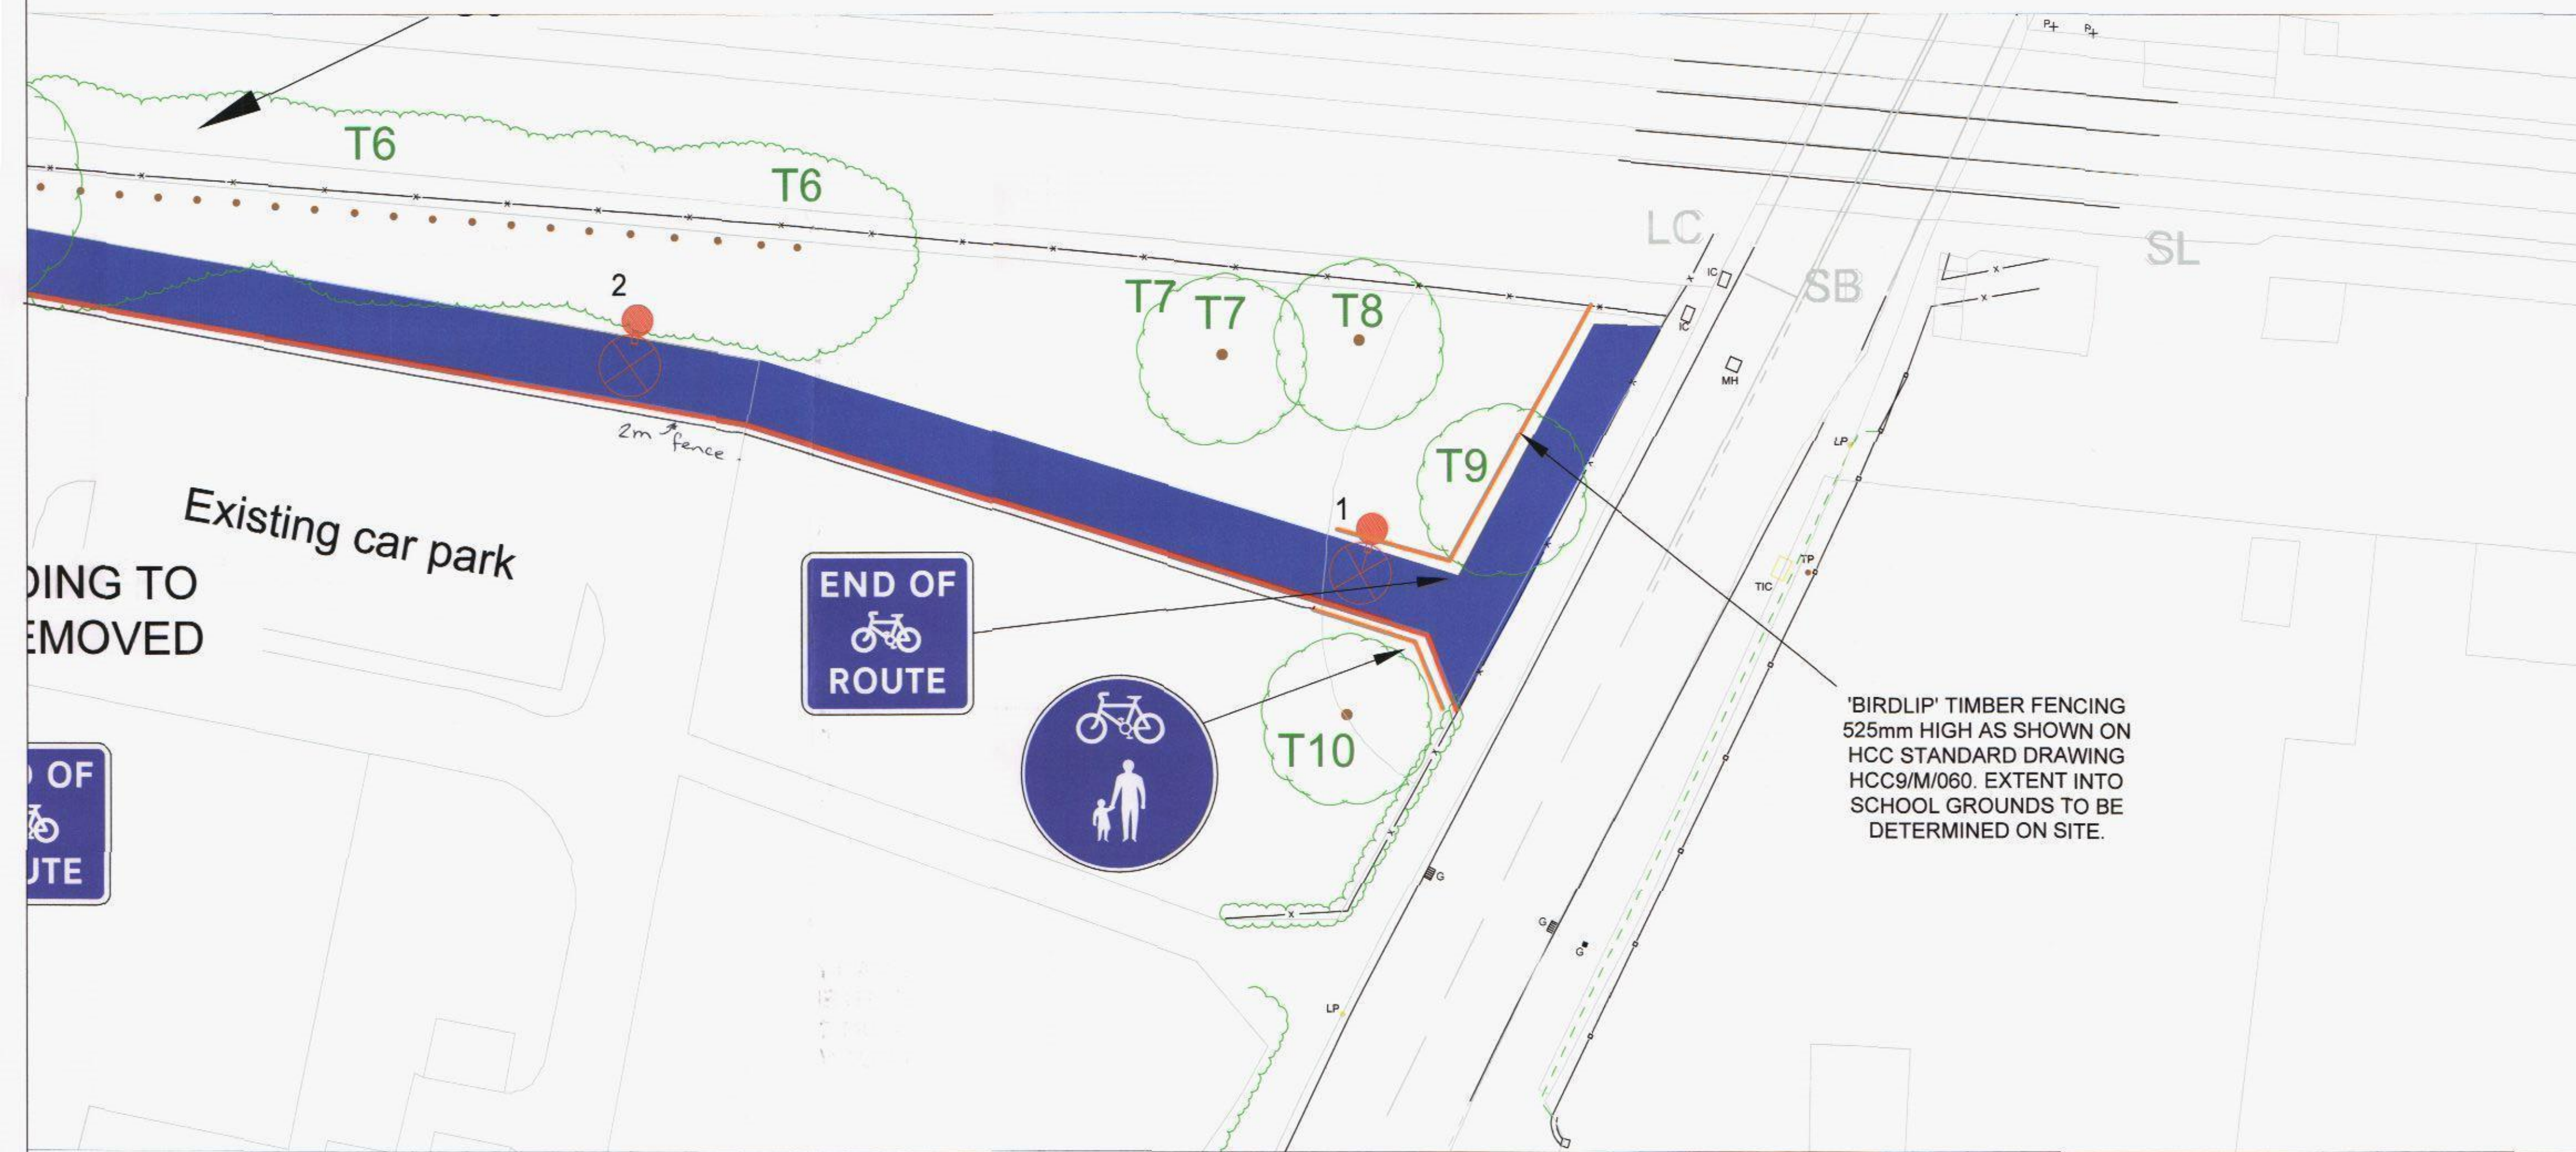

DETAIL 1
SCALE 1:200

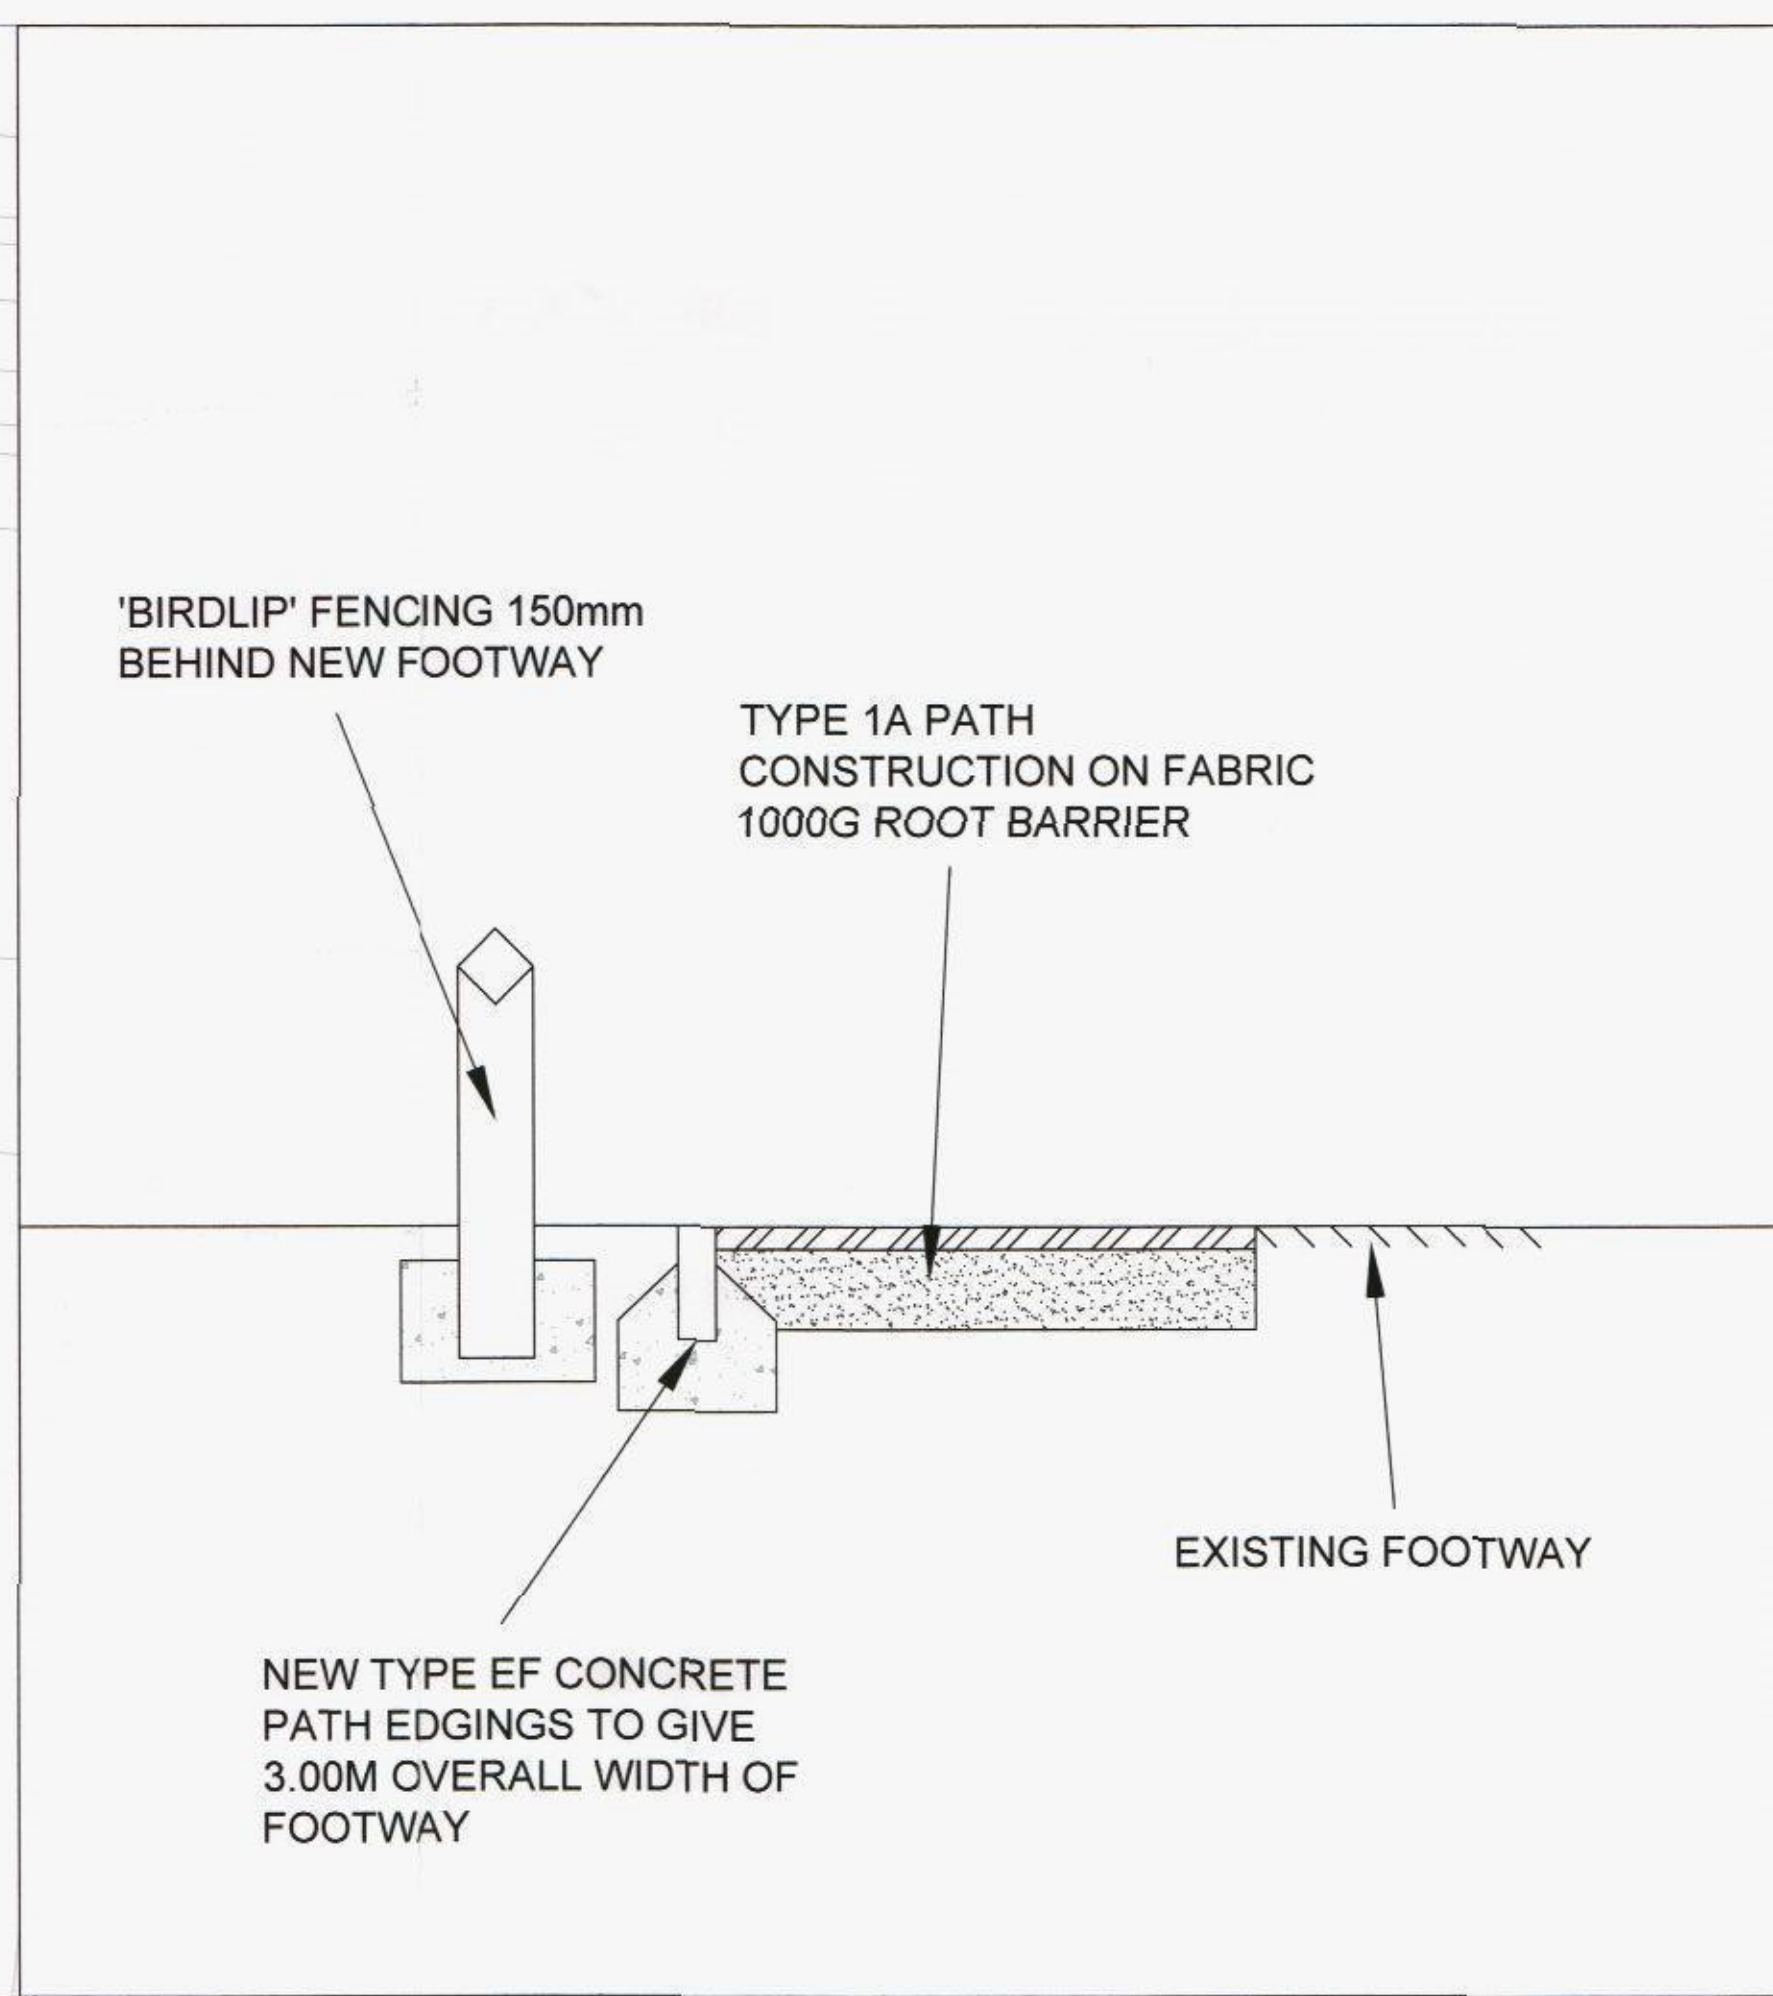

DETAIL OF EXTENDED PATH AND
'BIRDIP' FENCING
NOT TO SCALE