


SUPERSEDED

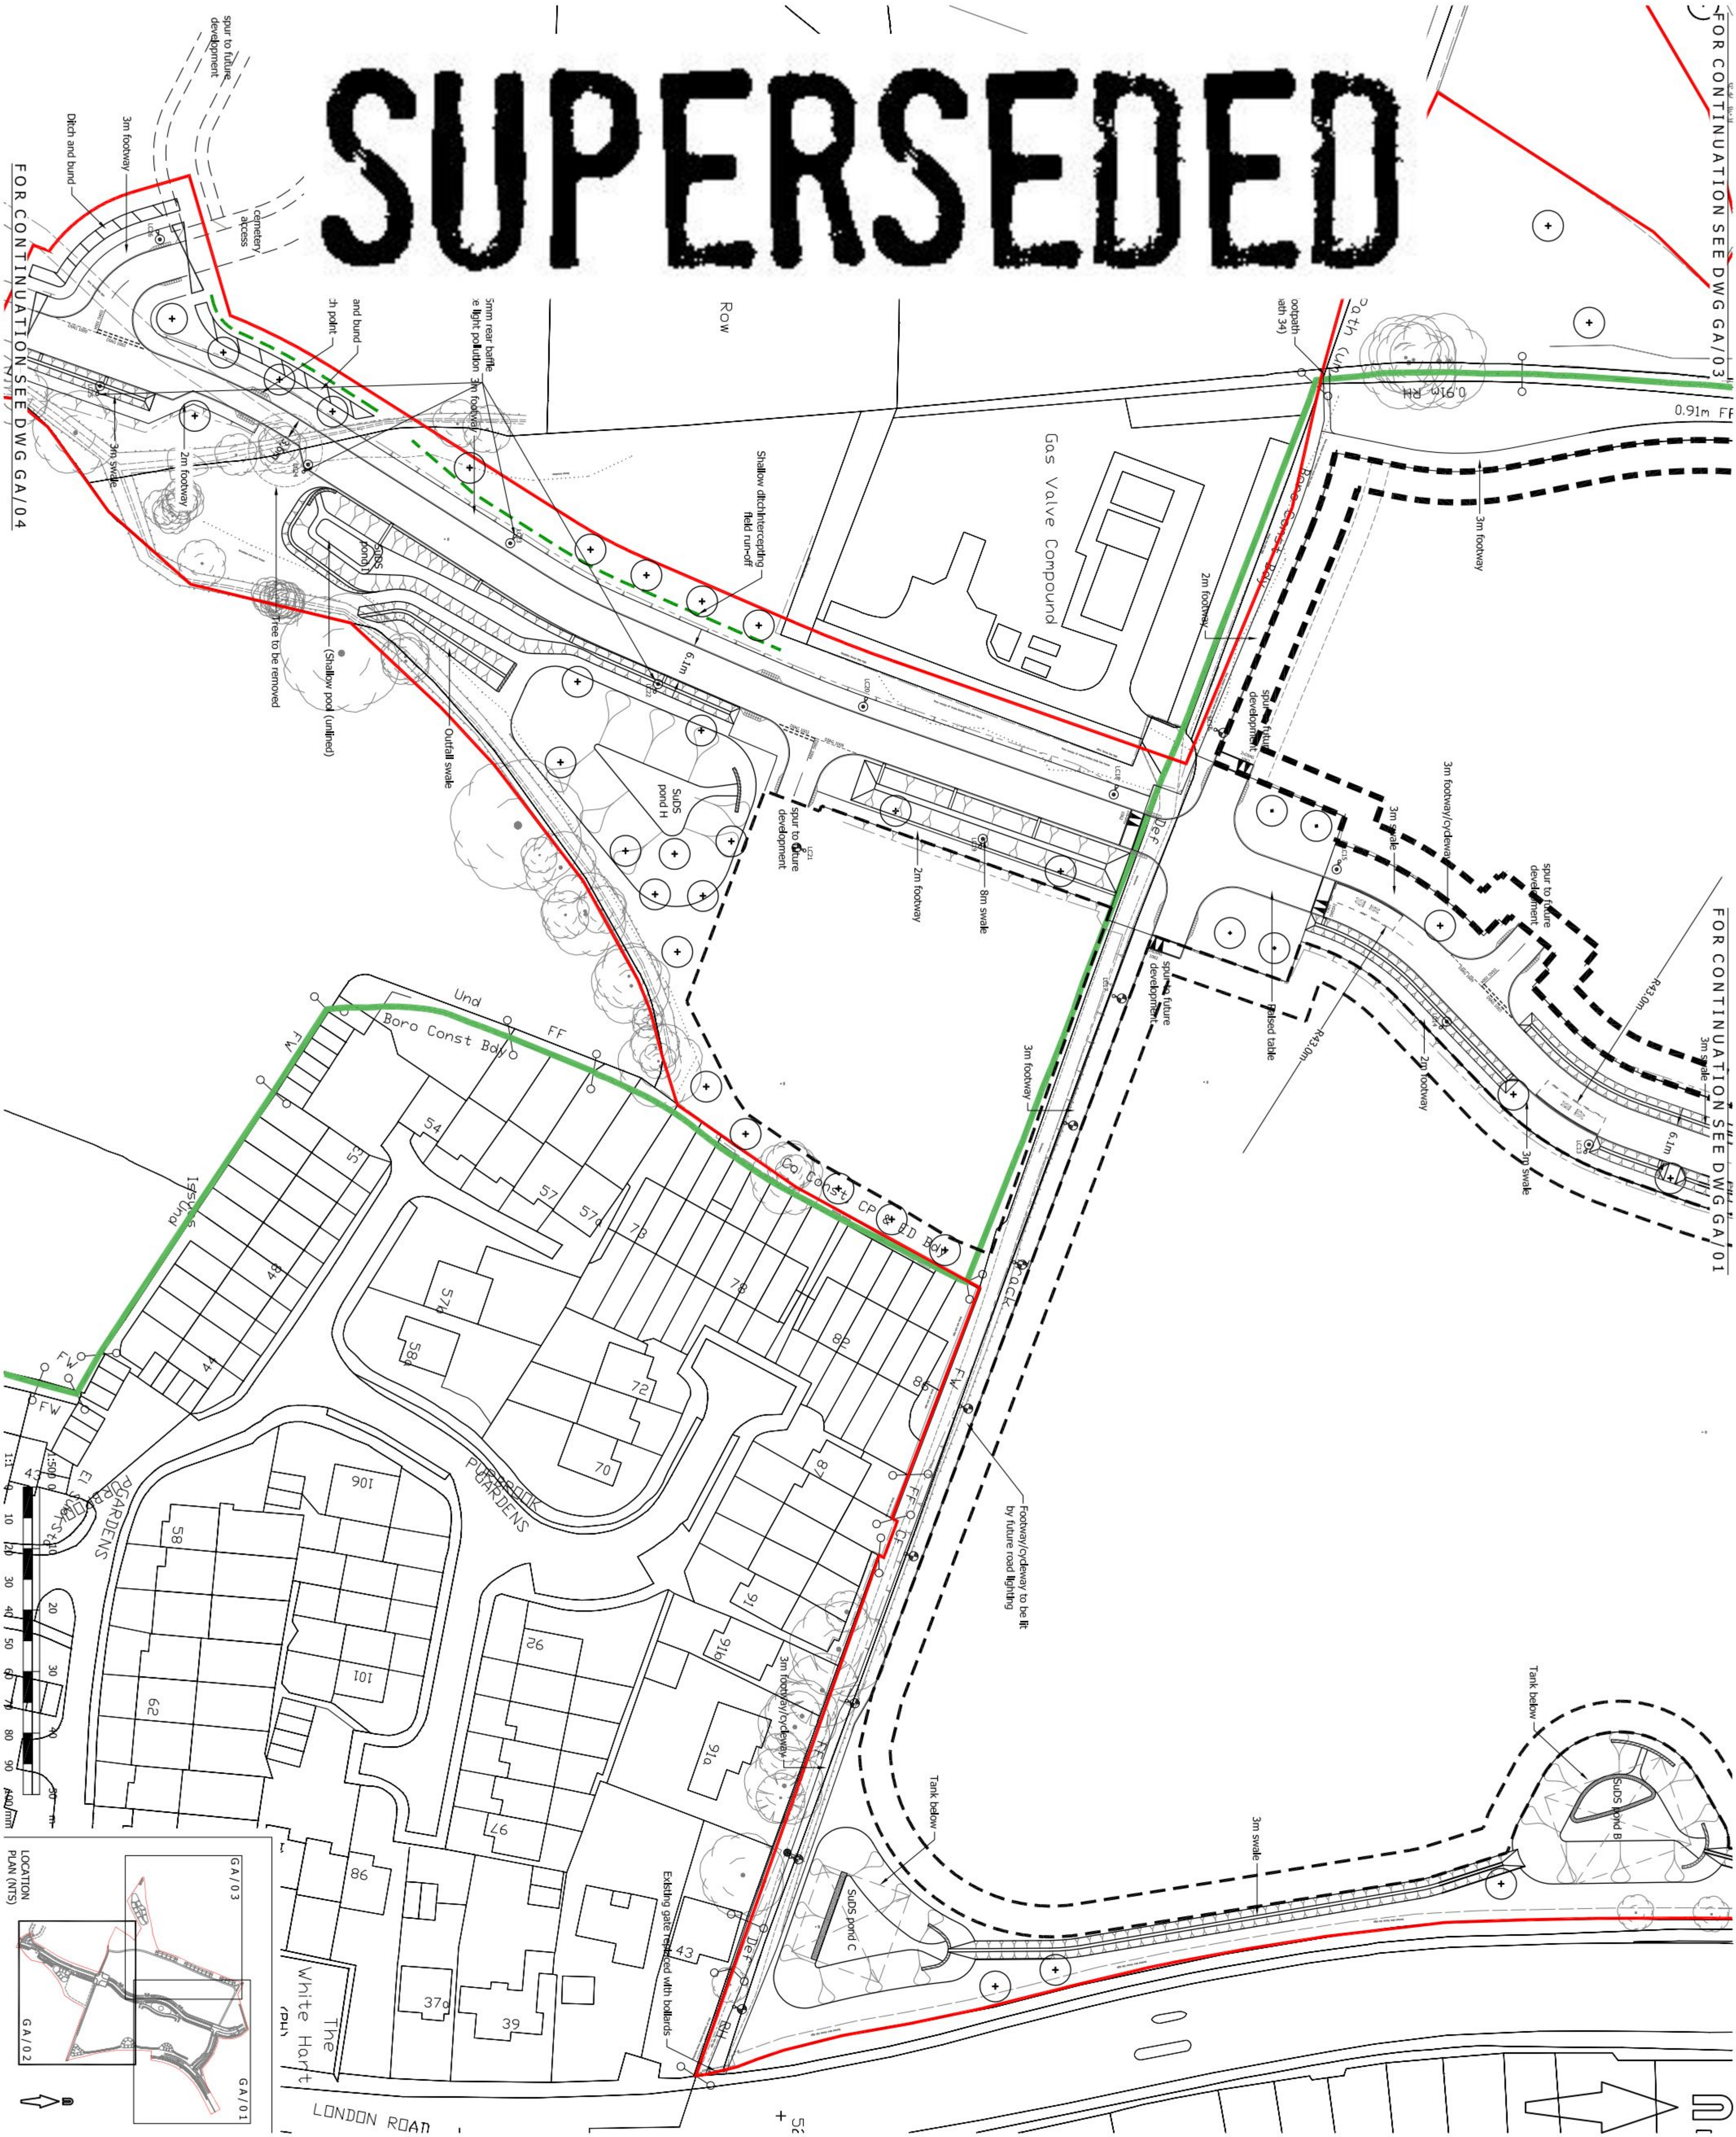

© Mayer Brown Limited Copyright. The drawings, information and data recorded in this document ("the Information") is the property of Mayer Brown. This document and the information contained herein are confidential and intended solely for the use of the individual or entity to whom they are addressed. If you have received this document by any other means, you should not disseminate, distribute or copy this document. If you are not the named addressee you should not disseminate, distribute or copy this information. 

A1 ORIGINAL

© Crown copyright, all rights reserved, 2011. Licence number 100002189.

KEY:

- PHASE 2 INFRASTRUCTURE WORKS BOUNDARY
- HBC / WCC BOUNDARY
- PLOT BOUNDARY
- PROPOSED TEMPORARY SHALLOW DITCH
- PROPOSED TEMPORARY BUND
- PROPOSED GATE
- PROPOSED STREET LIGHTING

Notes:

- Refer to FABRIK drawings for proposed landscaping.
- Highways arrangements subject to approval by Hampshire County Council.
- SUDS arrangements subject to approval in accordance with the S.100 Agreement.



Berewood
HAMPSHIRE

PRELIMINARY
NOT FOR CONSTRUCTION

rev.	amendment	checked	date
A	Landscape, Storm and road marking diagram numbers added. (H)	PAS	25/02/2013



Mayer Brown Limited, Lion House
Oriental Road, Basing, Surrey GU22 8AE
Tel: 01252 333333 Fax: 01252 333333
www.mayerbrown.co.uk

granger plc
Infrastructure Services Group

project	BEREWOOD, WATERLOOVILLE
title	PHASE 2 INFRASTRUCTURE GENERAL ARRANGEMENT SHEET 2 OF 3
date	DECEMBER 2012
scale	1:500
drawn by	HJ
checked by	PAS
date	GA_02_A.dwg
drawing number	GTWILLE6/GA/02
rev.	A