

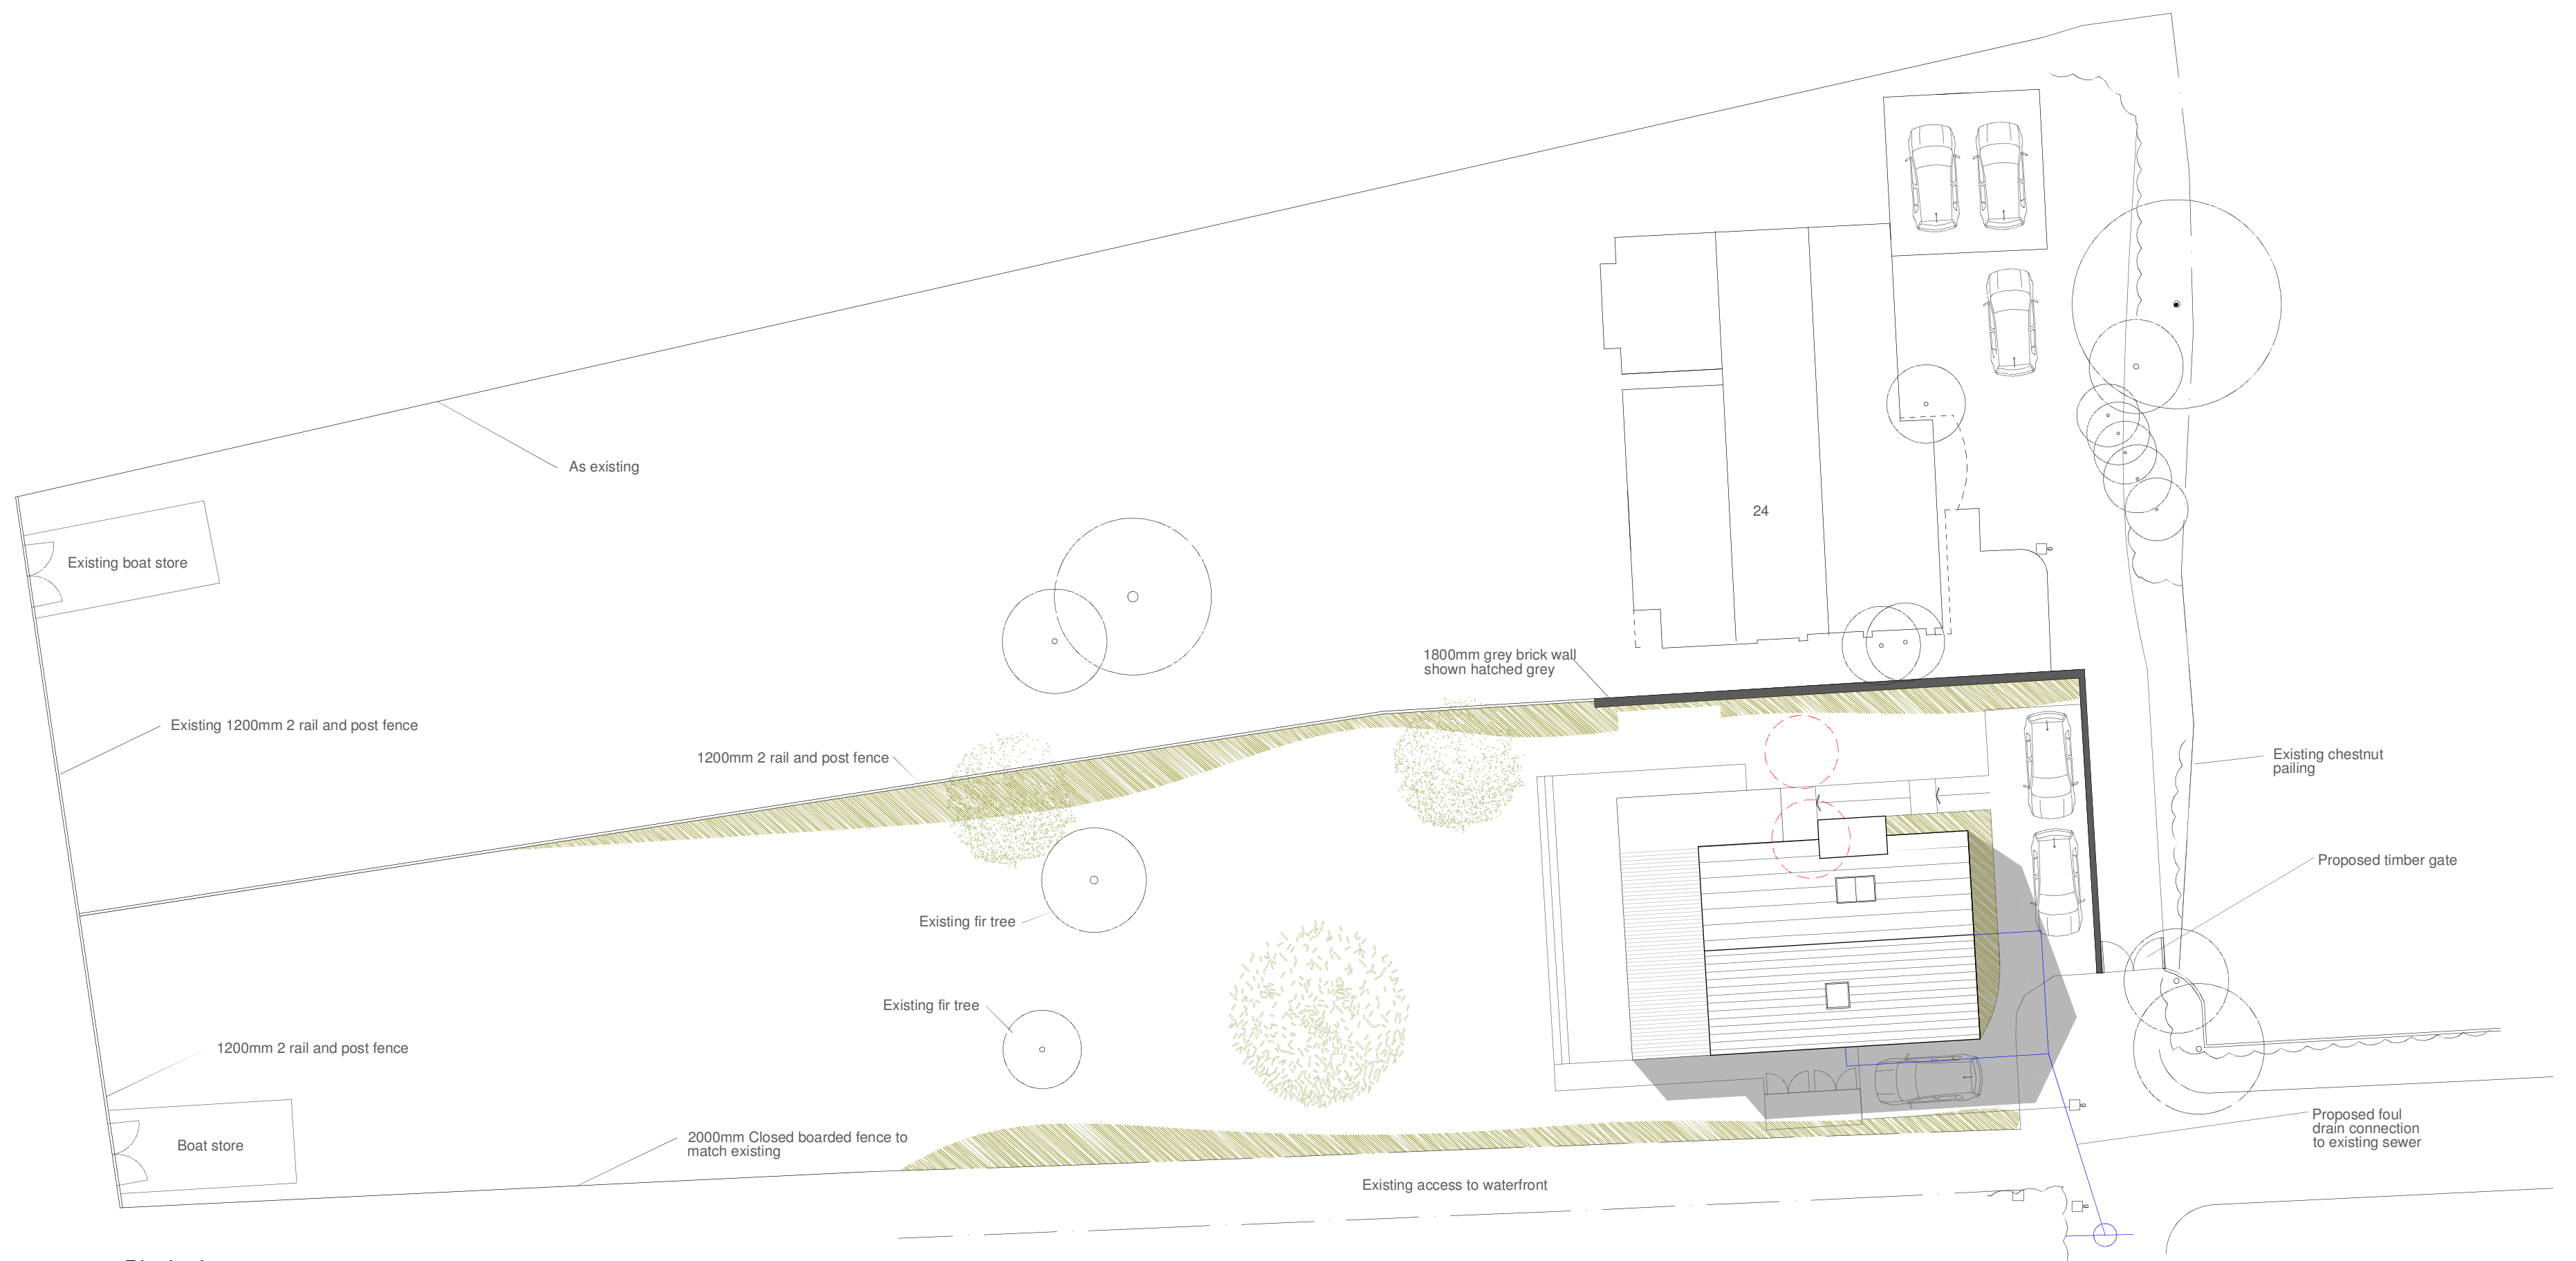


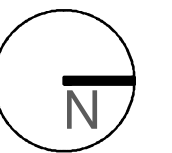

Block plan
1:200

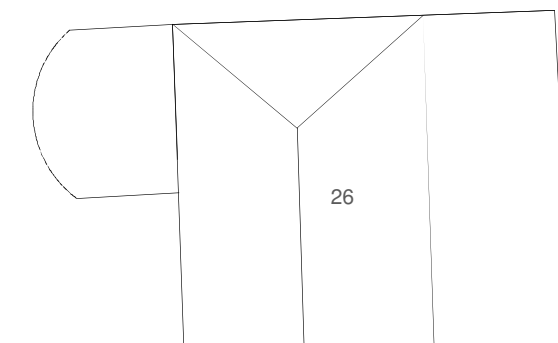

© more than architecture

CLIENT:

PROJECT: 24 Beacon Sq

DRAWING TITLE: Block plan

DRAWN BY:

DATE: May 2013

DRAWING NO: GA03



This drawing is copyright and shall not be reproduced nor used for any other purpose without the written permission of the architects. This drawing must be read in conjunction with all other related drawings and documentation.



more studio, 30 brooks lane bosham PO18 8LA +44(0)1243 214204
mail@randelldesigngroup.com www.randelldesigngroup.com