
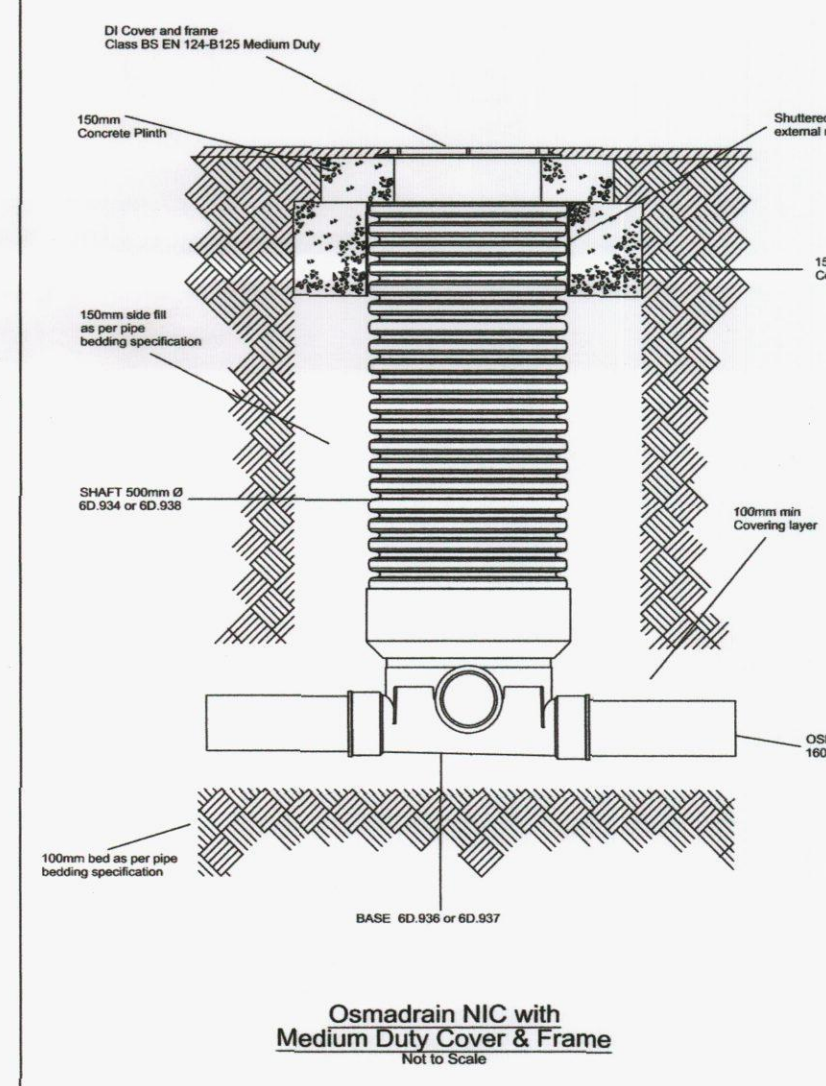
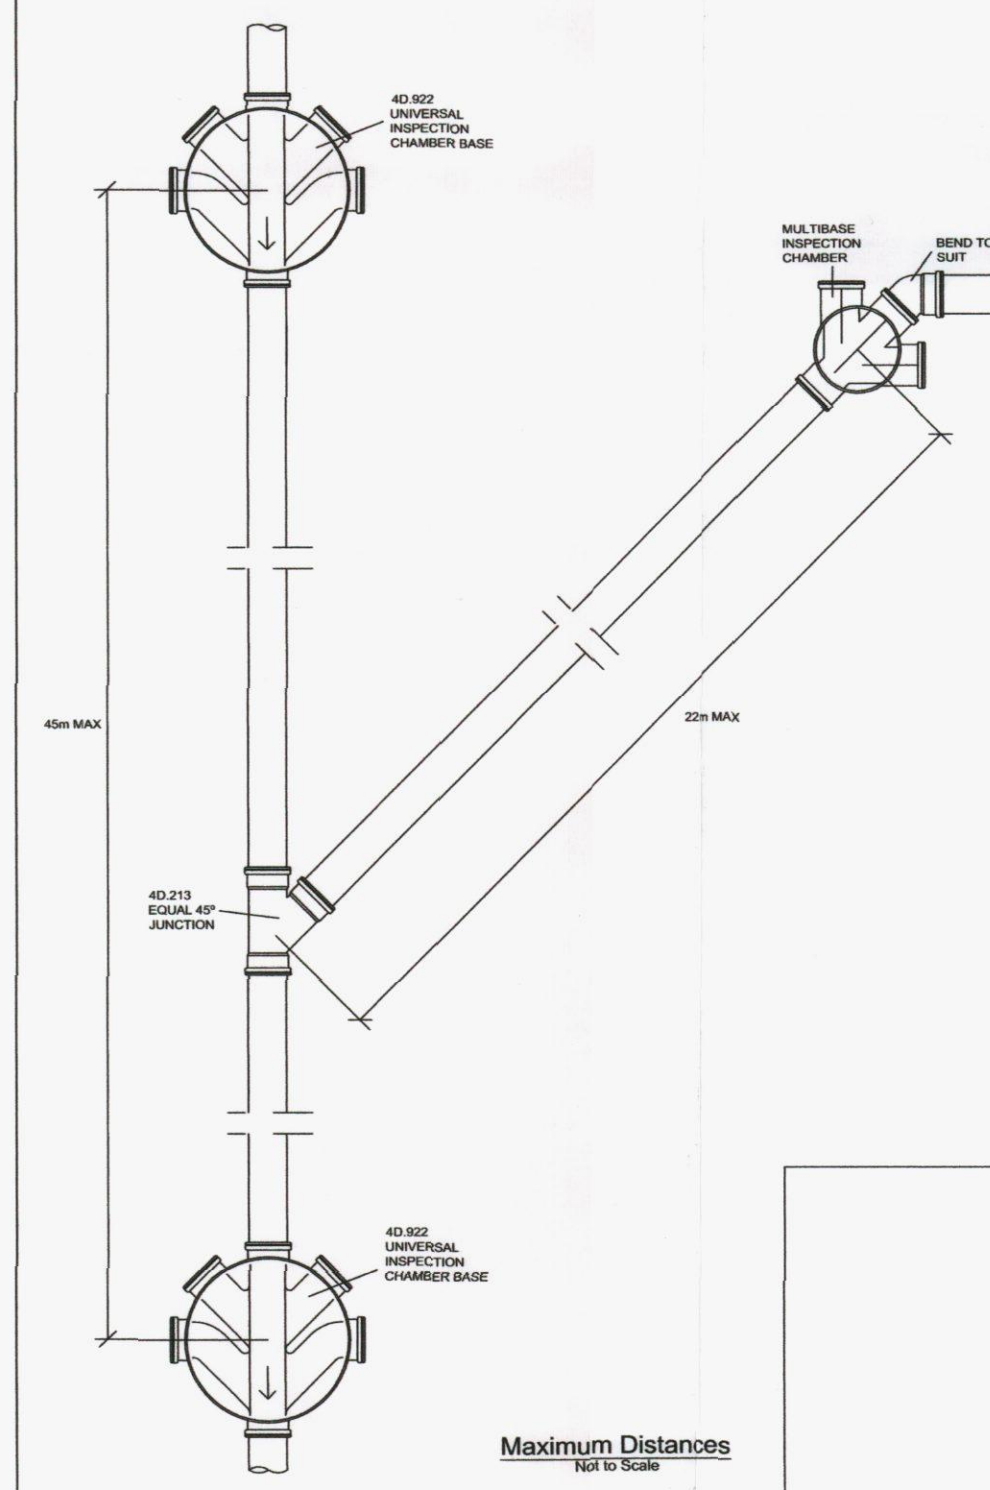
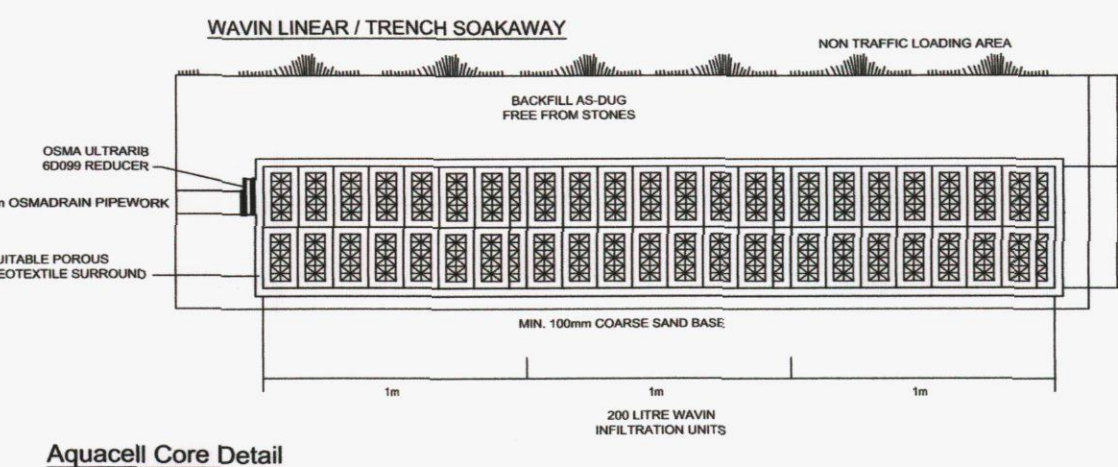
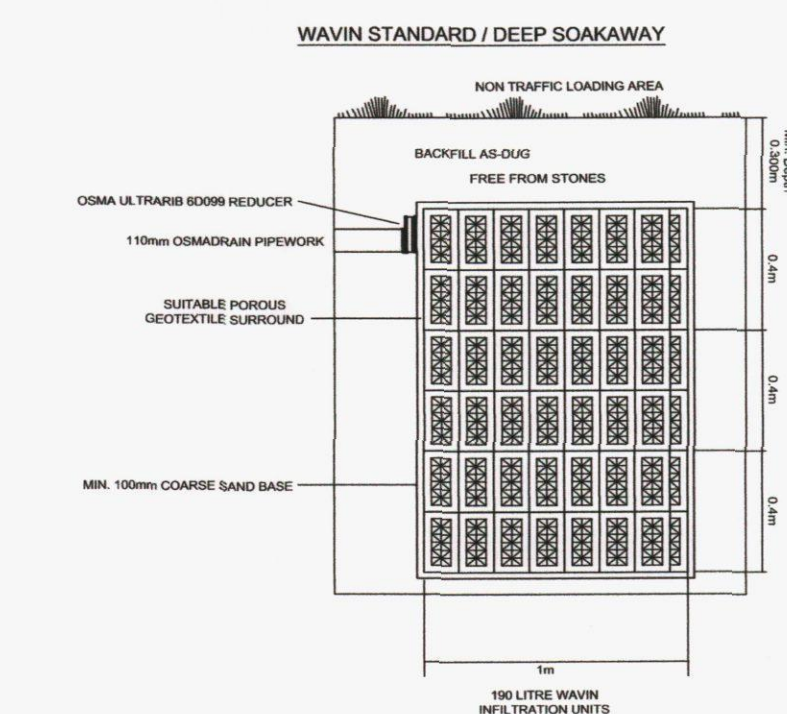
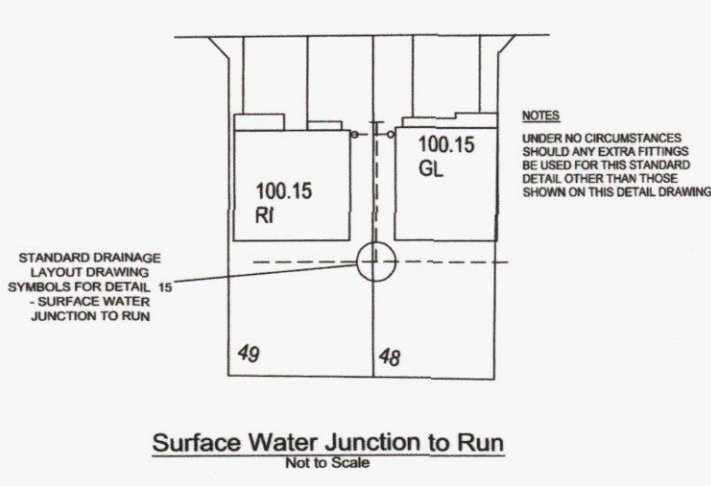
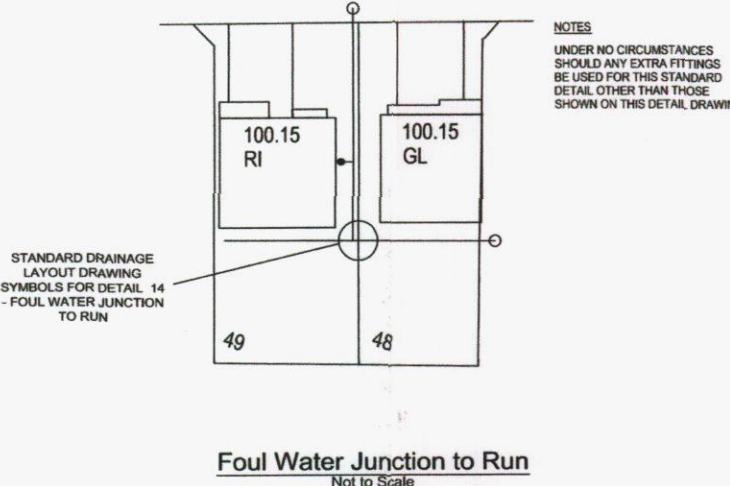
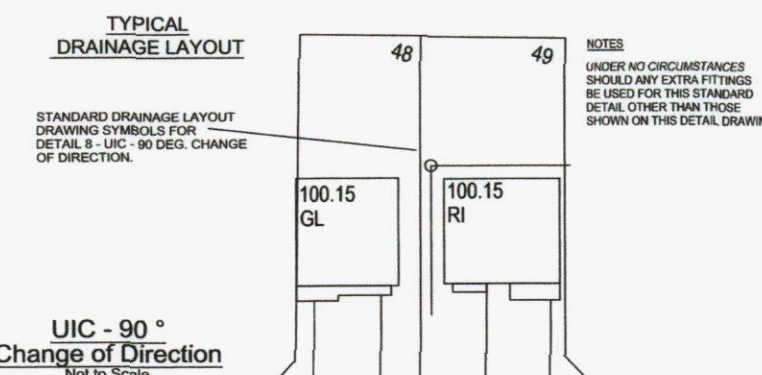
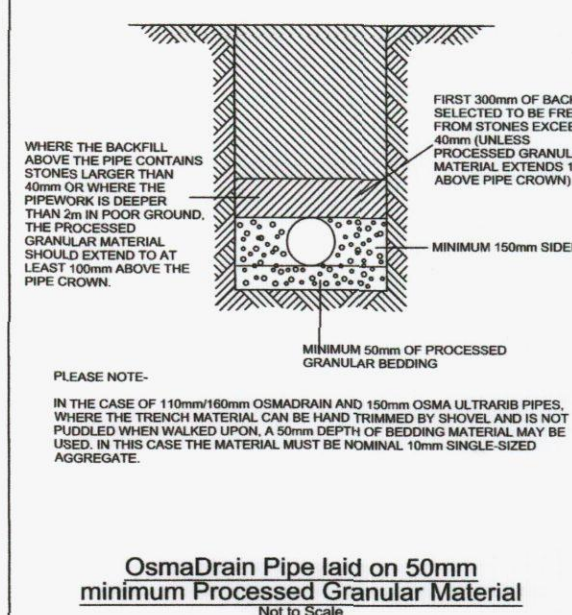
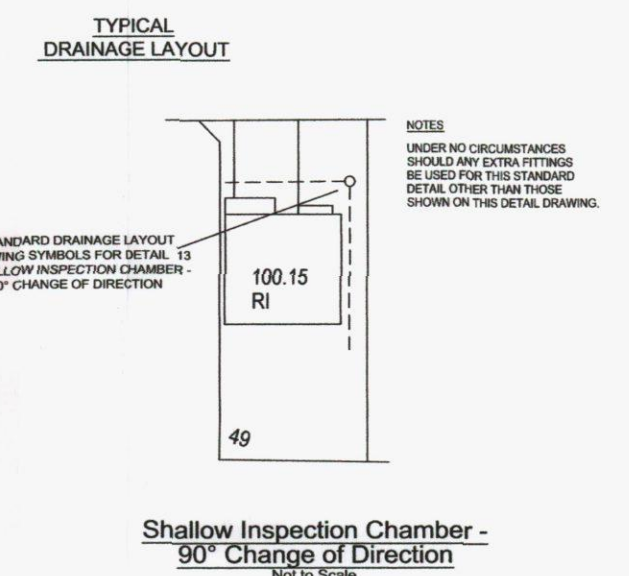
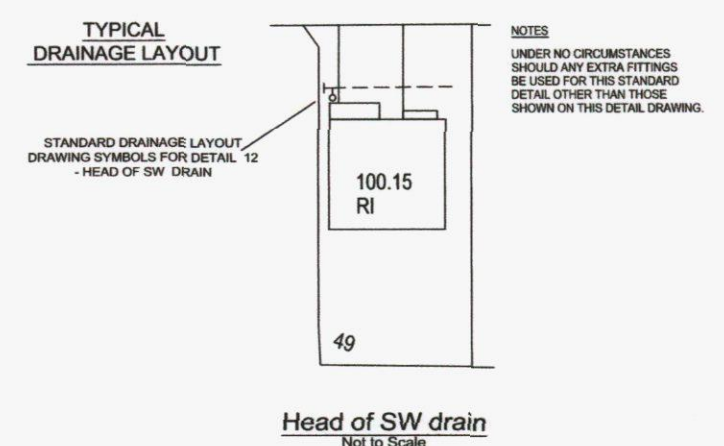
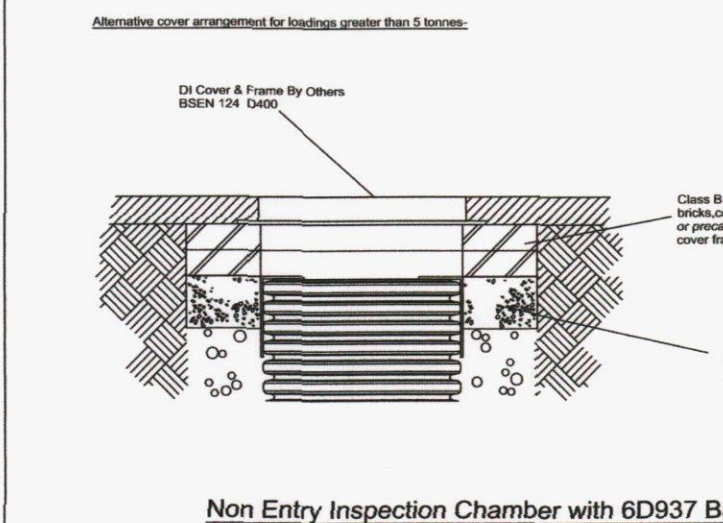
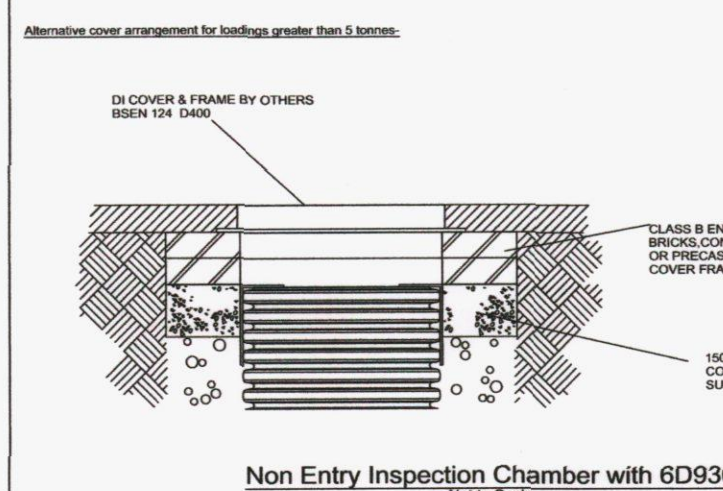
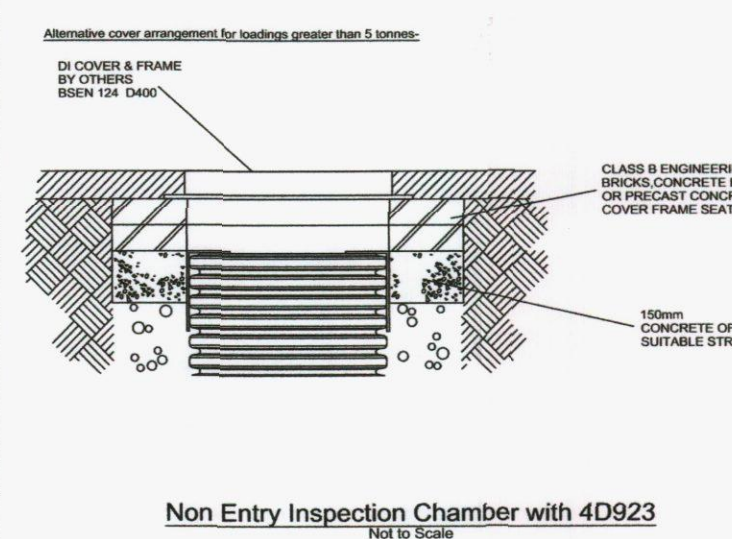
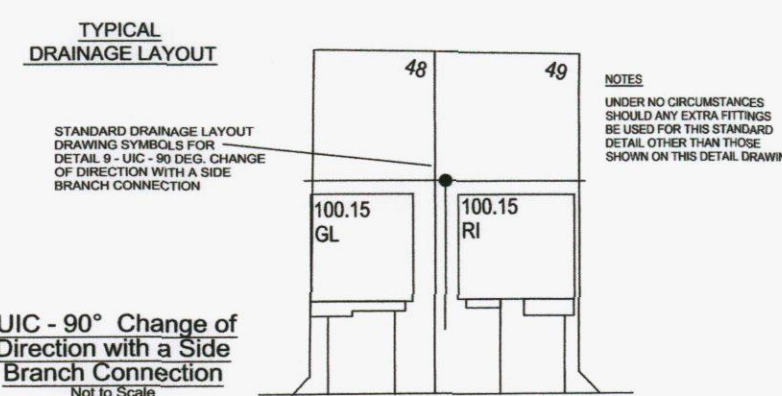
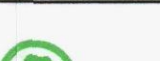


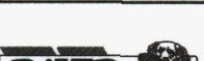

WAVIN
OsmaDrain
STANDARD DETAILS

PRELIMINARY FOR COMMENT ONLY

HAVANT BOROUGH
COUNCIL
10 JAN 2014
RECEIVED

REV. No.	DATE	DESCRIPTION	INITIALS
Client	 		
Project	Manor Farm Denvilles		58-62 Oak Street, Abingdon Oxon, OX14 5BZ Tel: 01235 555173 Fax: 01235 523226
Title	Scale	Date	Drawing No.
Private drainage construction details	As shown	Feb 13	4527:24
	Checked	Drawn	
		KTG	