


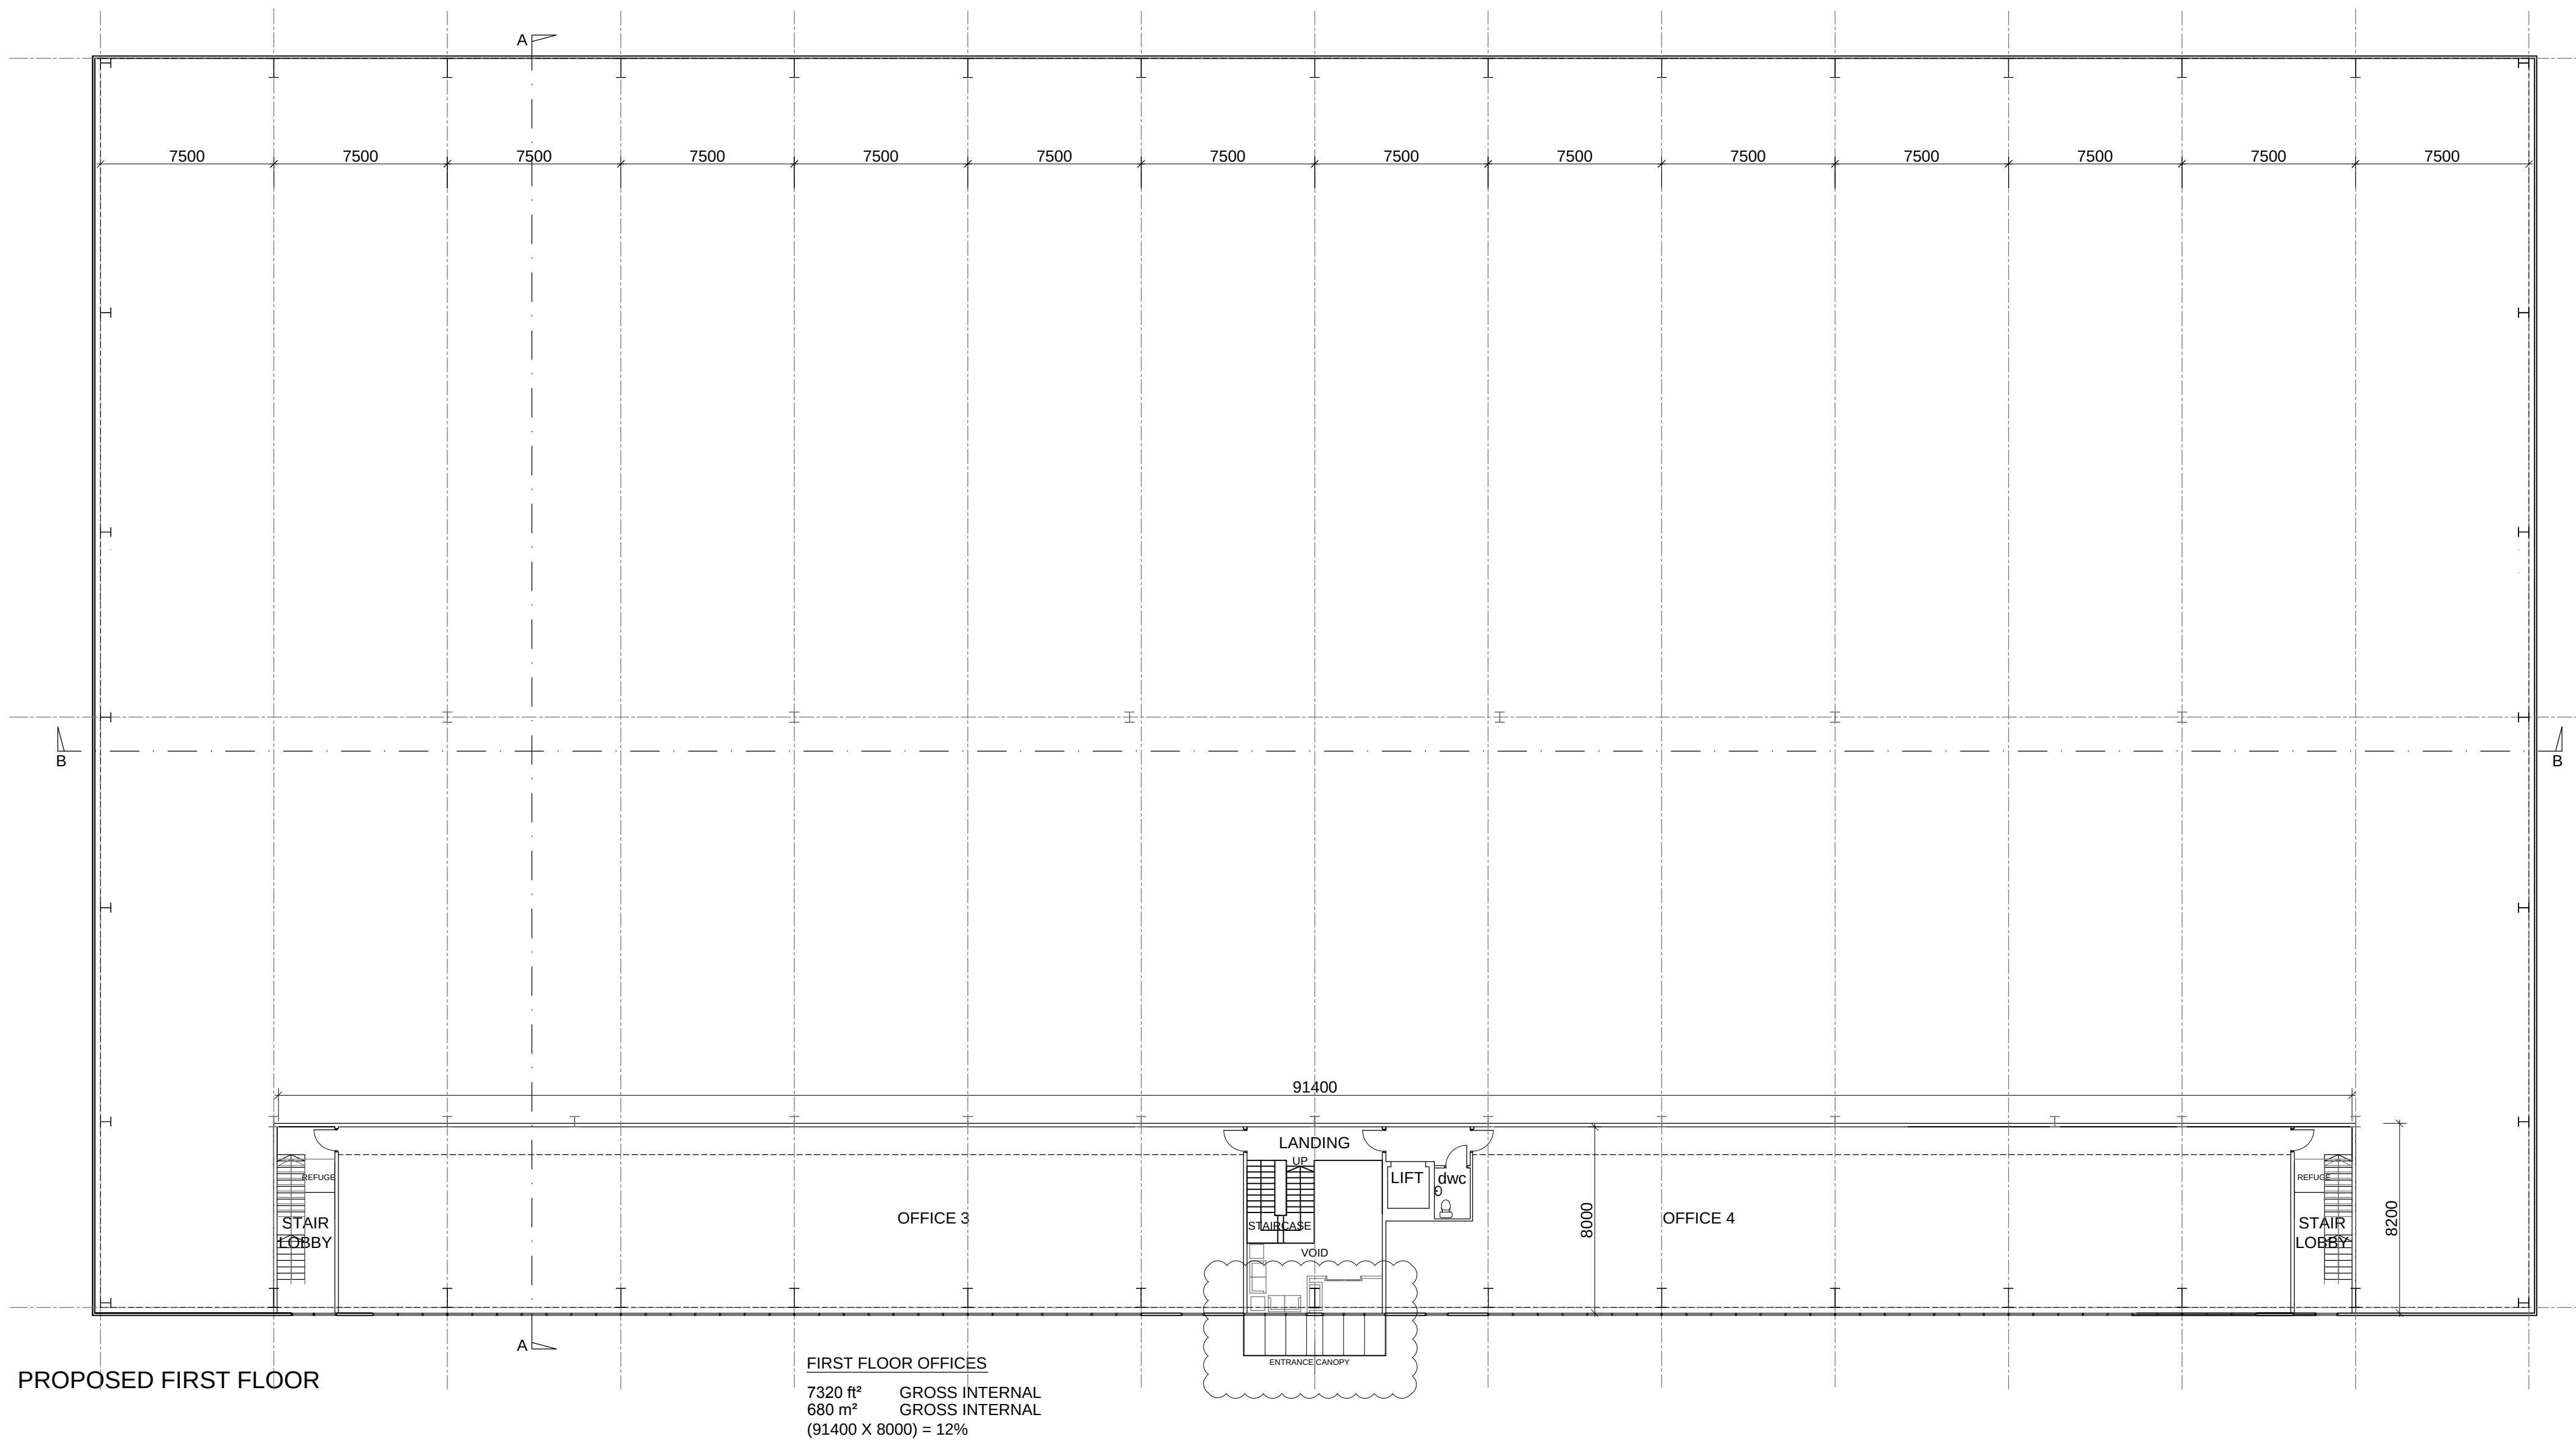

notes:

revisions: M | 13.06.2013 | DS | Reserved Matters Application  
N | 06.12.2013 | SJB | Entrance canopy amended

revisions:

Durrgate Estates Ltd  
Development Proposals  
Site 4 Harts Farm Way  
drawing information title:


PROPOSED  
FIRST FLOOR

status:  
date:  
scale:  
drawn:  
chk'd:

INFORMATION  
JAN 2012  
1:200 @ A1  
JG

PWP Architects Ltd 61 South Street, Havant, Hampshire PO9 1BZ  
t: 02392 482494 f: 02392 481152  
e: design@pwp-architects.com  
w: www.pwp-architects.com

job: 4812 dwg: 1007 rev: N

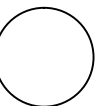

NOTE: The contractor is responsible for checking all site dimensions and levels. These should be checked prior to the ordering of any components and before the commencement of the works. All discrepancies should be brought to the attention of the Contract Administrator