
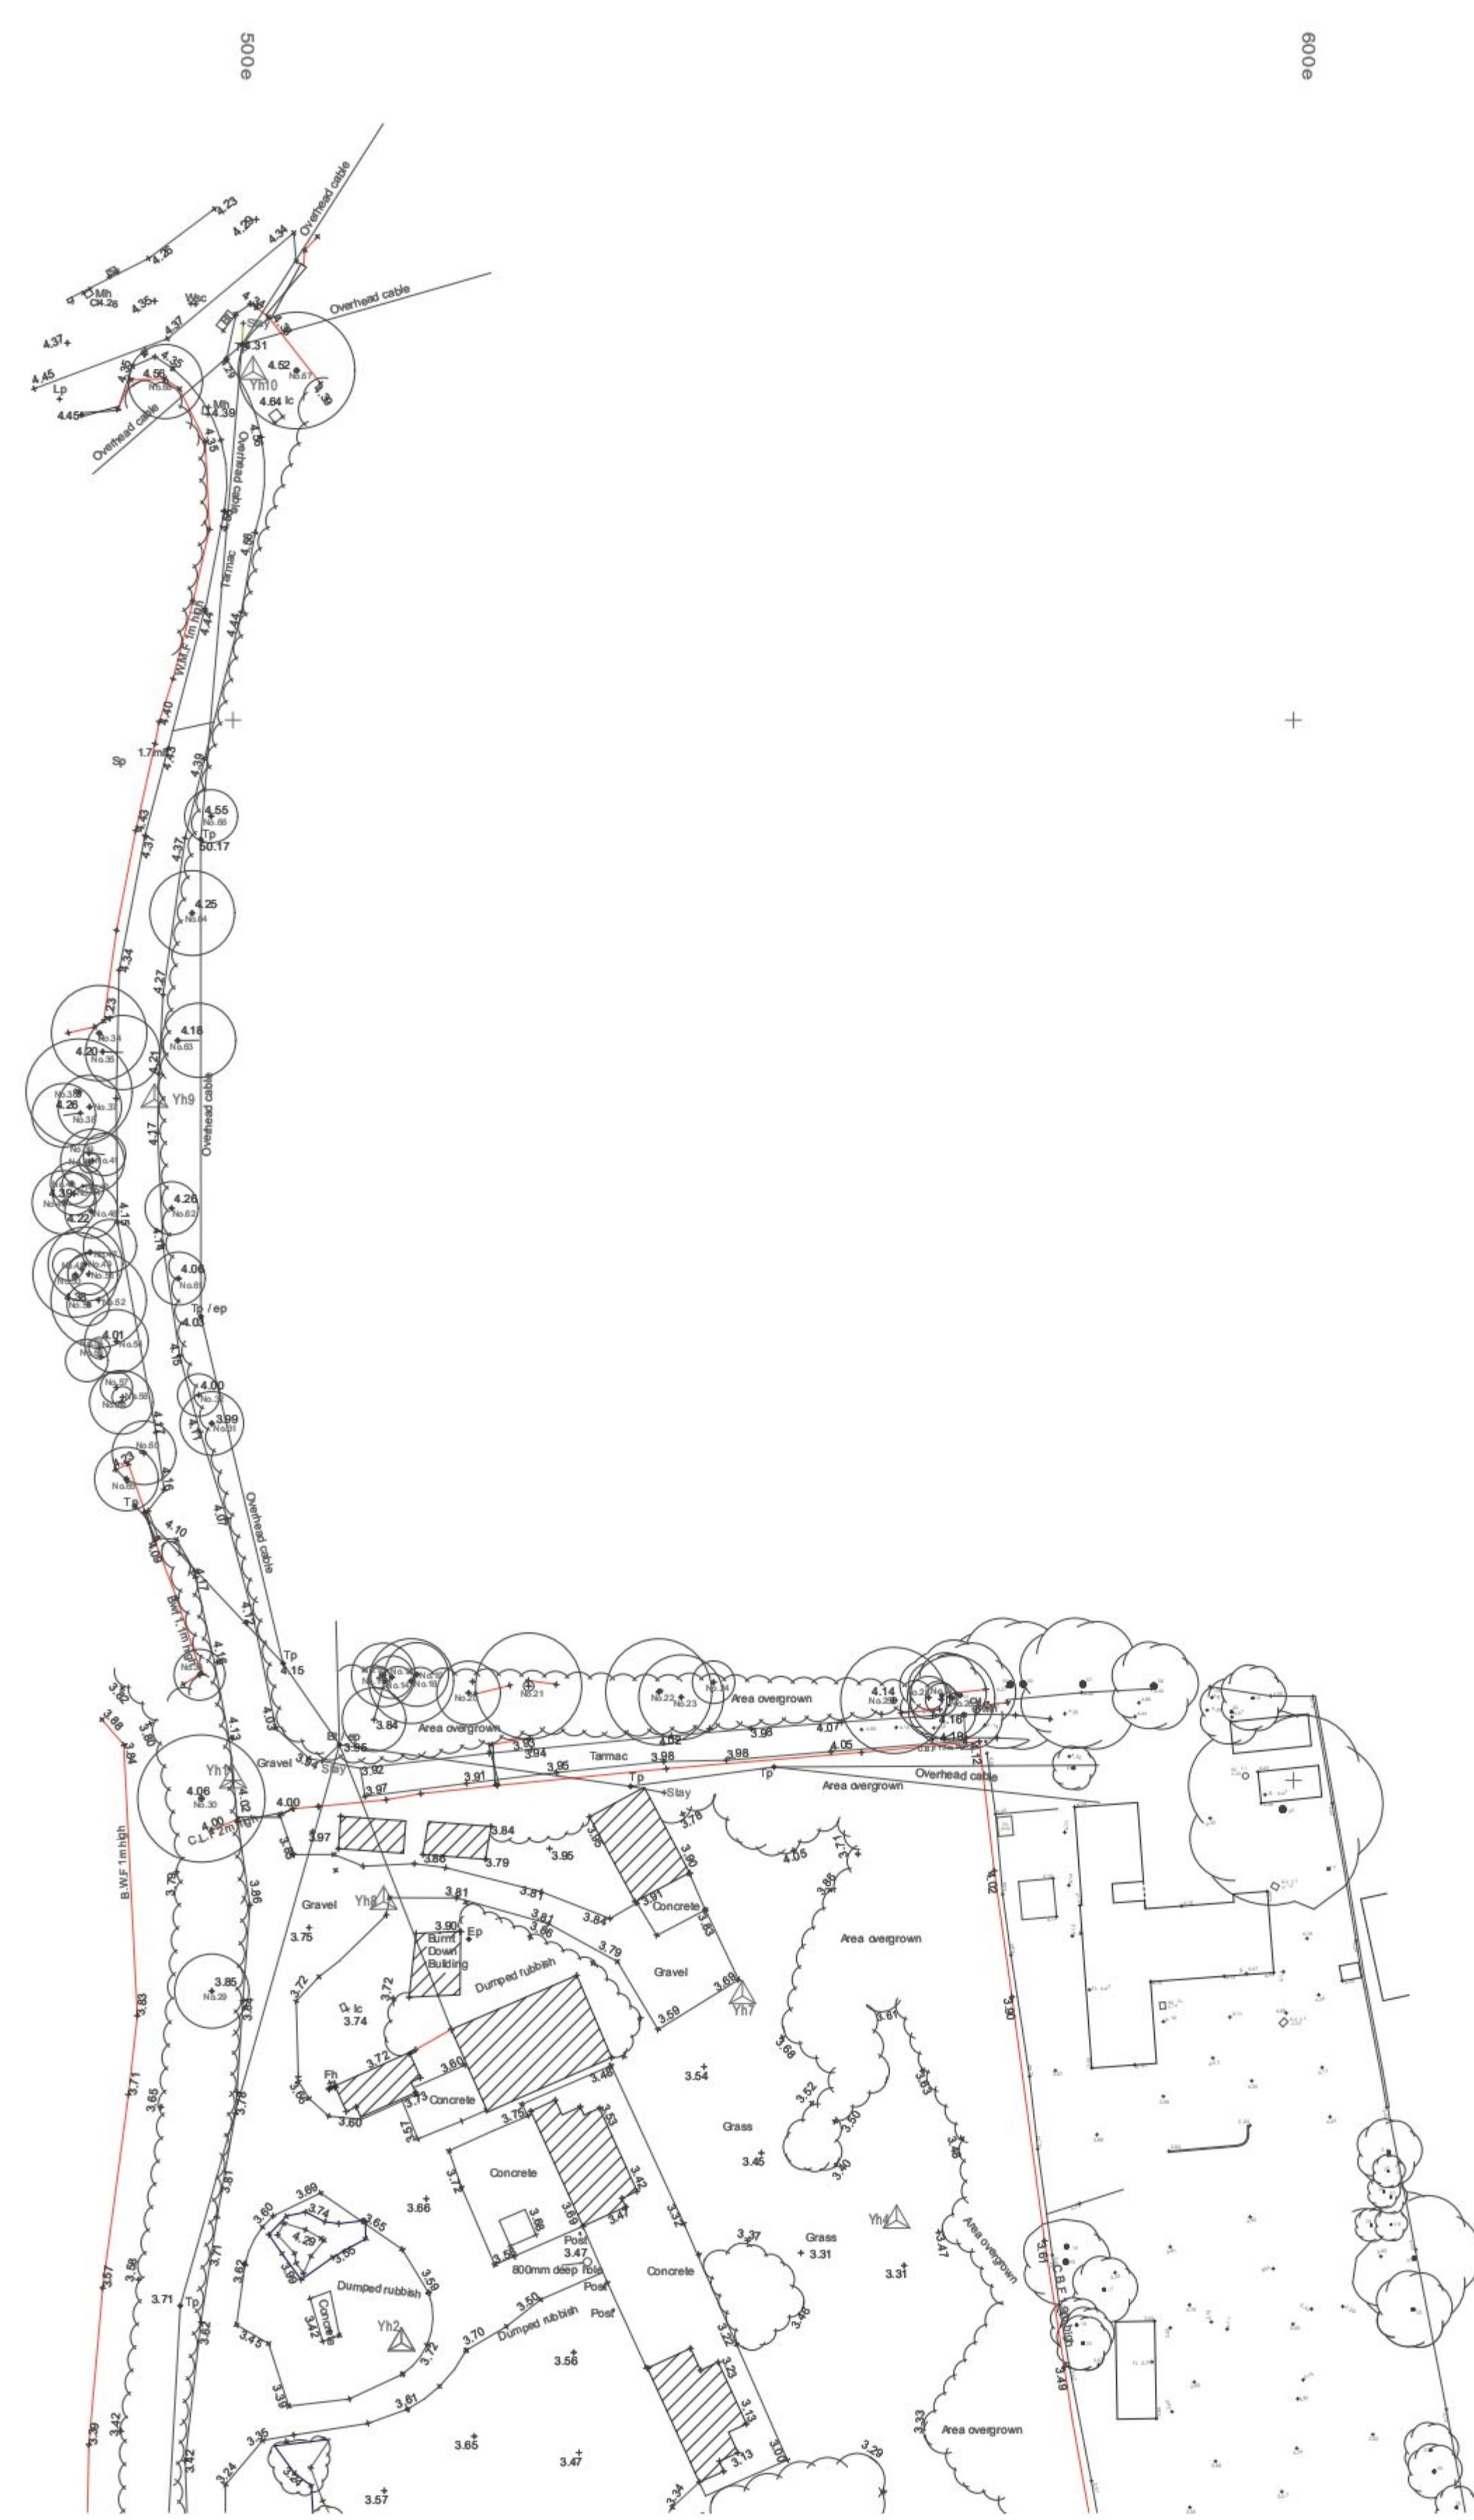
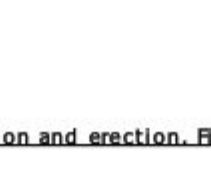
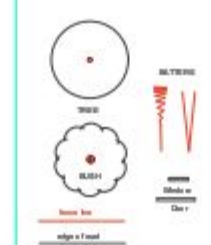


SUPERSEDED

Tree listing			
Ref No.	Species	DBH	Height
No.1	UNK	200	3
No.2	UNK	350	3.5
No.3	UNK	400	3
No.4	UNK	400	3
No.5	UNK	200	2
No.6	UNK	400	3
No.7	UNK	800	5
No.8	UNK	800	5.5
No.9	UNK	800	5
No.10	UNK	600	6
No.11	UNK	230	3
No.12	UNK	240	3
No.13	UNK	230	2.5
No.14	UNK	800	3
No.15	UNK	300	2
No.16	UNK	300	3
No.17	UNK	130	1
No.18	UNK	400	4
No.19	UNK	400	3
No.20	UNK	280	3
No.21	UNK	270	8
No.22	UNK	300	5
No.23	UNK	300	4
No.24	UNK	300	2
No.25	UNK	680	5
No.26	UNK	330	4
No.27	UNK	280	1.5
No.28	UNK	300	2
No.29	UNK	280	3.5
No.30	UNK	600	6
No.31	UNK	300	3
No.32	UNK	200	2
No.33	UNK	200	2.4
No.34	UNK	400	4.5
No.35	UNK	300	3.5
No.36	UNK	300	5
No.37	UNK	300	3
No.38	UNK	200	3
No.39	UNK	280	2
No.40	UNK	200	1
No.41	UNK	270	3
No.42	UNK	280	2
No.43	UNK	100	2
No.44	UNK	280	2
No.45	UNK	400	3
No.46	UNK	300	2.5
No.47	UNK	300	2.5
No.48	UNK	170	1.5
No.49	UNK	320	3.5
No.50	UNK	280	4
No.51	UNK	200	4.5
No.52	UNK	200	2
No.53	UNK	200	3
No.54	UNK	100	1
No.55	UNK	280	2
No.56	UNK	160	1.5
No.57	UNK	150	1
No.58	UNK	200	3
No.59	UNK	300	3
No.60	UNK	300	2.5
No.61	UNK	300	2.5
No.62	UNK	200	2.5
No.63	UNK	400	3.5
No.64	UNK	300	4
No.65	UNK	300	3
No.66	UNK	300	2.5
No.67	UNK	400	5.5
No.68	UNK	400	5.5
No.69	UNK	130	1.5
No.70	UNK	120	1.5
No.71	UNK	130	1

SYMBOLS TABLE

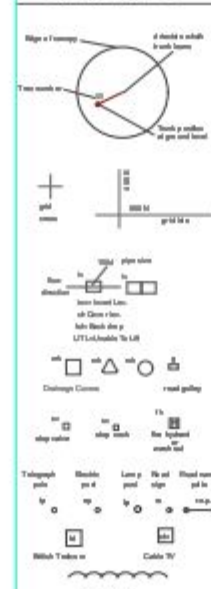

revisions & notes: A:- 06.04.11 Issued for Planning SWR
B:- 18.03.13 Issued for Planning PT

project: RESIDENTIAL DEVELOPMENT
YACHTHAVEN
HAYLING ISLAND

pwparchitects
61 South Street, Havant, Hampshire PO9 1BZ
t: 023 9248 2494 f: 023 9248 1152
e: design@pwp-architects.com w: www.pwp-architects.com

drawing name: EXISTING PLAN/SITE SURVEY
status: For Planning
date: March 2011
scale: 1/500 @A1
drawn: HB/SWR

Project No. 4784 drawing No. 1104/1 B

Note: All dimensions to be checked on site by the contractor before fabrication and erection. Figured dimensions to be taken in preference to scaled dimensions. This drawing is the copyright of the architects and must not be reproduced or used without their express consent, except for the purposes of a planning application. Electronic issue of this drawing to be confirmed by paper hard copy only.