




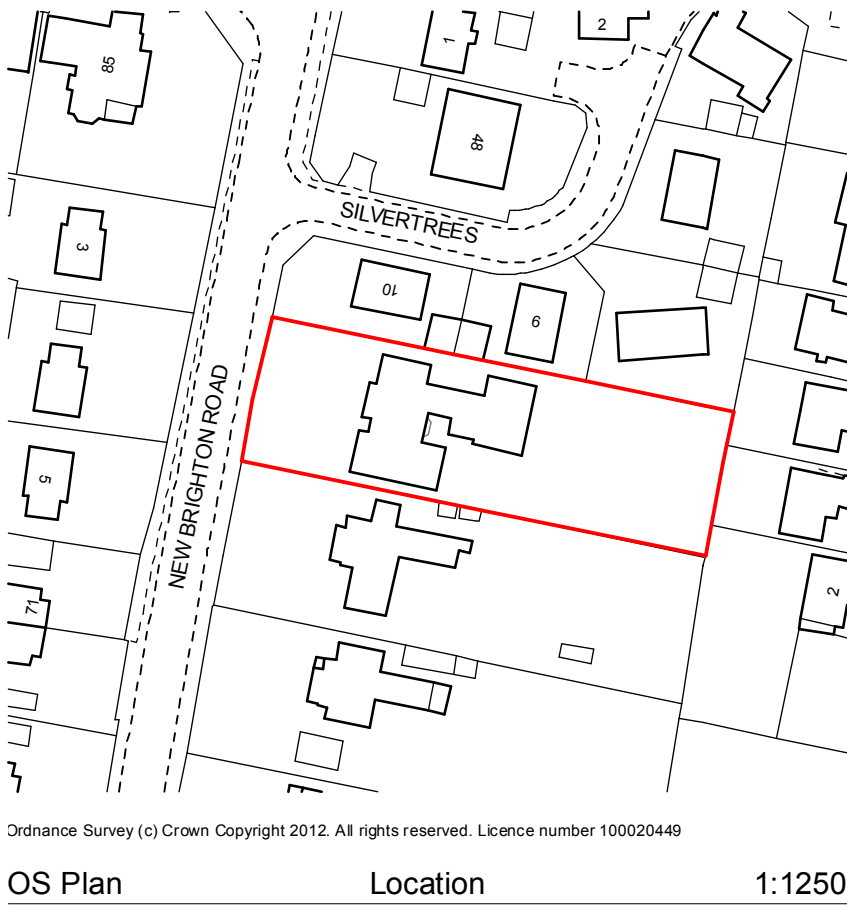

OS Plan Location 1:1250

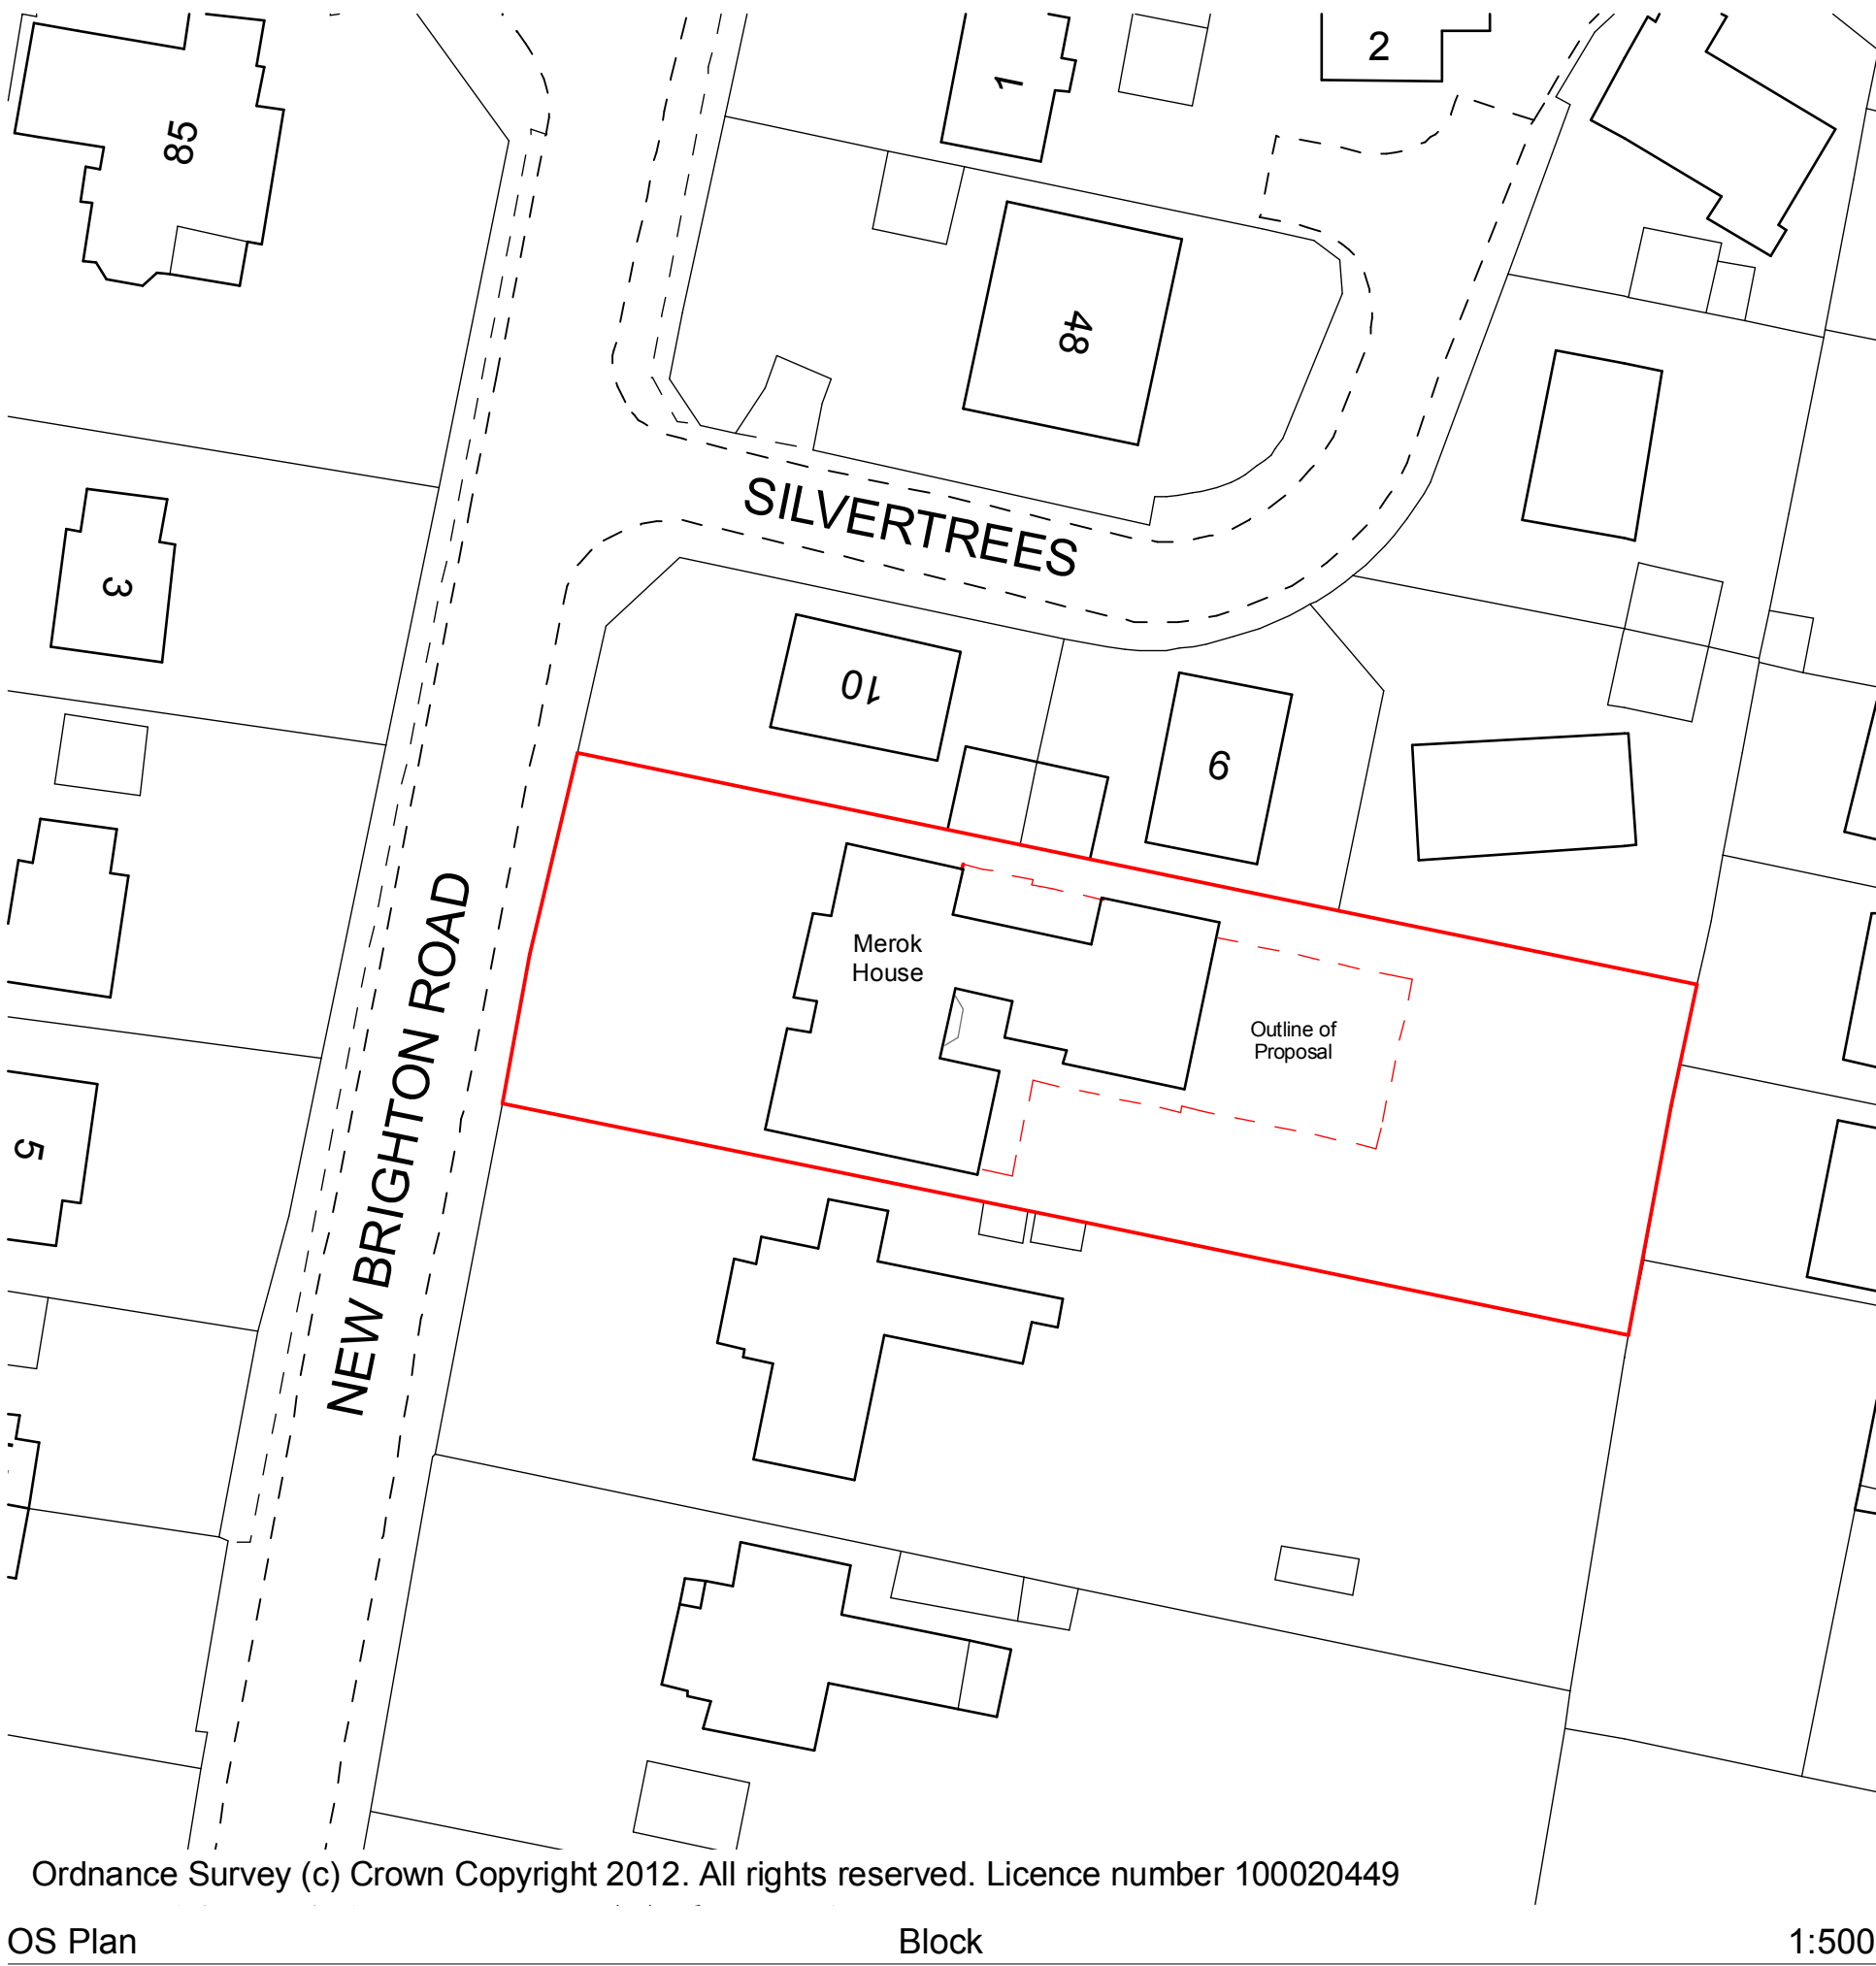

OS Plan Block 1:500

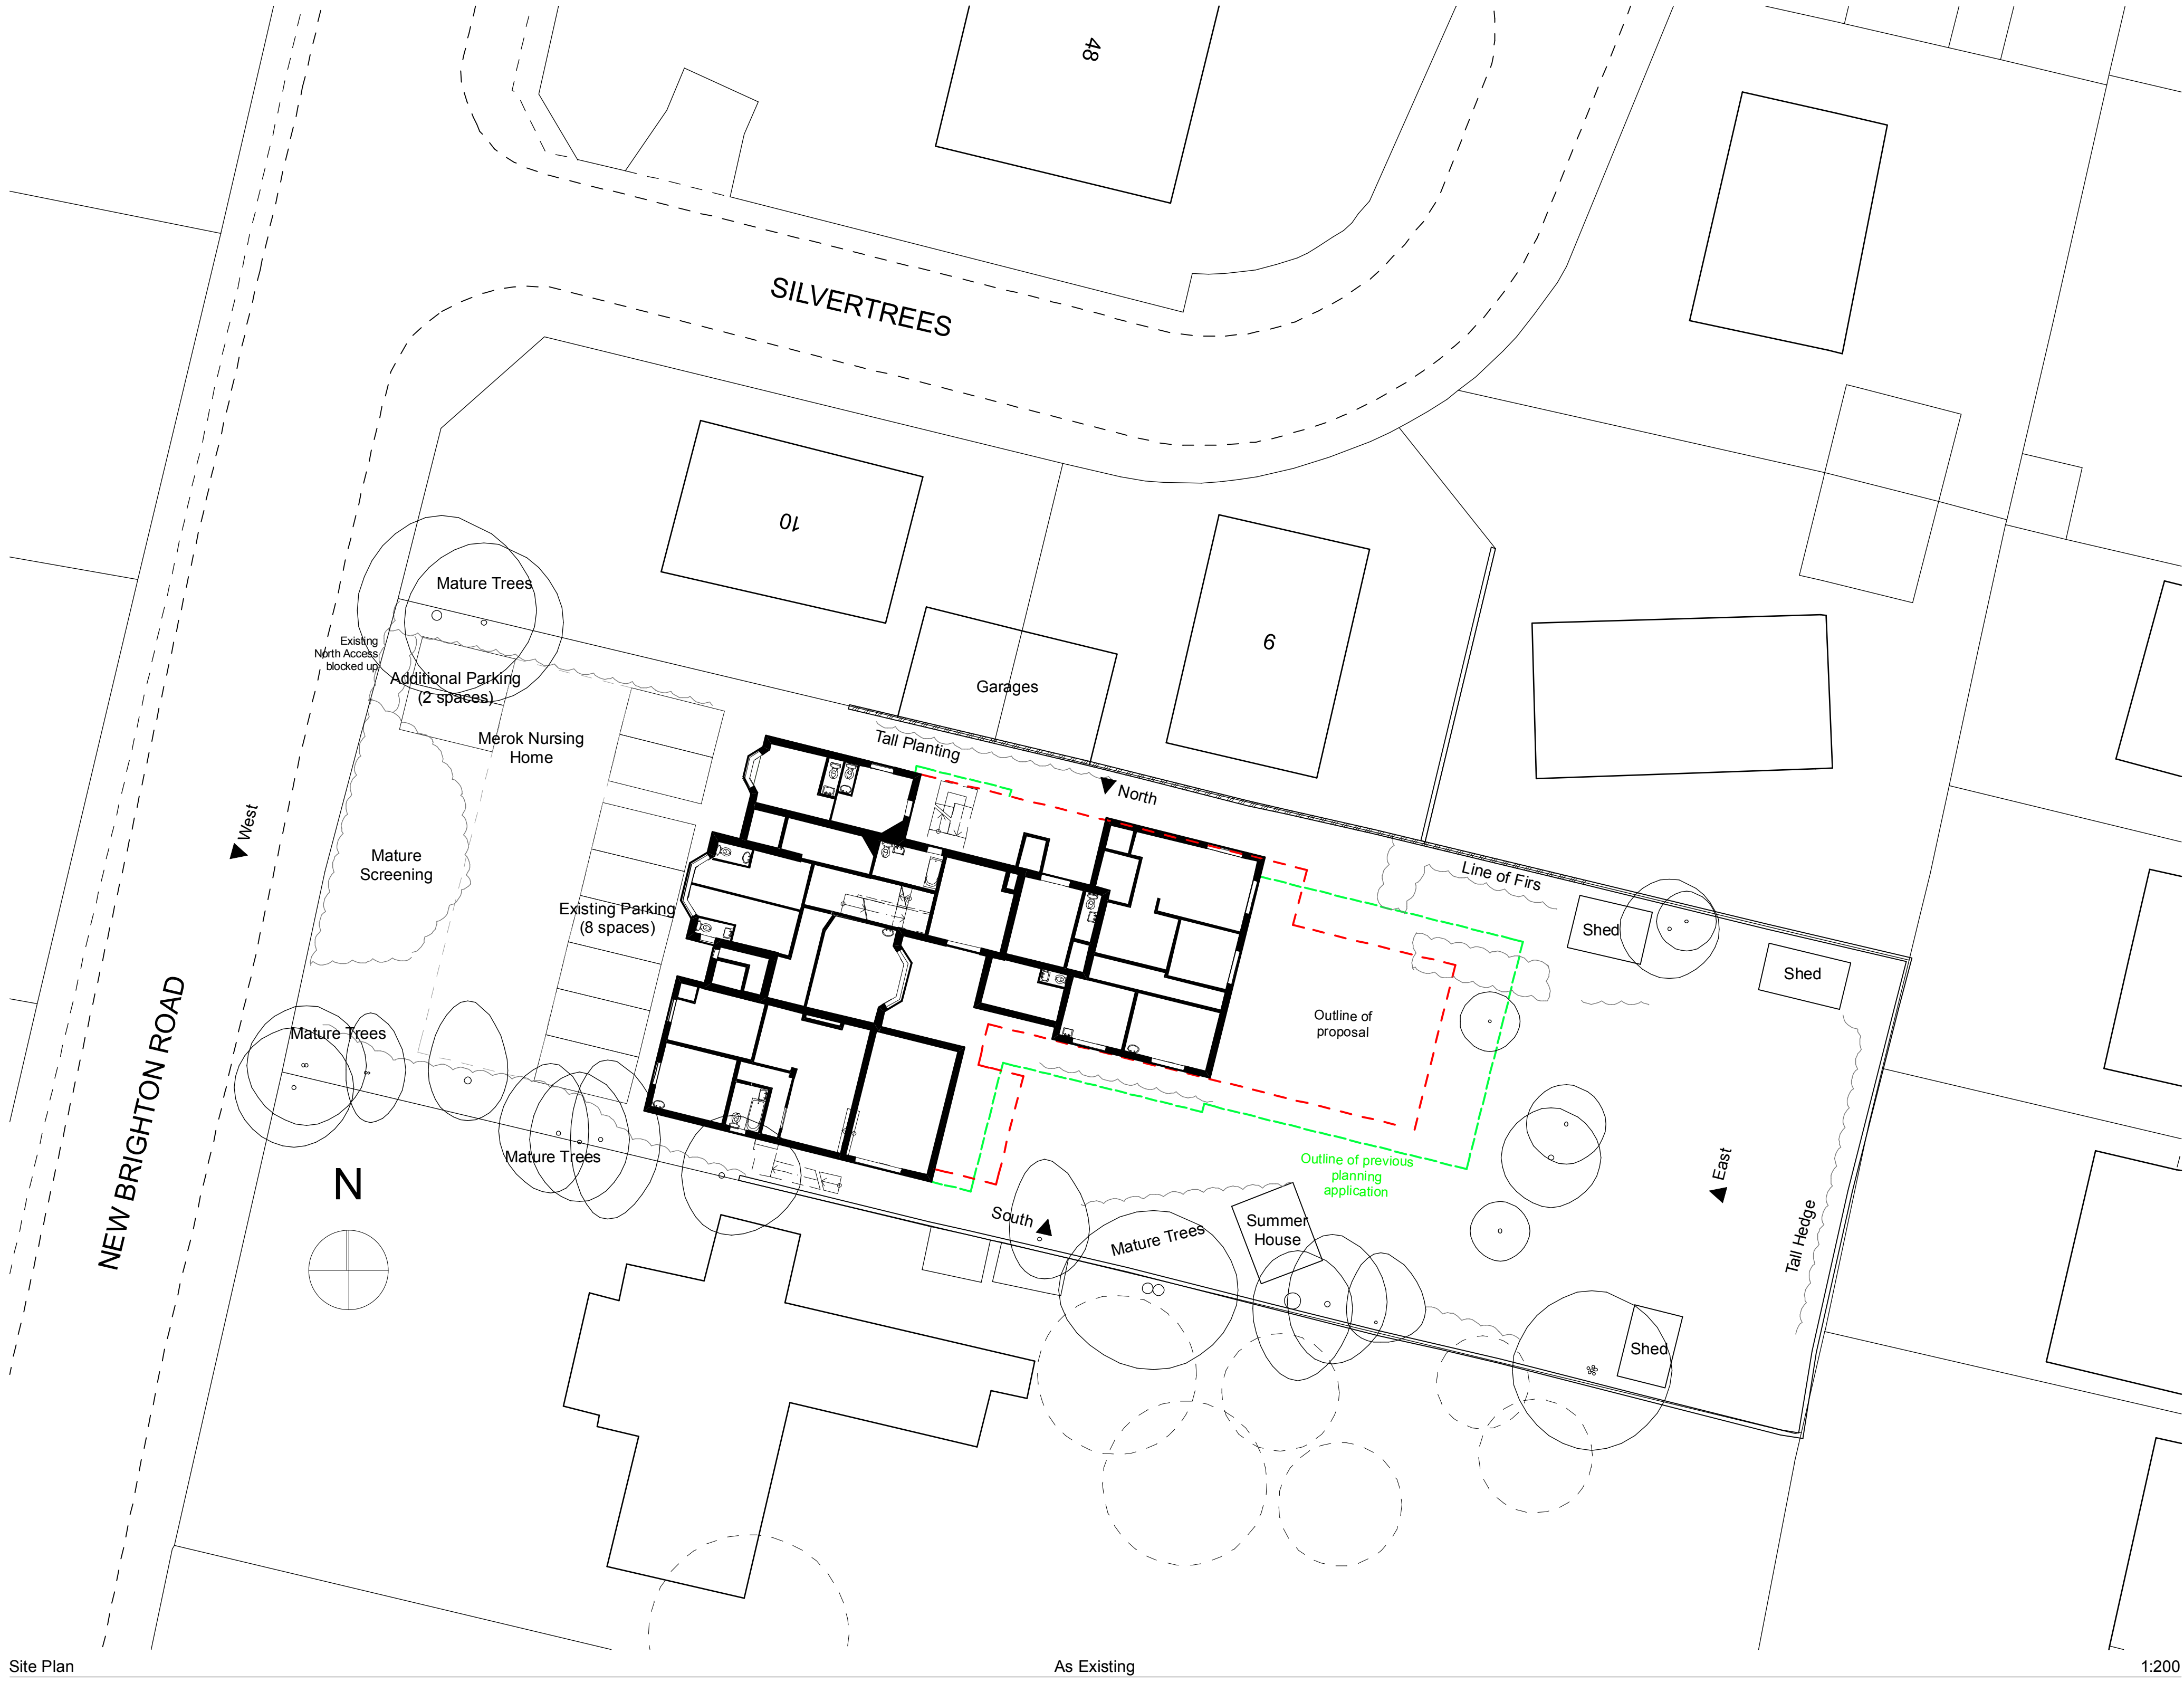

Site Plan As Existing 1:200