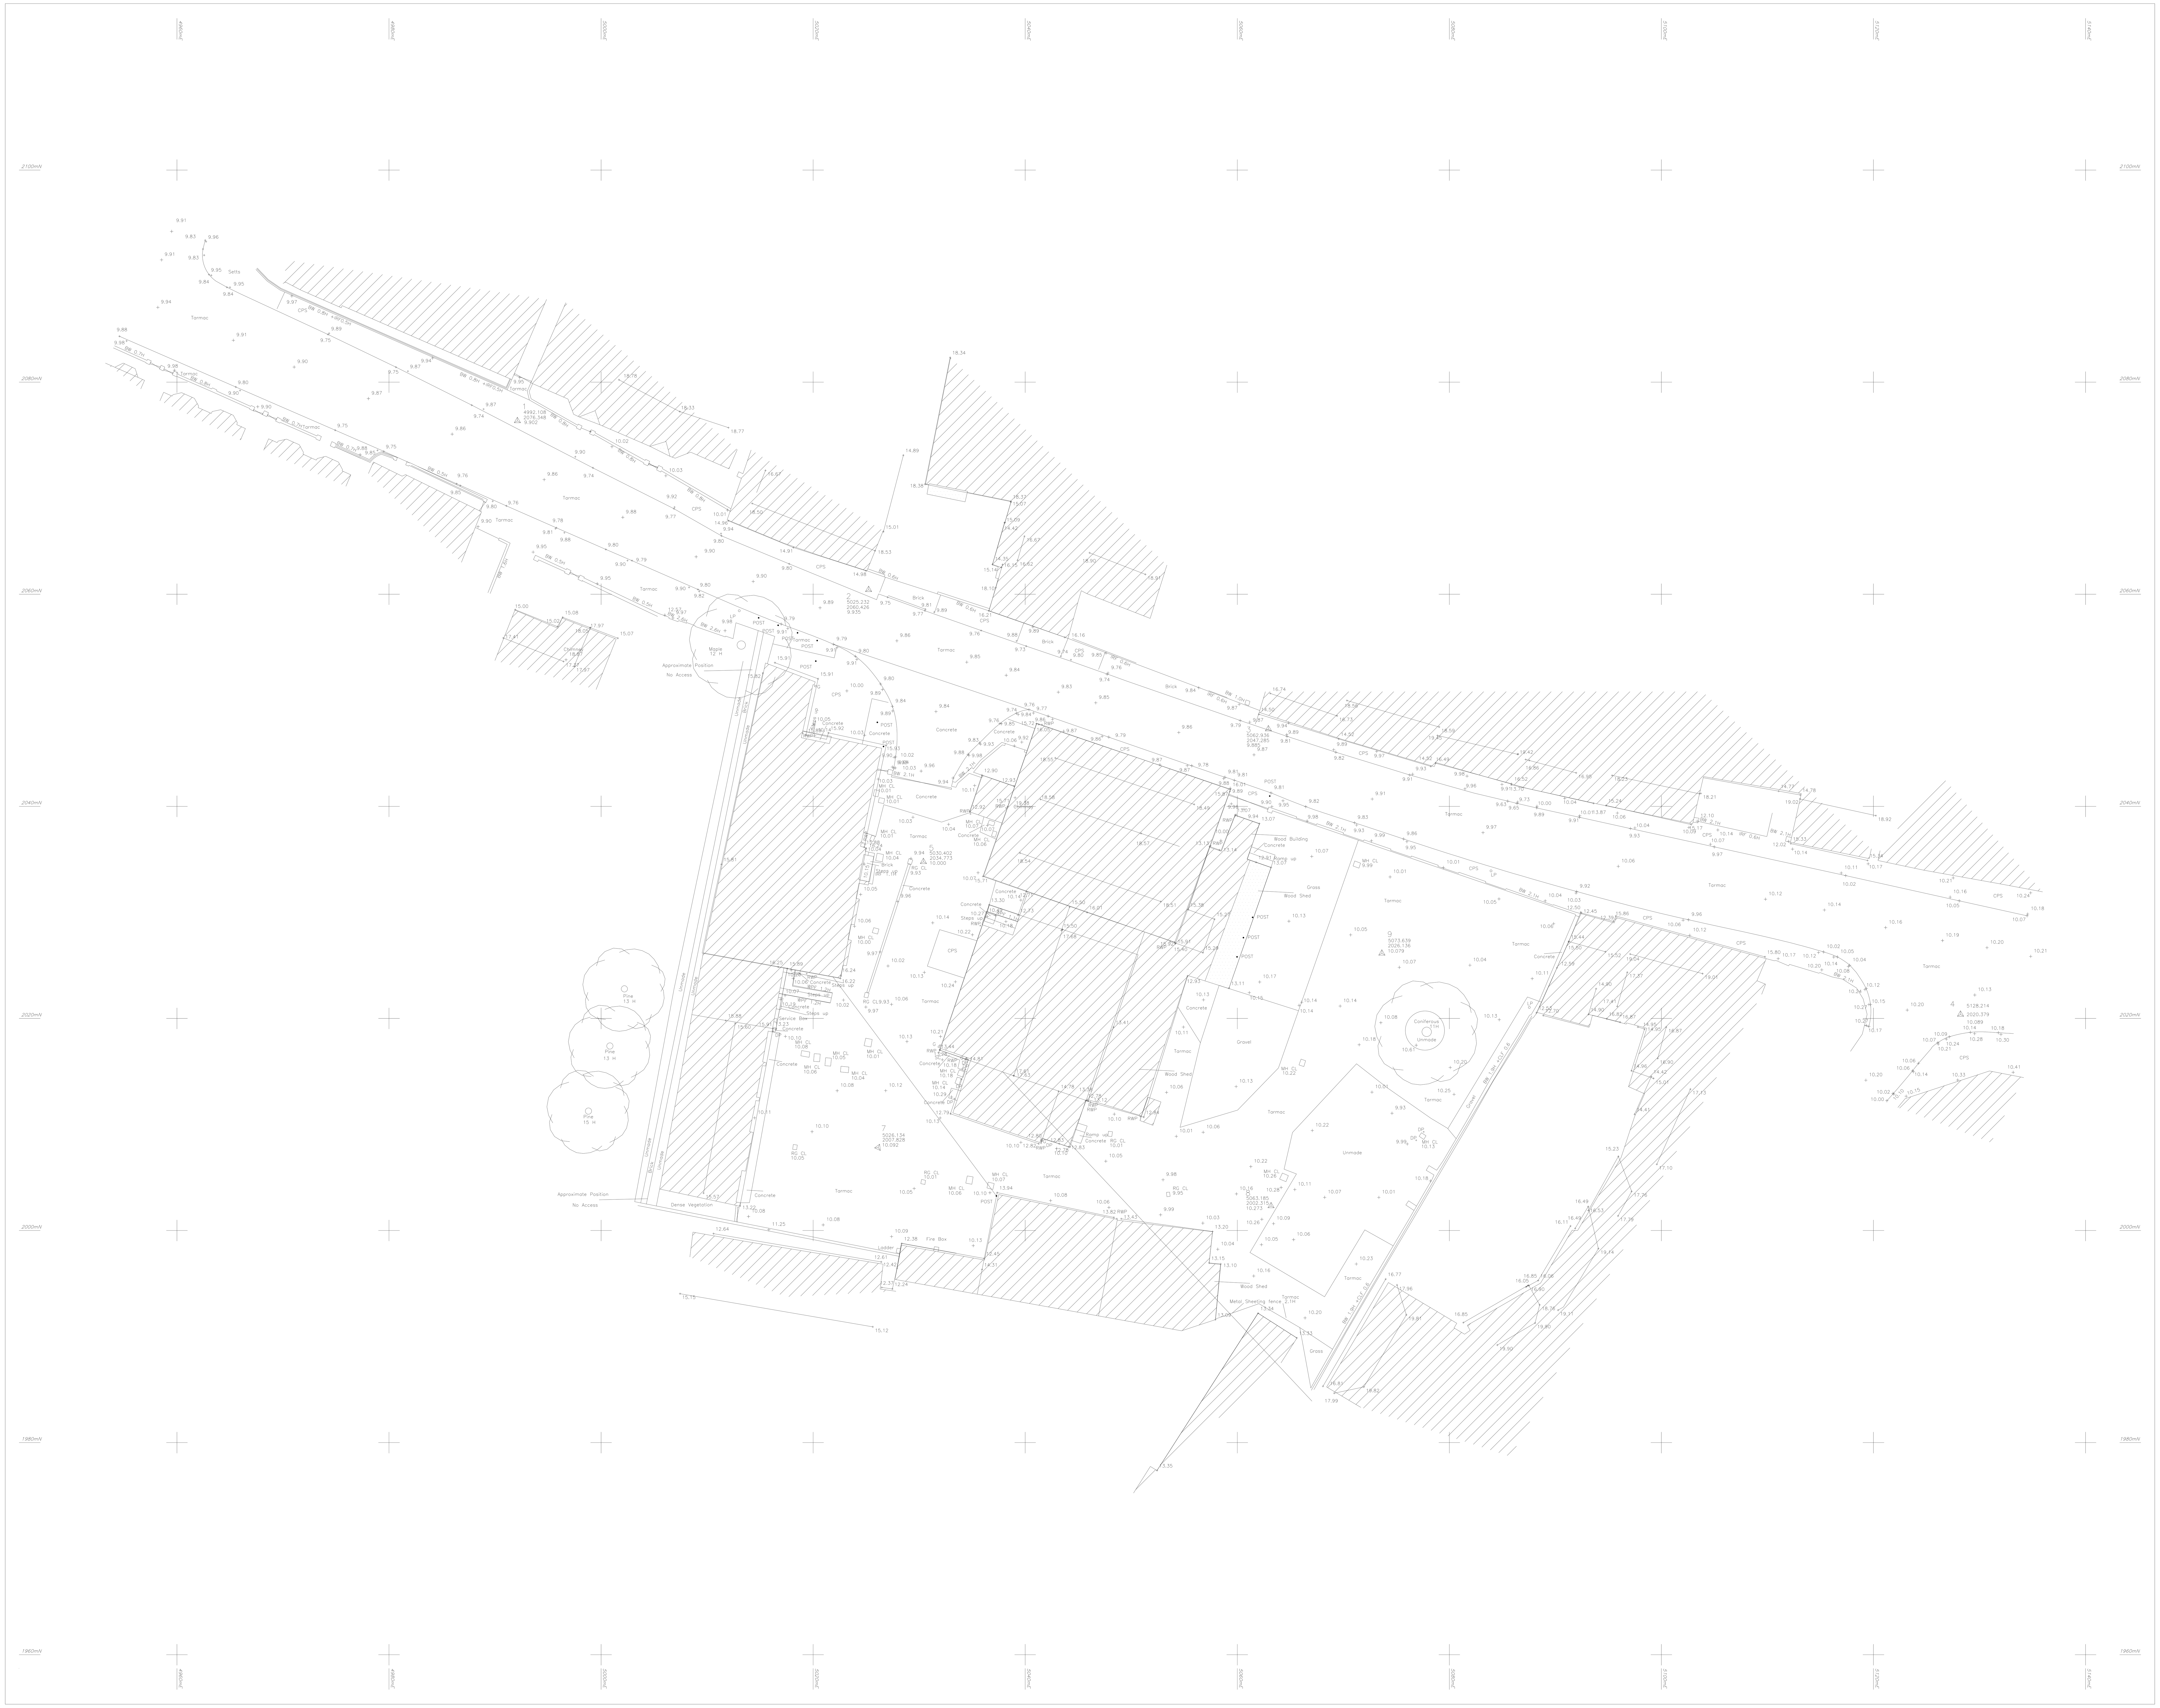


SURVEYED BY

PREMIER SURVEYS LIMITED

UNIT 7A
100 SHERBROOK ROAD
NOTTINGHAM
NG5 6AB

Fax: 0115 966 1465
Tel: 0115 966 1291

OUR REF 5099

LEGEND

SURVEY STATION		W	FRESH WATER
BANK		E	O/H ELECTRICITY
		E	U/G ELECTRICITY
CEILING HEIGHT		T	O/H TELEPHONE
FLOOR BOARD DIRECTION		T	U/G TELEPHONE
+ 12.34 LEVEL POSITION		G	GAS
		CTV	CABLE TELEVISION
REGISTRATION MARK			FOUL DRAINAGE
SAPLING			STORM DRAINAGE
BUSH			HEDGE
BUILDING			FENCE
BUILDING CANOPY			GATE

ABBREVIATIONS (Where Applicable)

AC	AIR CONDITIONING UNIT	IC	INSPECTION COVER
AH	ARCH HEIGHT	IL	INVERT LEVEL
ASS	ASSUMED CONNECTION	LP	LAMP POST
AV	AIR VALVE	MH	MANHOLE
B	BEAM HEIGHT	MKR	MARKER
BGP	BREAK GLASS POINT	NB	NOTICE BOARD
BOL	BOLLARD	NFI	NO FURTHER INFORMATION
BS	BUS STOP POST	NP	STREET NAME PLATE
BW	BRICK WALL	O/H	OVERHEAD
CAM	CAMERA	P	POST
CD	CABLE DUCT	PL	PAVEMENT LIGHT
CE	CLEANING EYE	RAD	RADIATOR
CL	COVER LEVEL	RG	ROAD GULLEY
CM	CABLE MARKER	RS	ROAD SIGN
CONC	CONCRETE	RSJ	ROLLED STEEL JOIST
CPS	CONC. PAVING SLABS	RW	RETAINING WALL
CSU	CEILING SLOPES UP	RWP	RAIN WATER PIPE
CTV	CABLE TELEVISION	SC	STOP COCK
D	DOOR HEIGHT	SH	SPRING HEIGHT
DP	DOWN PIPE	SKL	SKY LIGHT
ECP	ELEC. CABLE PIT	SL	SUMP LEVEL
EIC	ELECTRICITY IC	SV	SLUICE VALVE
EJB	ELEC. JUNCTION BOX	SVP	SOIL VENT PIPE
EP	ELECTRICITY POLE	TCB	TELEPHONE CALL BOX
ER	EARTHING ROD	TIC	TELECOMMUNICATIONS IC
F	FALSE	TL	THRESHOLD LEVEL
FH	FIRE HYDRANT	TP	TELEPHONE POLE
FIG	FEEDS INTO GROUND	TS	TRAFFIC SIGNAL
FL	FLOOR LEVEL	TSCU	TS CONTROL UNIT
FP	FEEDER PILLAR	TSIC	TRAFFIC SIGNAL IC
G	GULLEY	UTL	UNABLE TO LIFT
GV	GAS VALVE	VP	VENT PIPE
H	HEIGHT	WH	WINDOW HEAD HEIGHT
HB	HAND BASIN	WM	WATER METER
HD	HEATING DUCT	WS	WINDOW SILL HEIGHT
HYD	HYDRANT	WV	WATER VALVE

FENCE TYPES AND DETAILS

BWF	BARBED WIRE	OBF	OPEN BOARD FENCE
CBF	CLOSED BOARDED	PRF	POST & RAIL
CLF	CHAIN LINK	PWF	POST & WIRE
CPF	CHESTNUT PALING	PF	PANEL
GDR	GUARD RAIL	RF	RAILINGS
IRF	IRON RAILINGS	(SEC)	SECURITY

LEVEL DATUM

DATUM USED : ARBITRARY

REVISION

No.	DATE	REVISION

VAIL WILLIAMS
MERIDIANS HOUSE
7 OCEAN WAY
OCEAN VILLAGE
SOUTHAMPTON
SO14 3TJ

JOB TITLE
59–61 WEST STREET HAVANT

DRAWING TITLE
SITE SURVEY

SURVEYOR: MP	DRAWN: MP	CHECKED: AW
SCALE 1/200		SHEET No: SHEET 1 OF 1
DATE JUNE 12	SHEET SIZE A0	DRAWING No: 5099_SITE_R0