

A1 ORIGINAL

Notes:

- For proposed road labels and channages refer to drawing: GTWVILLE6/RD/01
- For proposed road cross sections refer to drawings: GTWVILLE6/RD/06 - 08
- Highway geometry subject to approval by Hampshire County Council.
- "Existing Level" refers to the topographic survey carried out prior to the archaeological excavation works undertaken recently and will differ from existing levels in some places.



Berewood
HAMPSHIRE

FOR CONSTRUCTION

A		B	
Existing levels updated: (t1)		Construction Issue, Existing levels updated: (t2)	
		PAS 14/06/2013	
		PAS 25/07/2013	

mayer brown

Mayer Brown Limited

Oneil Road, Basingstoke, Surrey GU24 0JG


01252 444437

www.mayerbrown.co.uk


graininger plc

Investing in better service


client		project	
Berewood, Waterlooville		Phase 2 Infrastructure	
scale 1:500H/1:100V		drawn by HJ	checked by PAS
date DECEMBER 2012		cad file GTWVILLE6_RD_03.dwg	
title		PHASE 2 INFRASTRUCTURE PROPOSED ROAD LONGITUDINAL SECTIONS SHEET 2 OF 2	
drawing number		GTWVILLE6/RD/03	
		rev.	B

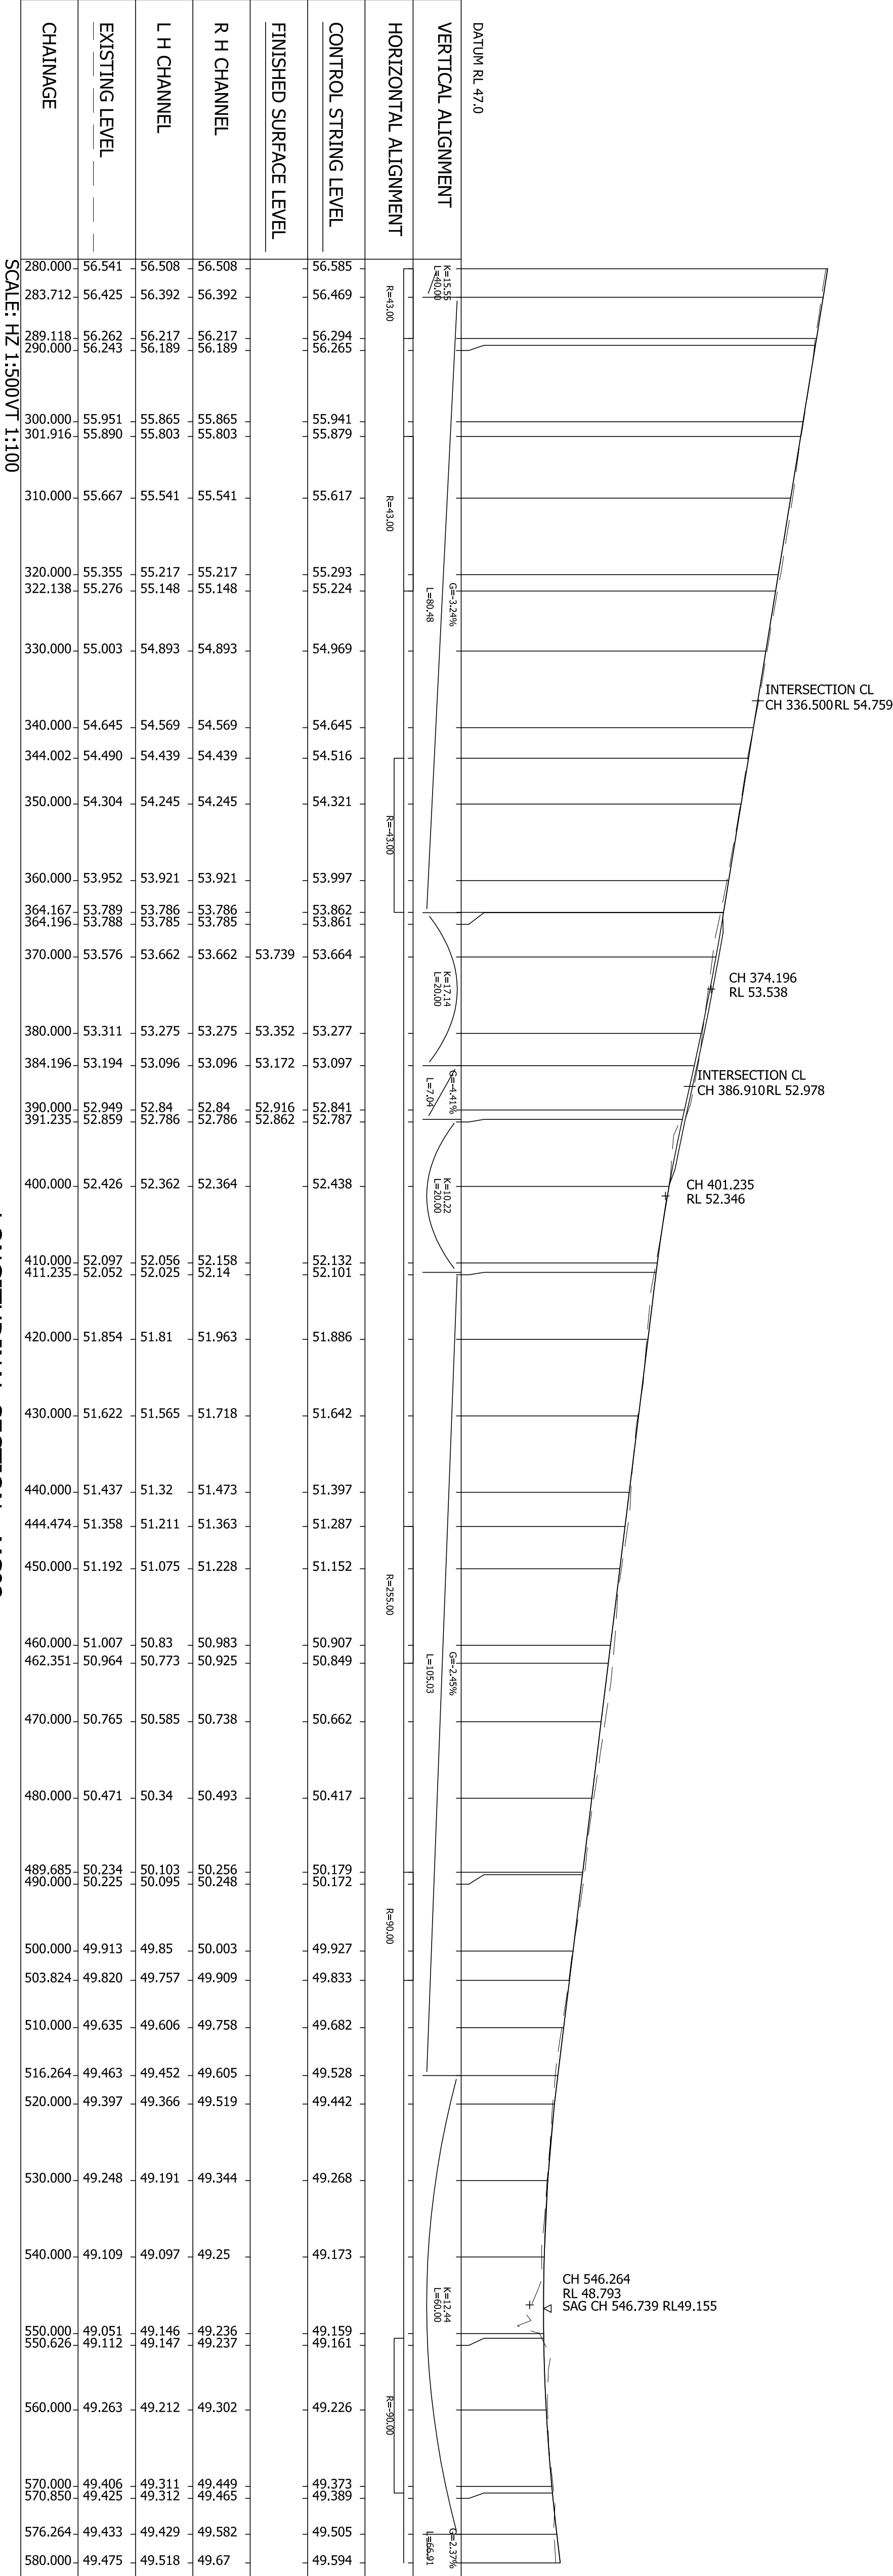

LONGITUDINAL SECTION - MC02

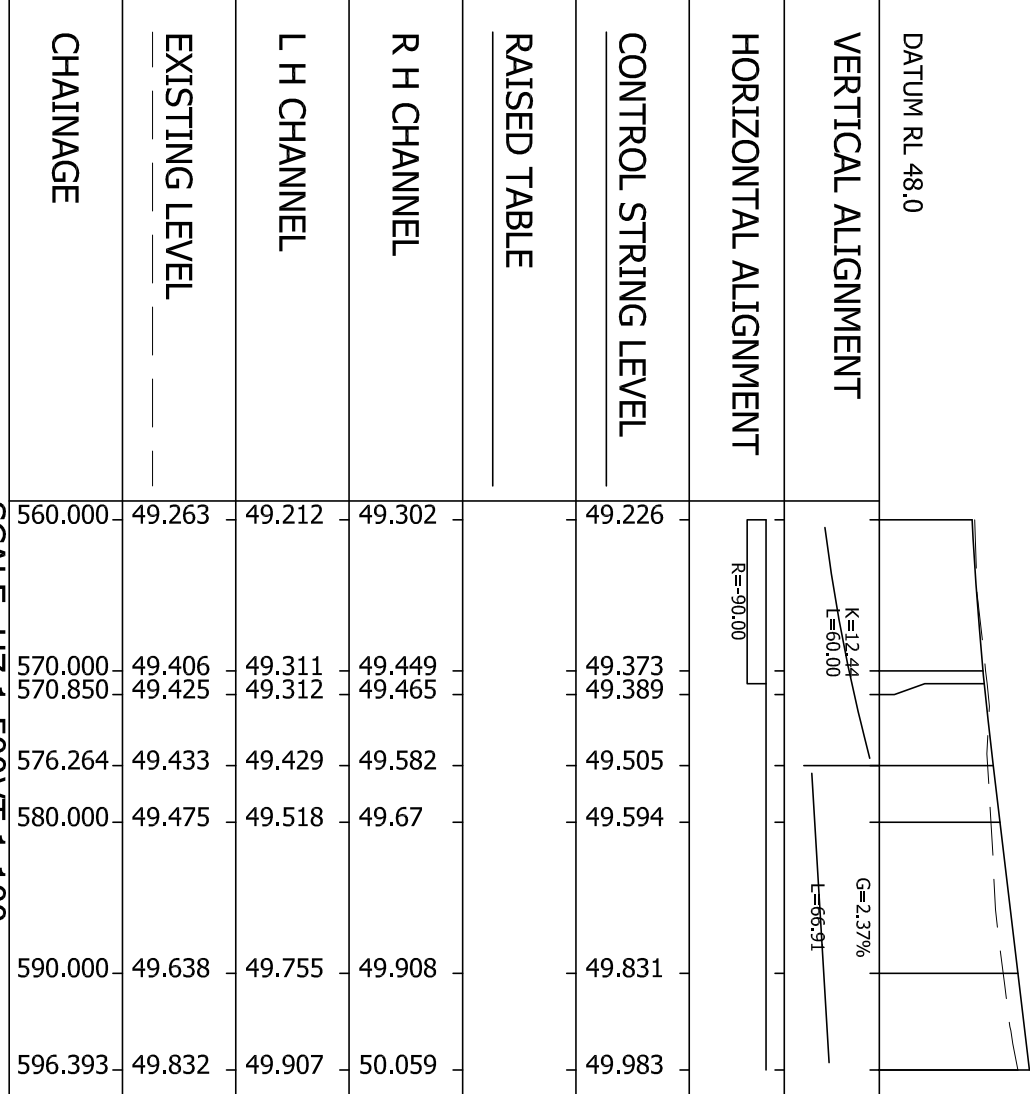

LONGITUDINAL SECTION - MC02

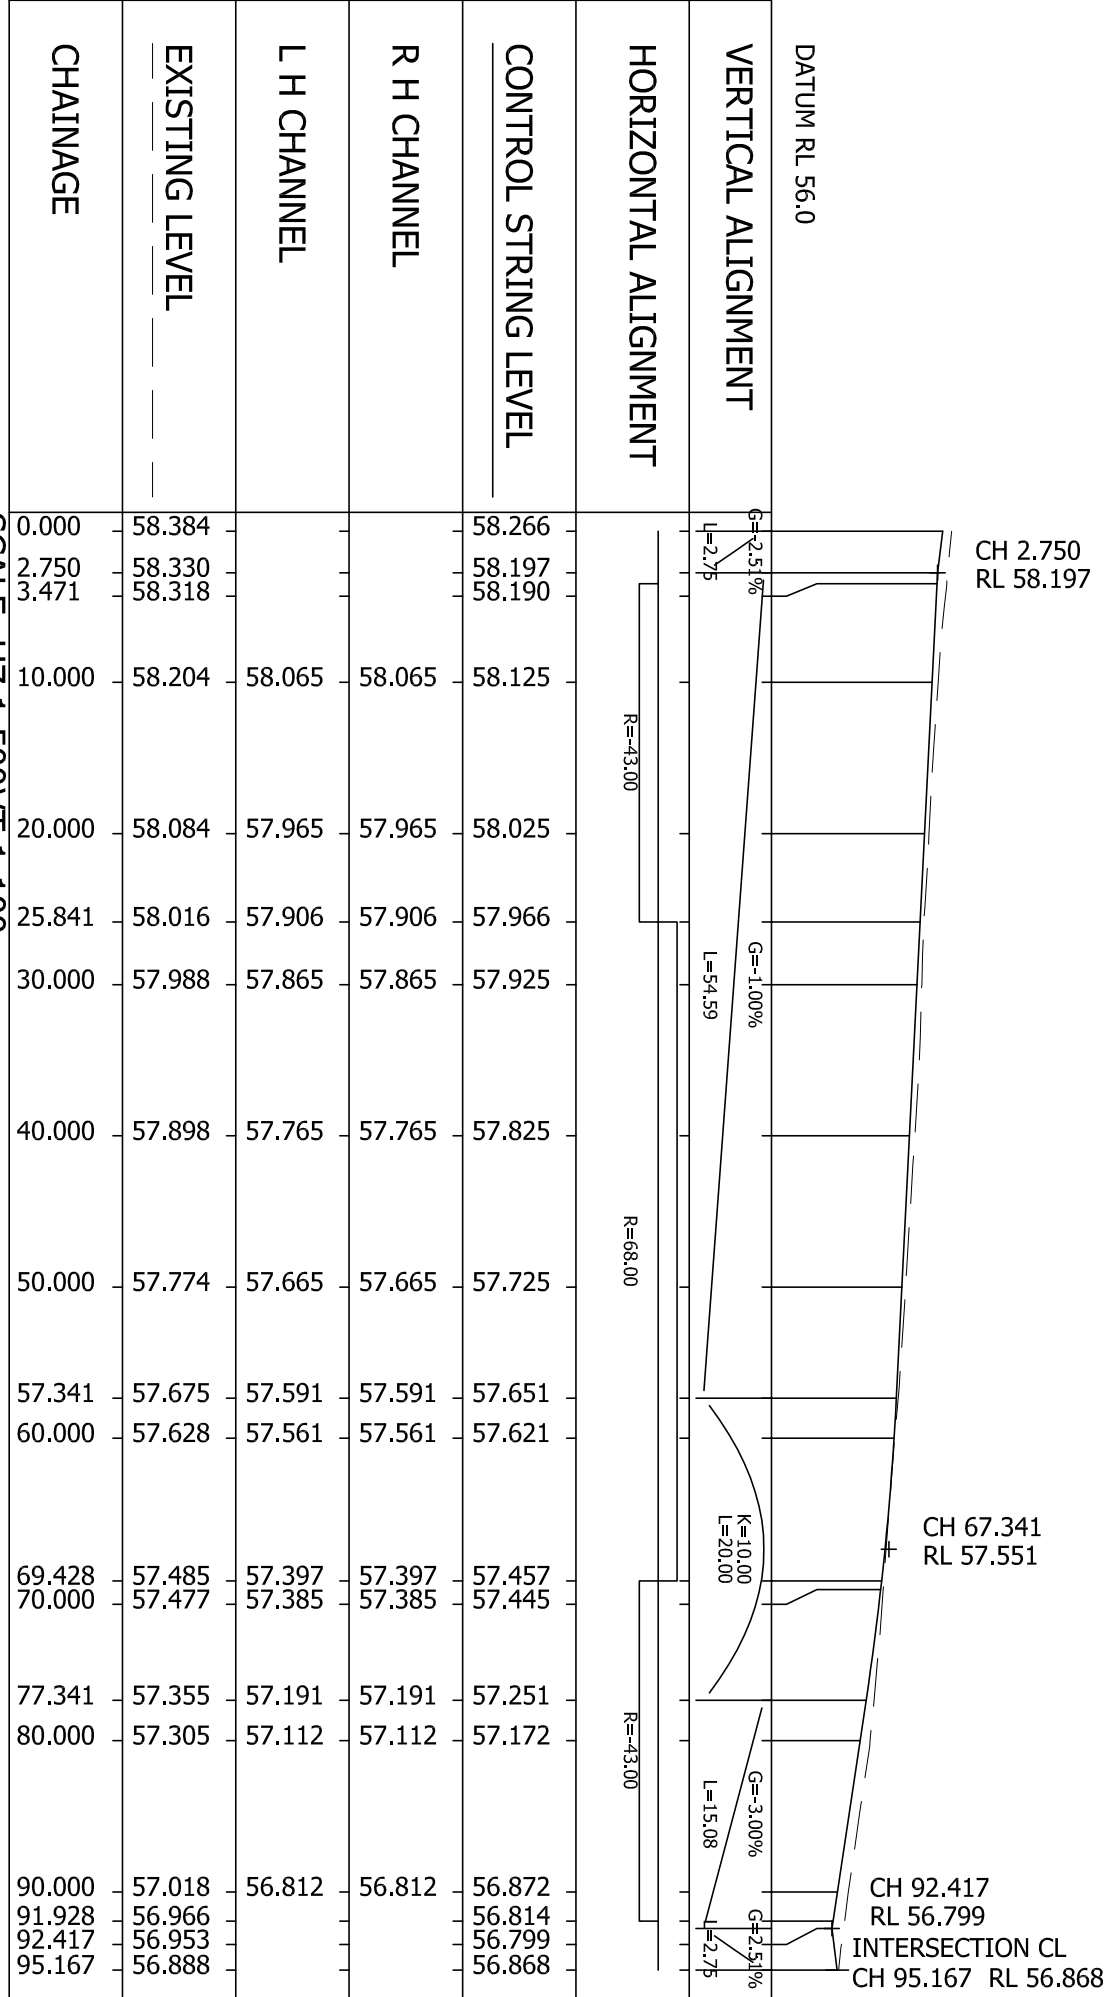

LONGITUDINAL SECTION - MC03

