


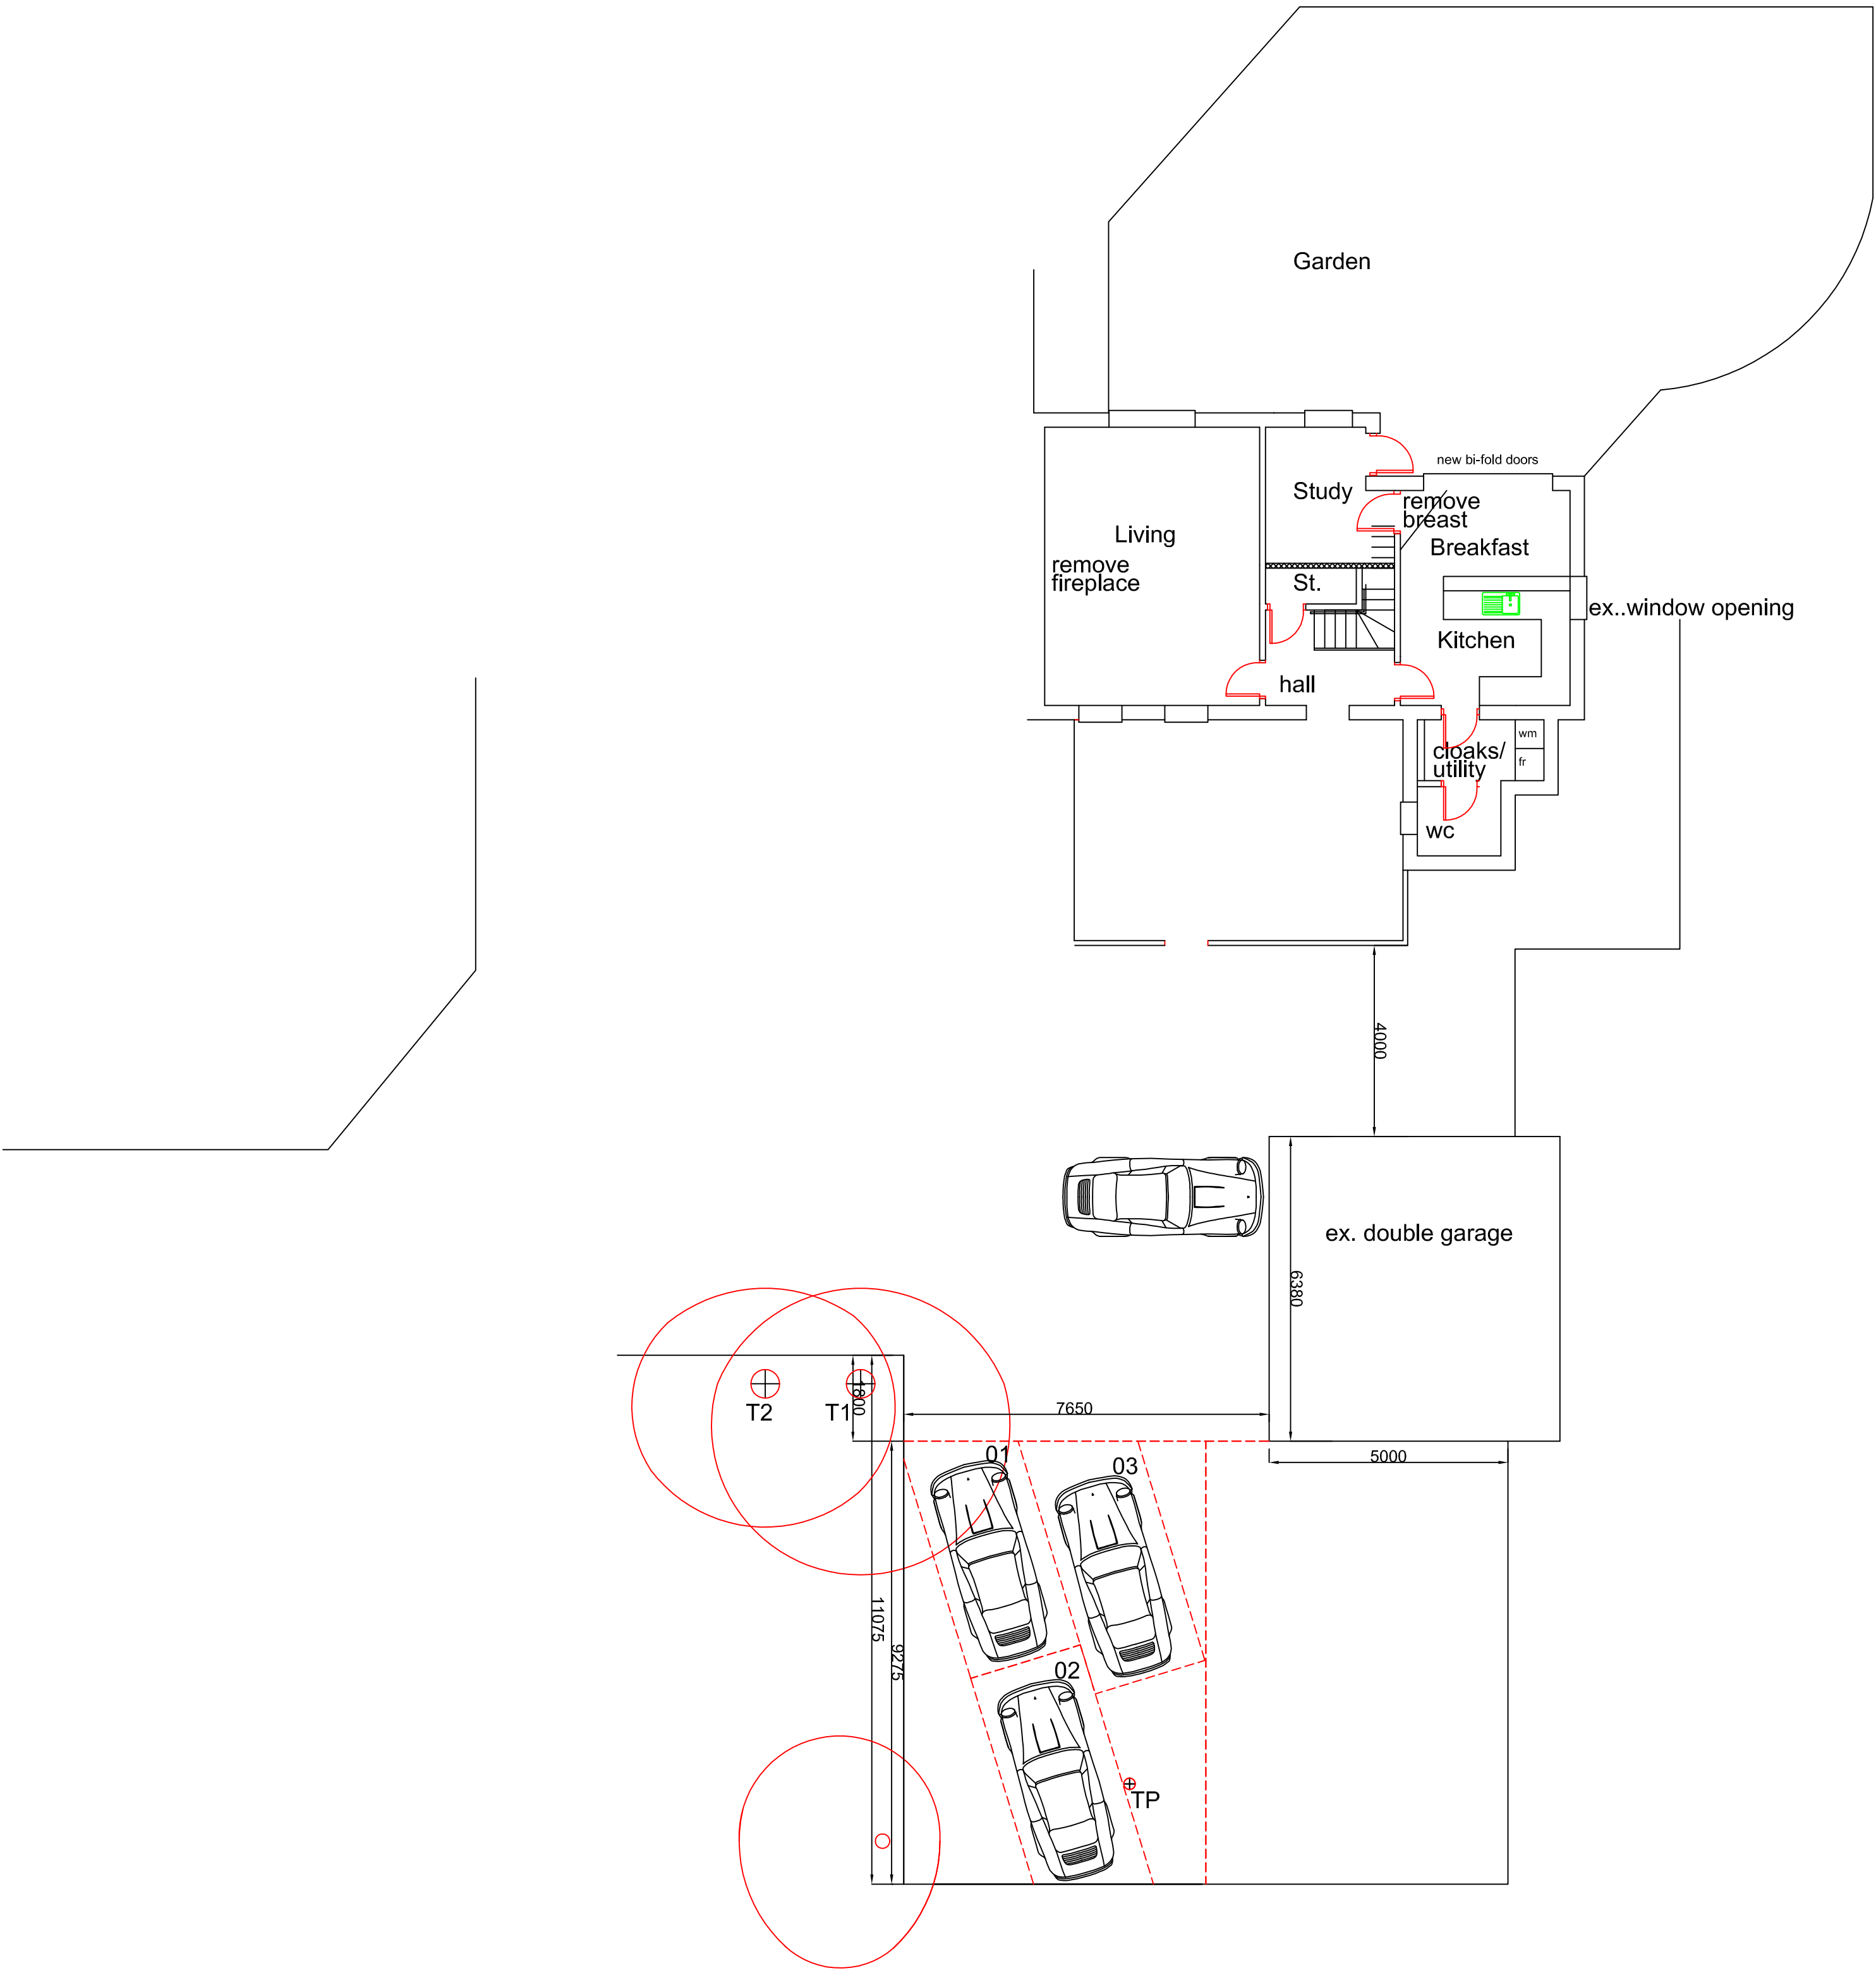

REVISION F: CAR BAYS FURTHER AMENDED - 24/04/14 - PG	
REVISION E: CAR BAYS INDICATED - 24/04/14 - PG	
REVISION D: CAR BAYS INDICATED - 24/04/14 - PG	
REVISION C: AMENDED - 03/04/14 - PG	
REVISION B: AMENDED - 18/02/14 - PG	
REVISION A: CORRECTED PLOT SIZE - 18/02/14 - PG	
SCALE	
1/100	TITLE
Loft Extension and Internal Renovations	
DATE	194A, Sea Front
Feb. 13	Haying Island
PG	
14/01/P02	
PG	
PETER GALLOWAY PARTNERSHIP	
ARCHITECTS	
HAYMAN	
TEL: 02392 483153	
E-MAIL: peter@gallowayarchitects.co.uk	
MDR: 07868 483962	