


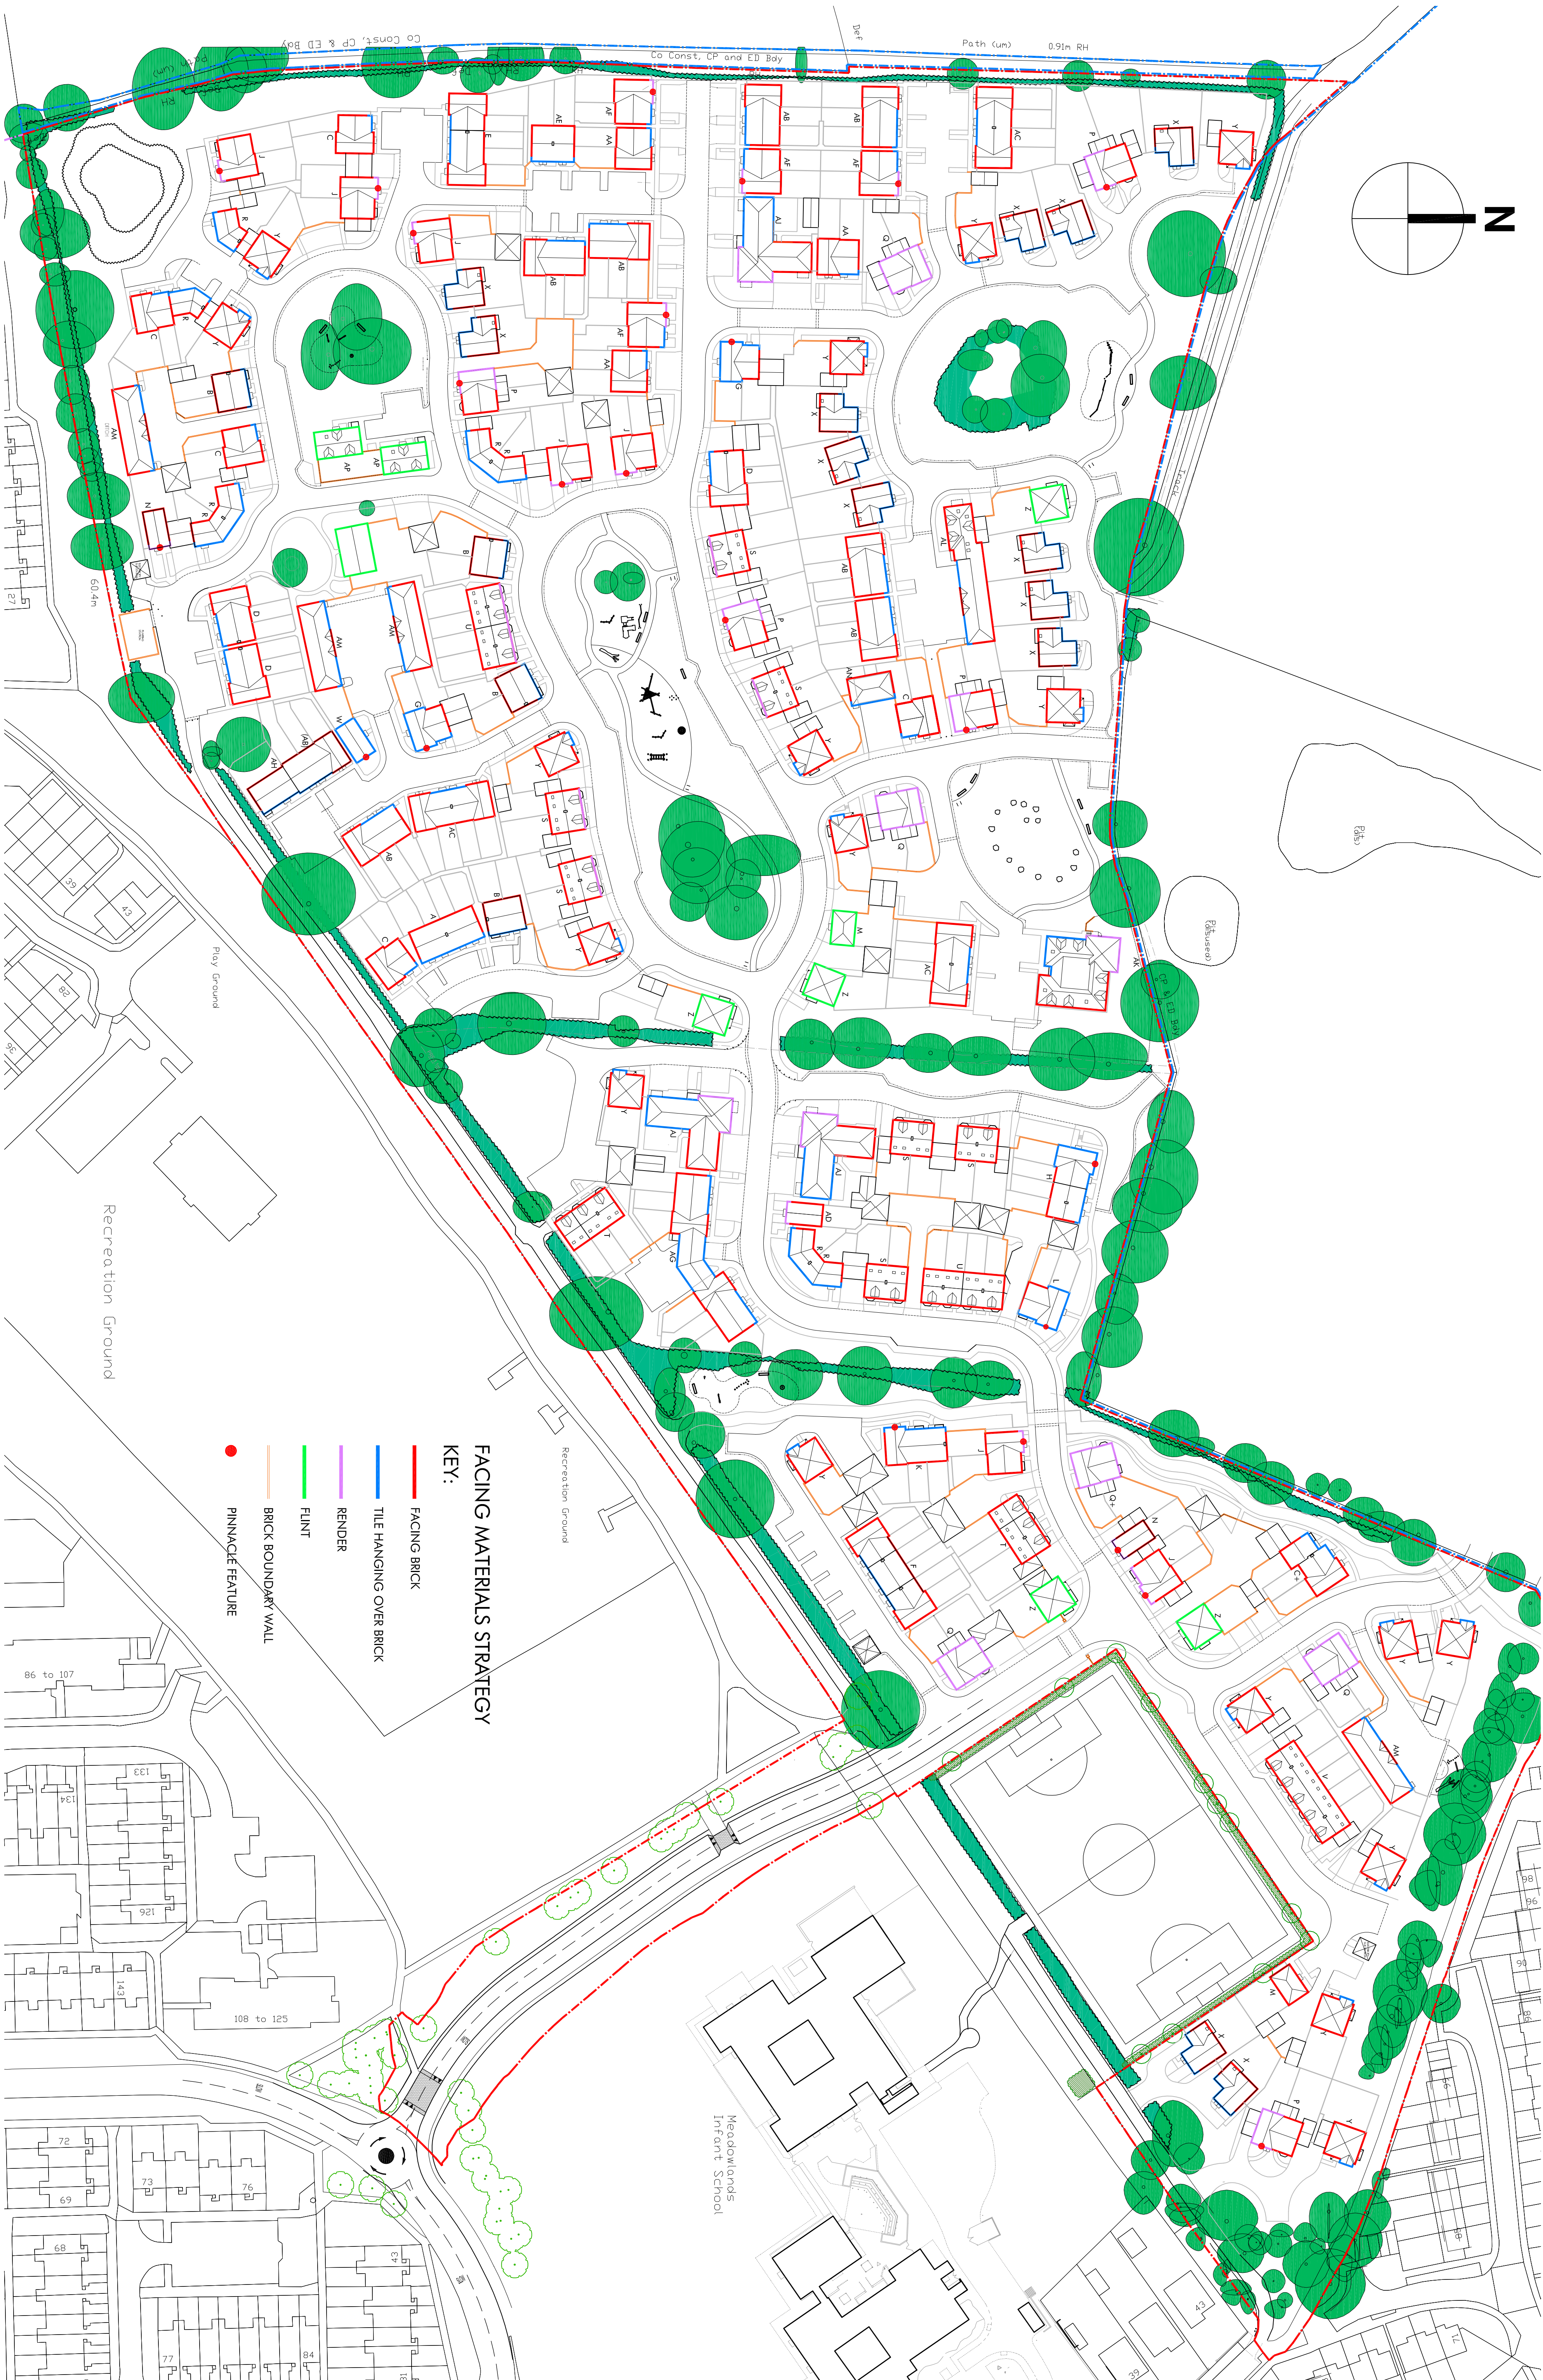

KEY:

- FACING BRICK
- TILE HANGING OVER BRICK
- RENDER
- FLINT
- BRICK BOUNDARY WALL
- ~~PINNACLE FEATURE~~

CHENAYDON HOUSE · 39 COMMON ROAD · CLAYGATE · SURREY · KT10 0HG
TEL: 01372 470 313 · FAX: 01372 470 358 · E-MAIL: frustrone@omgpartnership.co.uk

REV	DATE	CHANGES	BY	CHK	ISSUE FOR
A	01.03.13	FIRST ISSUE	PV	TJ	COMMENT
B	09.05.13	UPDATED	PV	TJ	COMMENT
C	05.07.13	ISSUED FOR PLANNING	PV	TJ	PLANNING

client
GRAINGER PLC
project
WOODCROFT FARM, HAVANT
description

```
scale
1:750 @ A1
date
MARCH 2013
status
PLANNING
```

project number	drawing number	revision
1924	A-1015	C

1924-A-1015-C