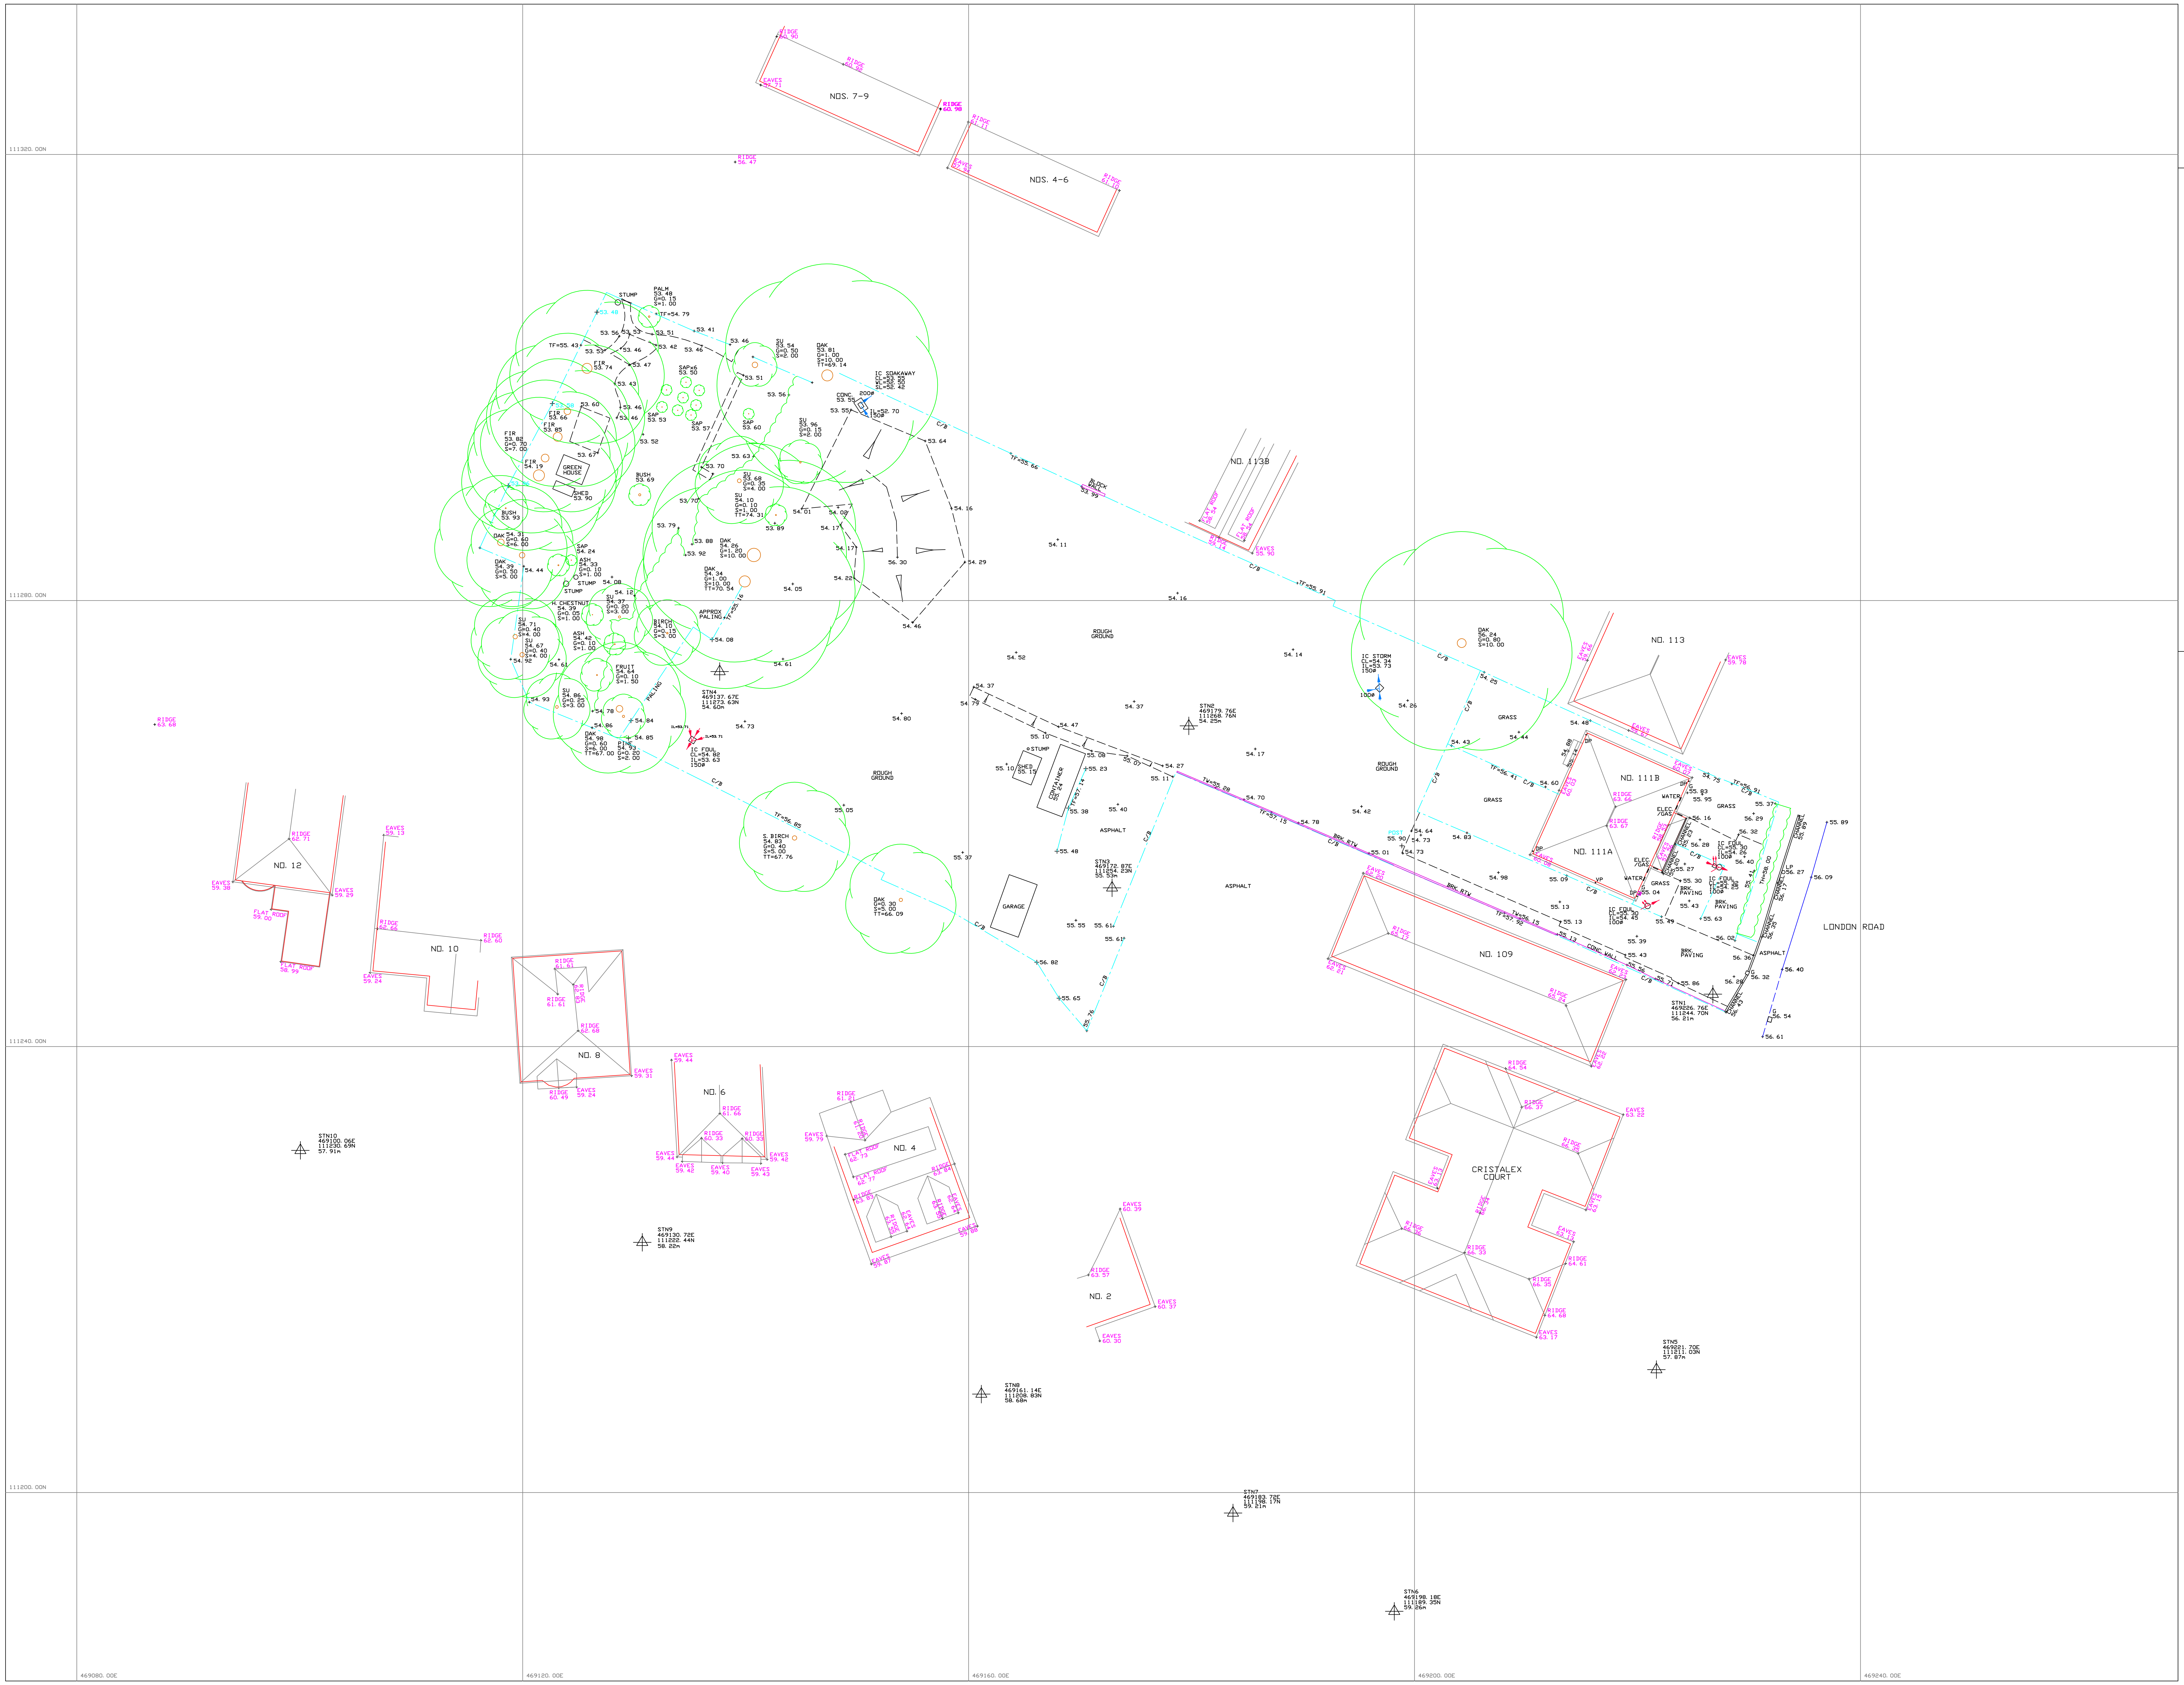
NOS. 7-9
NOS. 4-6
NO. 12
NO. 10
NO. 8
NO. 6
NO. 4
NO. 2
NO. 113
NO. 113B
NO. 111B
NO. 111A
NO. 109
CRISTALEX COURT
LONDON ROAD
ROUGH GROUND
ASPHALT
GRASS
GARAGE
CONTAINER
SHED
GREEN HOUSE
BRK. PAVING
STN1 469226. 76E 111244. 70N 56. 21m
STN2 469179. 76E 111268. 76N 54. 25m
STN3 469172. 87E 111254. 23N 55. 53m
STN4 469137. 67E 111273. 63N 54. 60m
STN5 469221. 70E 111211. 03N 57. 87m
STN6 469198. 18E 111189. 35N 59. 26m
STN7 469183. 72E 111198. 17N 59. 21m
STN8 469161. 14E 111208. 83N 58. 68m
STN9 469130. 72E 111222. 44N 58. 22m
STN10 469100. 06E 111230. 69N 57. 91m
IC STORM CL=54. 34 IL=53. 73 150ø
IC FOUL CL=54. 82 IL=53. 63 150ø
IC FOUL CL=55. 30 IL=54. 45 100ø
IC FOUL CL=55. 30 IL=54. 26 100ø
IC FOUL CL=55. 32 IL=54. 25 100ø
111200. 00N
111240. 00N
111280. 00N
111320. 00N
469080. 00E
469120. 00E
469160. 00E
469200. 00E
469240. 00E

NOTES :

ALL LEVELS RELATIVE TO O.S. DATUM (FROM G.P.S)
SURVEY GRID ORIENTATED TO OS NATIONAL GRID

WHILE ALL POSSIBLE EFFORT HAS BEEN MADE TO IDENTIFY SERVICES, WE ARE UNABLE TO DETAIL COVERS BURIED OR OBSCURED AT THE TIME OF SURVEY.

ALL LEVELS AND DIMENSIONS SHOULD BE CHECKED ON SITE PRIOR TO THE COMMENCEMENT OF WORKS.

TREES SHOWN IDENTIFIED TO BEST OF SURVEYORS ABILITY, SEEK CONFIRMATION IF SPECIES CRITICAL.

ROOFLINE DETAIL IS INDICATIVE ONLY

GPS:
GPS LEVELS AND GRID ARE OBTAINED USING INDUSTRY STANDARD GUIDELINES AND CAN VARY ACCORDING TO THE QUALITY OF THE GPS NETWORK AVAILABLE. ALL GPS DETAIL IS THEREFORE RELATIVE TO THE TIME AND DATE OF THE SURVEY.

KEY :

BB	- BELISHA BEACON	OHW	- OVERHEAD WIRE
BIN	- LITTER BIN	O/H	- OVERHEAD
BL	- BED LEVEL	PIL	- PILLAR
BOLL	- BOLLARD	PL	- PAVEMENT LIGHT
BRW	- BRICK WALL	POT	- TELECOM
BS	- BUS STOP	R.EYE	- RODDING EYE
CATV	- CABLE TELEVISION	RS	- ROAD SIGN
CL	- COVER LEVEL	RTW	- RETAINING WALL
CONC.	- CONCRETE	RWP	- RAIN WATER PIPE
ELEC	- ELECTRIC	SAP	- SAPLING
EP	- ELECTRICITY POLE	SB	- SIGN BOARD
FB	- FLOWER BED	SL	- SILT LEVEL
FFL	- FINISHED FLOOR LEVEL	SU	- SPECIES UNKNOWN
FH	- FIRE HYDRANT	SVP	- SOIL VENT PIPE
FP	- FLAG POLE	TBM	- TEMPORARY BENCH MARK
G	- GULLY	TCB	- TELEPHONE CALL BOX
GL	- GROUND LEVEL	TF	- TOP OF FENCE
GV	- GAS VALVE	TH	- TOP OF HEDGE
HT	- HEIGHT	TL	- TRAFFIC LIGHT
IC	- INSPECTION COVER	TP	- TELEGRAPH POLE
IL	- INVERT LEVEL	TT	- TOP OF TREE
LB	- LETTER BOX	TW	- TOP OF WALL
LP	- LAMP POST	U/S	- UNDERSIDE CEILING
LT	- LIGHT	UTL	- UNABLE TO LIFT
MH	- MANHOLE	WL	- WATER LEVEL
MKR	- MARKER	WV	- WATER VALVE

FENCE TYPES :

B/W	- BARBED WIRE	I/R	- IRON RAILING
C/B	- CLOSE BOARD	P/R	- POST & RAIL
C/L	- CHAIN LINK	P/W	- POST & WIRE
C/P	- CHESTNUT PALING		

STN1	SURVEY STATION	FENCE
	ANCILLARY BUILDING	WALL
		BANK/PATH
		OVERHEAD
	SLOPE DIRECTION	SHRUBBERY
	GATE	BUILDING
EAVES +17. 02	ROOF LEVELS	O/H WIRE
	TREE SPECIES	SECTION
	GIRTH (diameter)	KERB
		TRACK/ DROP KERB
ASH G=0. 30 S=2. 00	SPREAD (radius)	HIGH LVL CANOPY

DRAINAGE :

FOUL DRAINAGE

STORM (SURFACE WATER) DRAINAGE

100Ø = 100mm DIAMETER PIPE

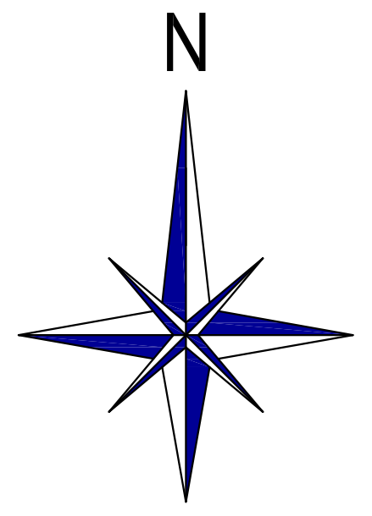

0m 1 2 3 4 5 6 7 8 9 10m
SCALE BAR

ISO 9001
REGISTERED FIRM

REVISION B : 21/08/13
ADJUSTMENT TO SOUTHERN FENCELINE
ADDITION OF MANHOLE DETAIL NEAR STN 4

Shaw Colegate
LAND & BUILDING SURVEYORS

Unit 9B, The Old Flour Mill, Queen Street, Emsworth, Hants. PO10 7BT
Tel : (01243) 371472 Email : mail@shawcolegate.com
Fax: (01243) 376940 Web : www.shawcolegate.com

Title : 111 LONDON ROAD, COWPLAIN
TOPOGRAPHIC SURVEY

Job No. : 11413_TOPO_200_REV_B
Original Scale : 1: 200
Sheet Size : A0

Surveyed By : NL/TD
Date : JUNE 2013
Drawn By : NL
Date : JUNE 2013

Client: Kalotec Limited
The Old School House, Chalton, Waterlooville,
Hampshire, PO8 0BG