


24 Beacon Square, Emsworth Topographic Land Survey

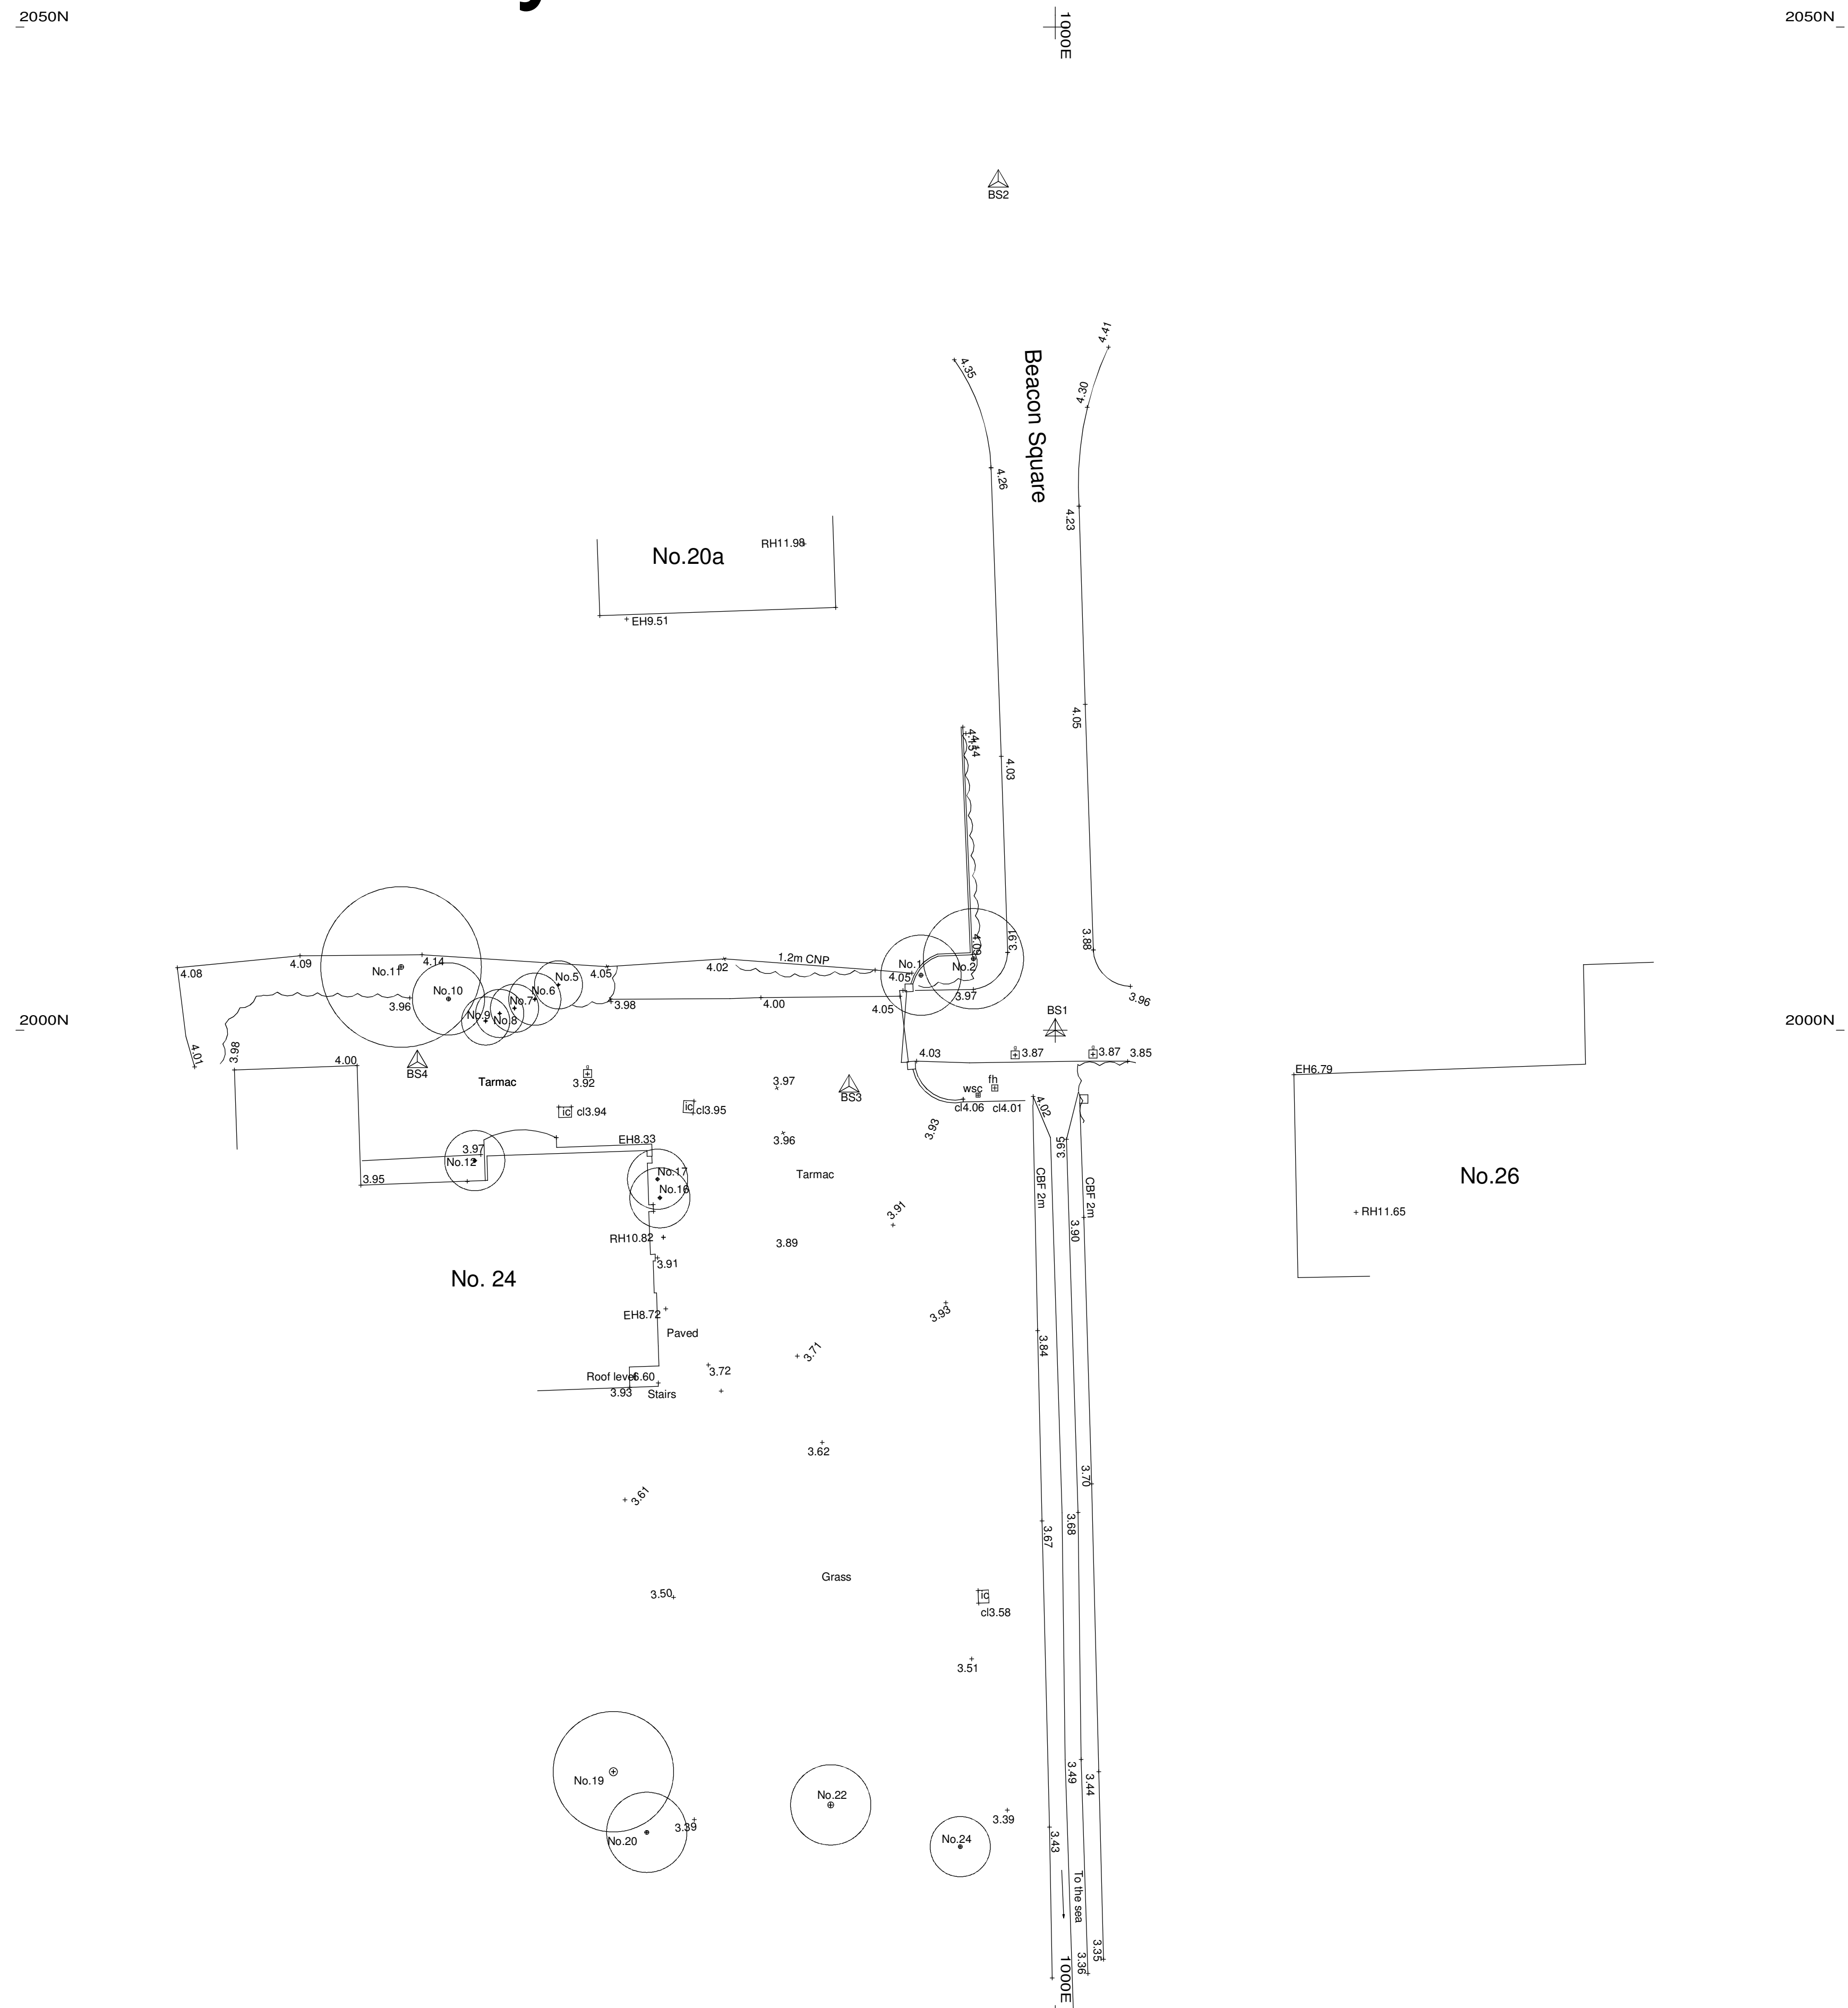











Stations List

S1	E 1000.000
	N 2000.000
	Ht 3.919
S2	E 997.162
	N 2042.313
	Ht 4.641
S3	E 989.726
	N 1997.213
	Ht 3.976
S4	E 968.218
	N 1998.433
	Ht 3.998

end

[illegible]

SYMBOLS TABLE

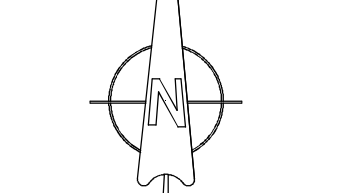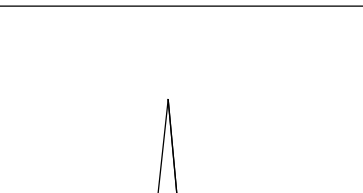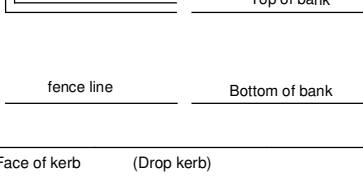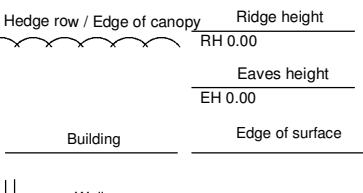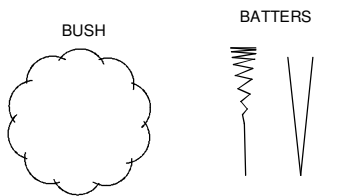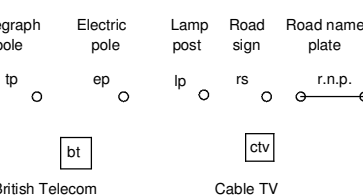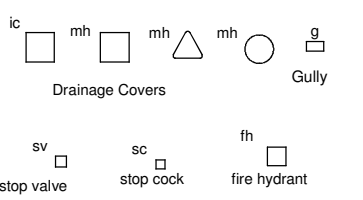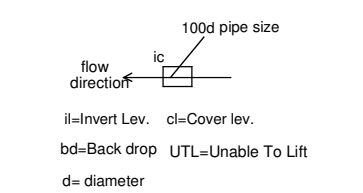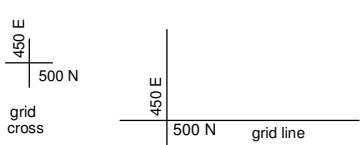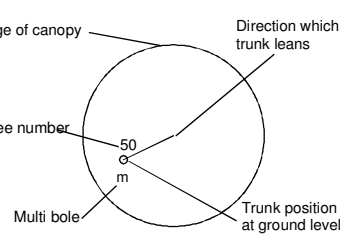

J BROTHERTON & PARTNERS
LAND & BUILDING SURVEYING

17 "PIEDPOND", 113 FROGMOORE LANE
WATERLOO, ONTARIO, CANADA N2L 2K5
Combined TEL & FAX (505) 250 9191/92
E-mail: mail@jbsurveyors.co.uk



Client Mr J Falkner

Drawing Title Topographic Land Survey

Location 24 Beacon Square, Emsworth

Revisions / Status / Notes

THIS SPECIES SHOULD BE CONSIDERED BY TREE SPECIALIST

BASED ON **CONVEYANCE** MB Assizes

BASED ON **Drawn By MB** Checked by

Drawn & Laid Out REVISIONS

JR - 8056 Beacon Square

SCALE 1:200 **Date** 2nd July 2008

Removal of this block also removes all warranties
This plan has been created for use as a sketch of 1:200
All other conditions and terms to be checked on job