


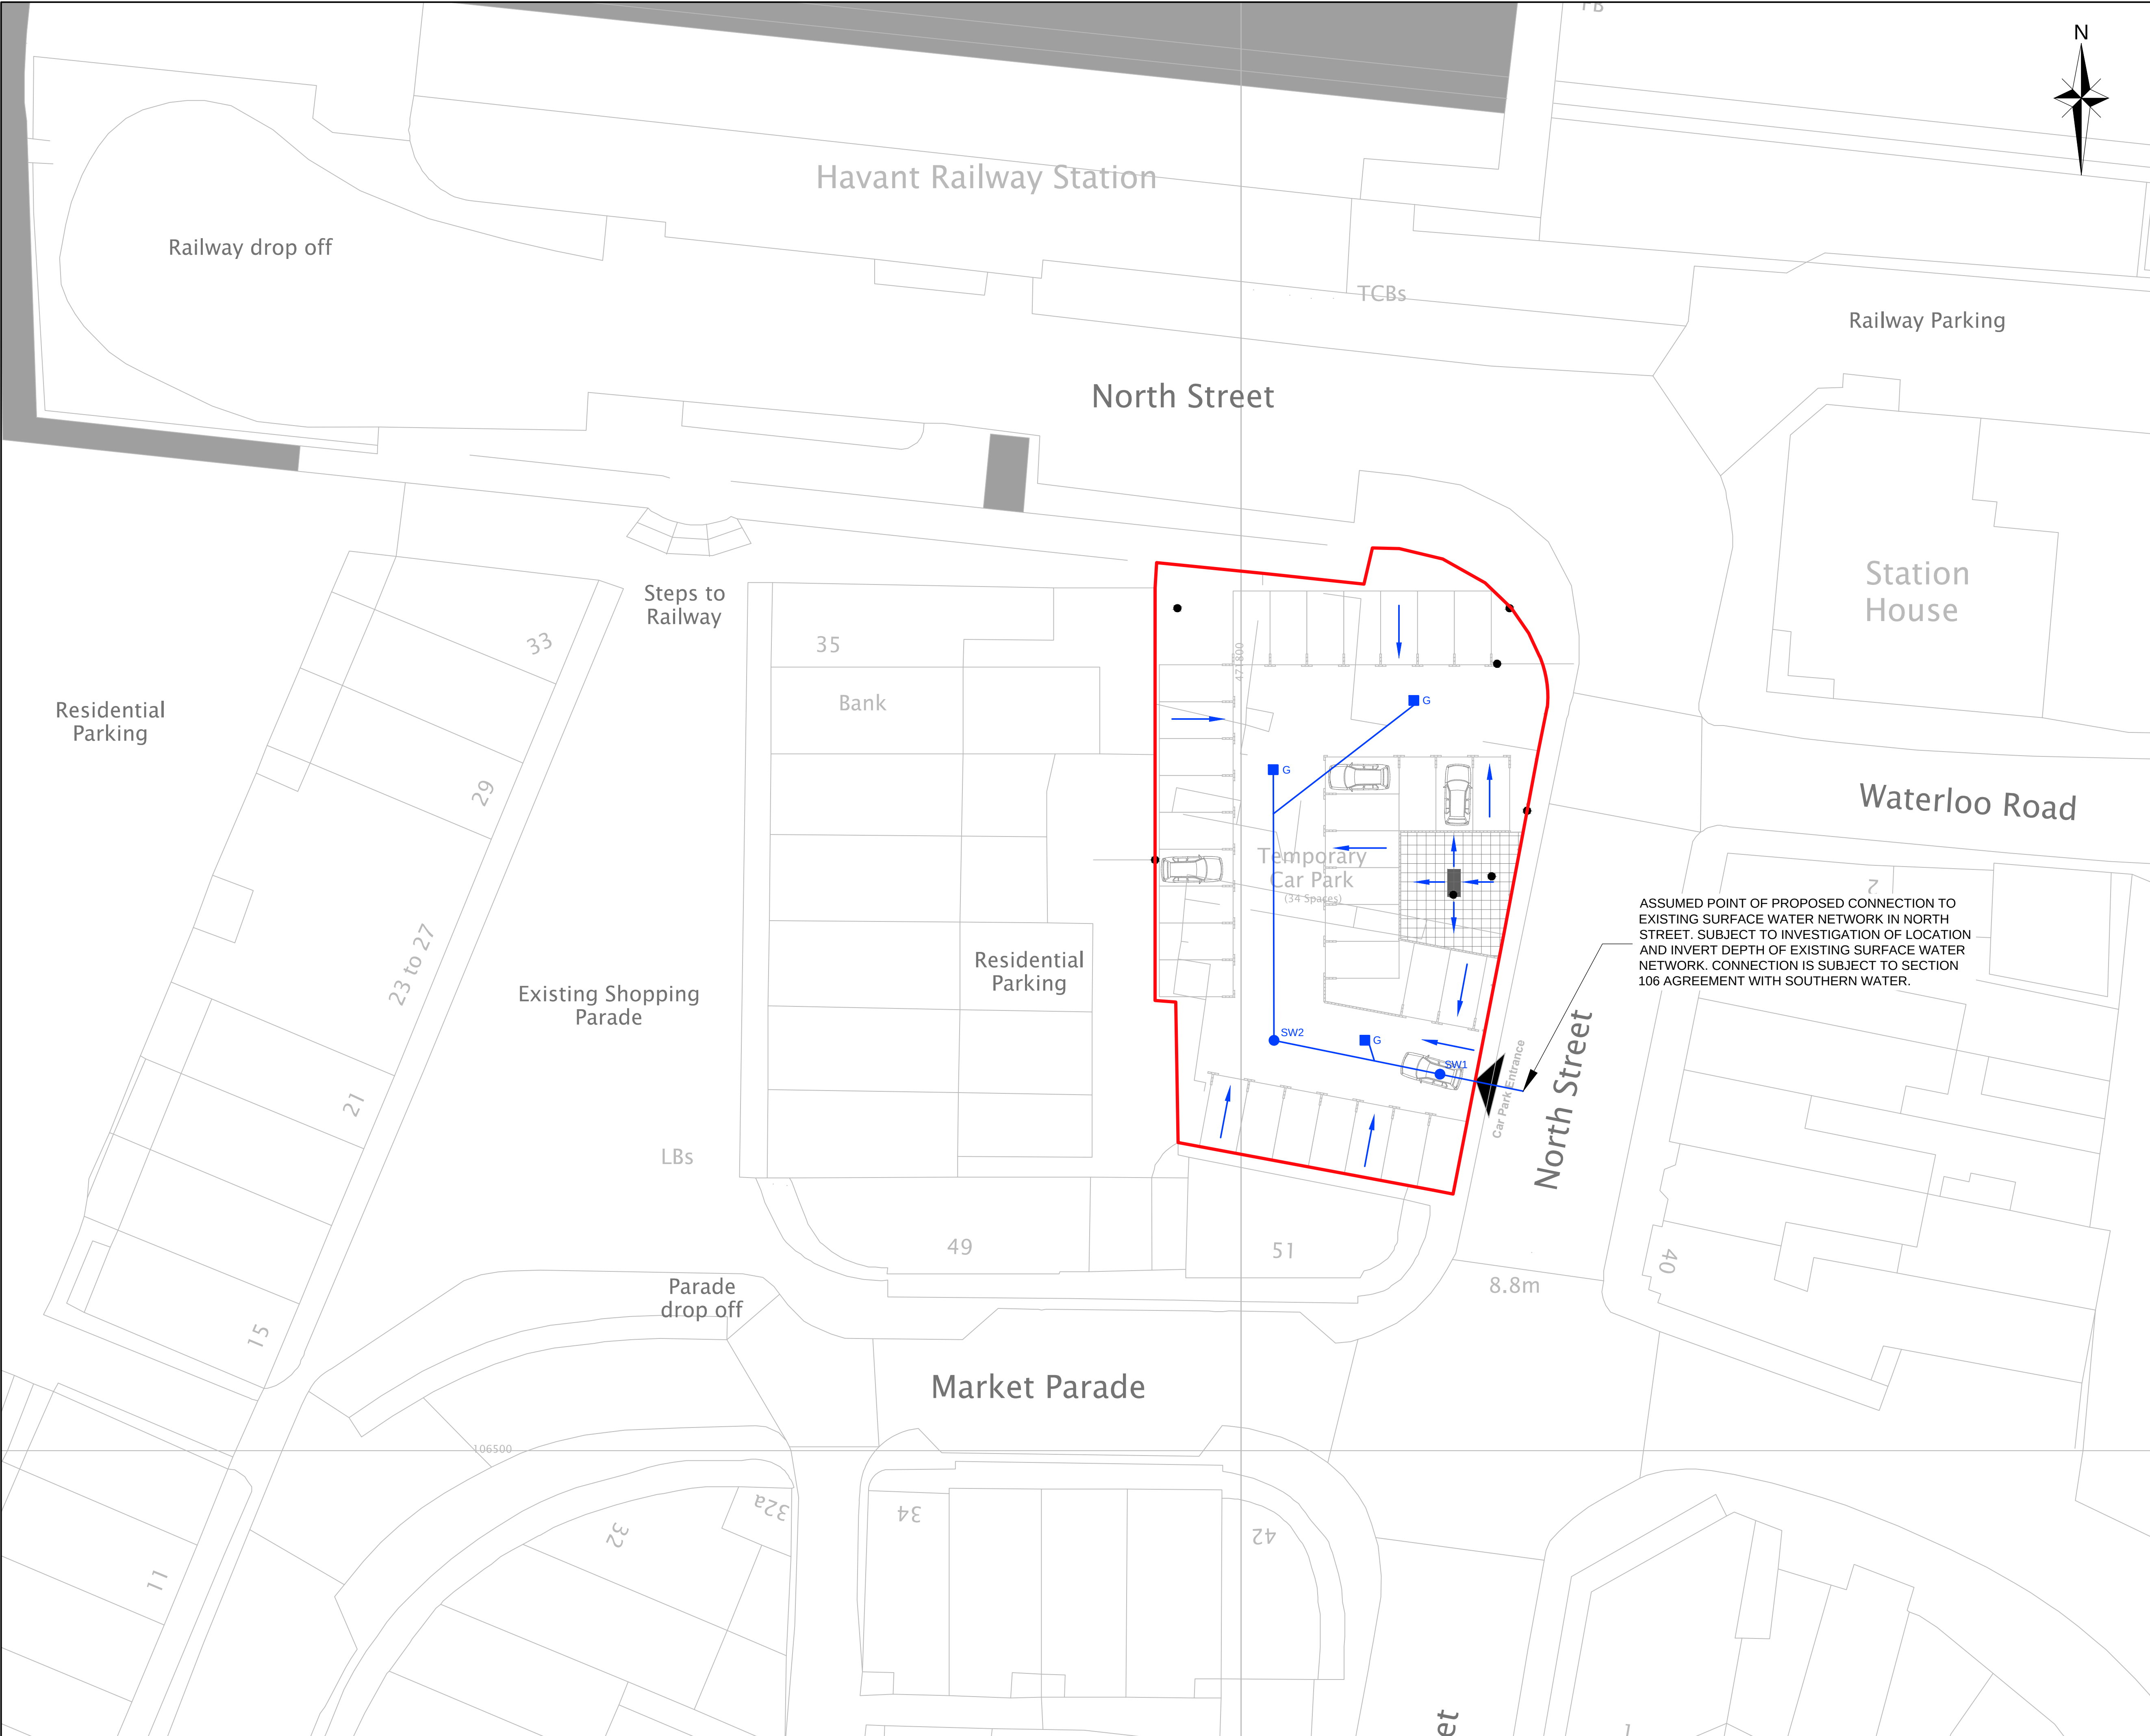

- NOTES
- DO NOT SCALE FROM THIS DRAWING.
 - PROPOSED RUN-OFF FROM SITE TO BE CONVEYED TO THE EXISTING SURFACE WATER NETWORK AND TO MATCH PRE DEVELOPMENT BROWN FIELD RUN -OFF RATES
 - FINISHED GROUND LEVELS OF GRANULAR CAR PARK TO BE LAID AT FALLS TO ENSURE RUN-OFF OF EXCESSIVE FLOWS INTO PROPOSED GULLIES LOCATED AT LOW POINTS.
 - FINAL PROPOSALS ARE SUBJECT TO DETAILED DRAINAGE INVESTIGATION TO CONFIRM LOCATION OF EXISTING OUTFALL TO SW NETWORK.
 - PROPOSED SURFACE WATER NETWORK SHOULD SEEK TO RE-USE EXISTING SURFACE WATER CONNECTION TO PUBLIC SEWER SUBJECT TO CONDITION SURVEY.
 - FINAL DRAINAGE STRATEGY IS SUBJECT TO DETAILED DESIGN DEVELOPMENT.

- KEY
- SITE BOUNDARY
 - PROPOSED SURFACE WATER INSPECTION CHAMBER
 - GULLY
 - PROPOSED DIRECTION OF GRADIENTS. SUBJECT TO DETAILED DESIGN PROPOSAL

Rev	Amendments	Drm	Chk	App	Date
 Tucany House White Hart Lane Basingstoke Hampshire RG21 4AF Telephone: 01256 331144 Fax: 01256 331154 E: enquiries@odysseymarkides.com W: www.odysseymarkides.com					
Job Title STAR PUBLIC HOUSE					
Drawing Title DRAINAGE STRATEGY					
Client HAMPSHIRE AND REGIONAL LIMITED					
Scale 1:200@A1	Date JAN 14	Designed TS			
Drawn AA	Checked TS	Approved BAC			
Job No 14-006	Drawing No 14-006/01	Rev			