



Reinforced Concrete Notes:

1. This drawing is to be read in conjunction with Architect's drawings.
 2. Dimensions must not be scaled from this drawing.
- Refer to drawing 4527:250 for full RC notes

Pumping equipment as specified and detailed by Pims Pumps Ltd.

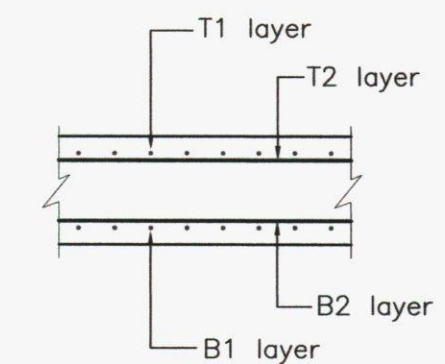


Reinforcement layering
(1:20)

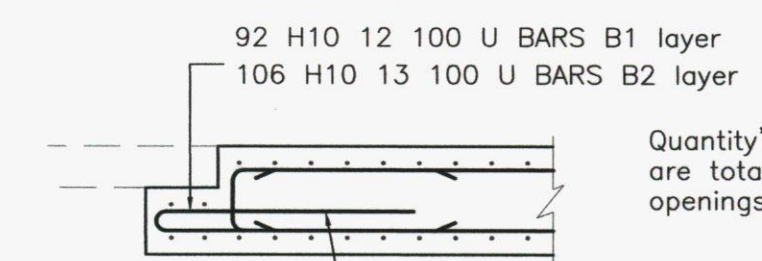

Quantity's indicated are total for all openings


Nib bars may have to be cut to fit in narrow widths

Typical edge detail at access holes
(1:20)

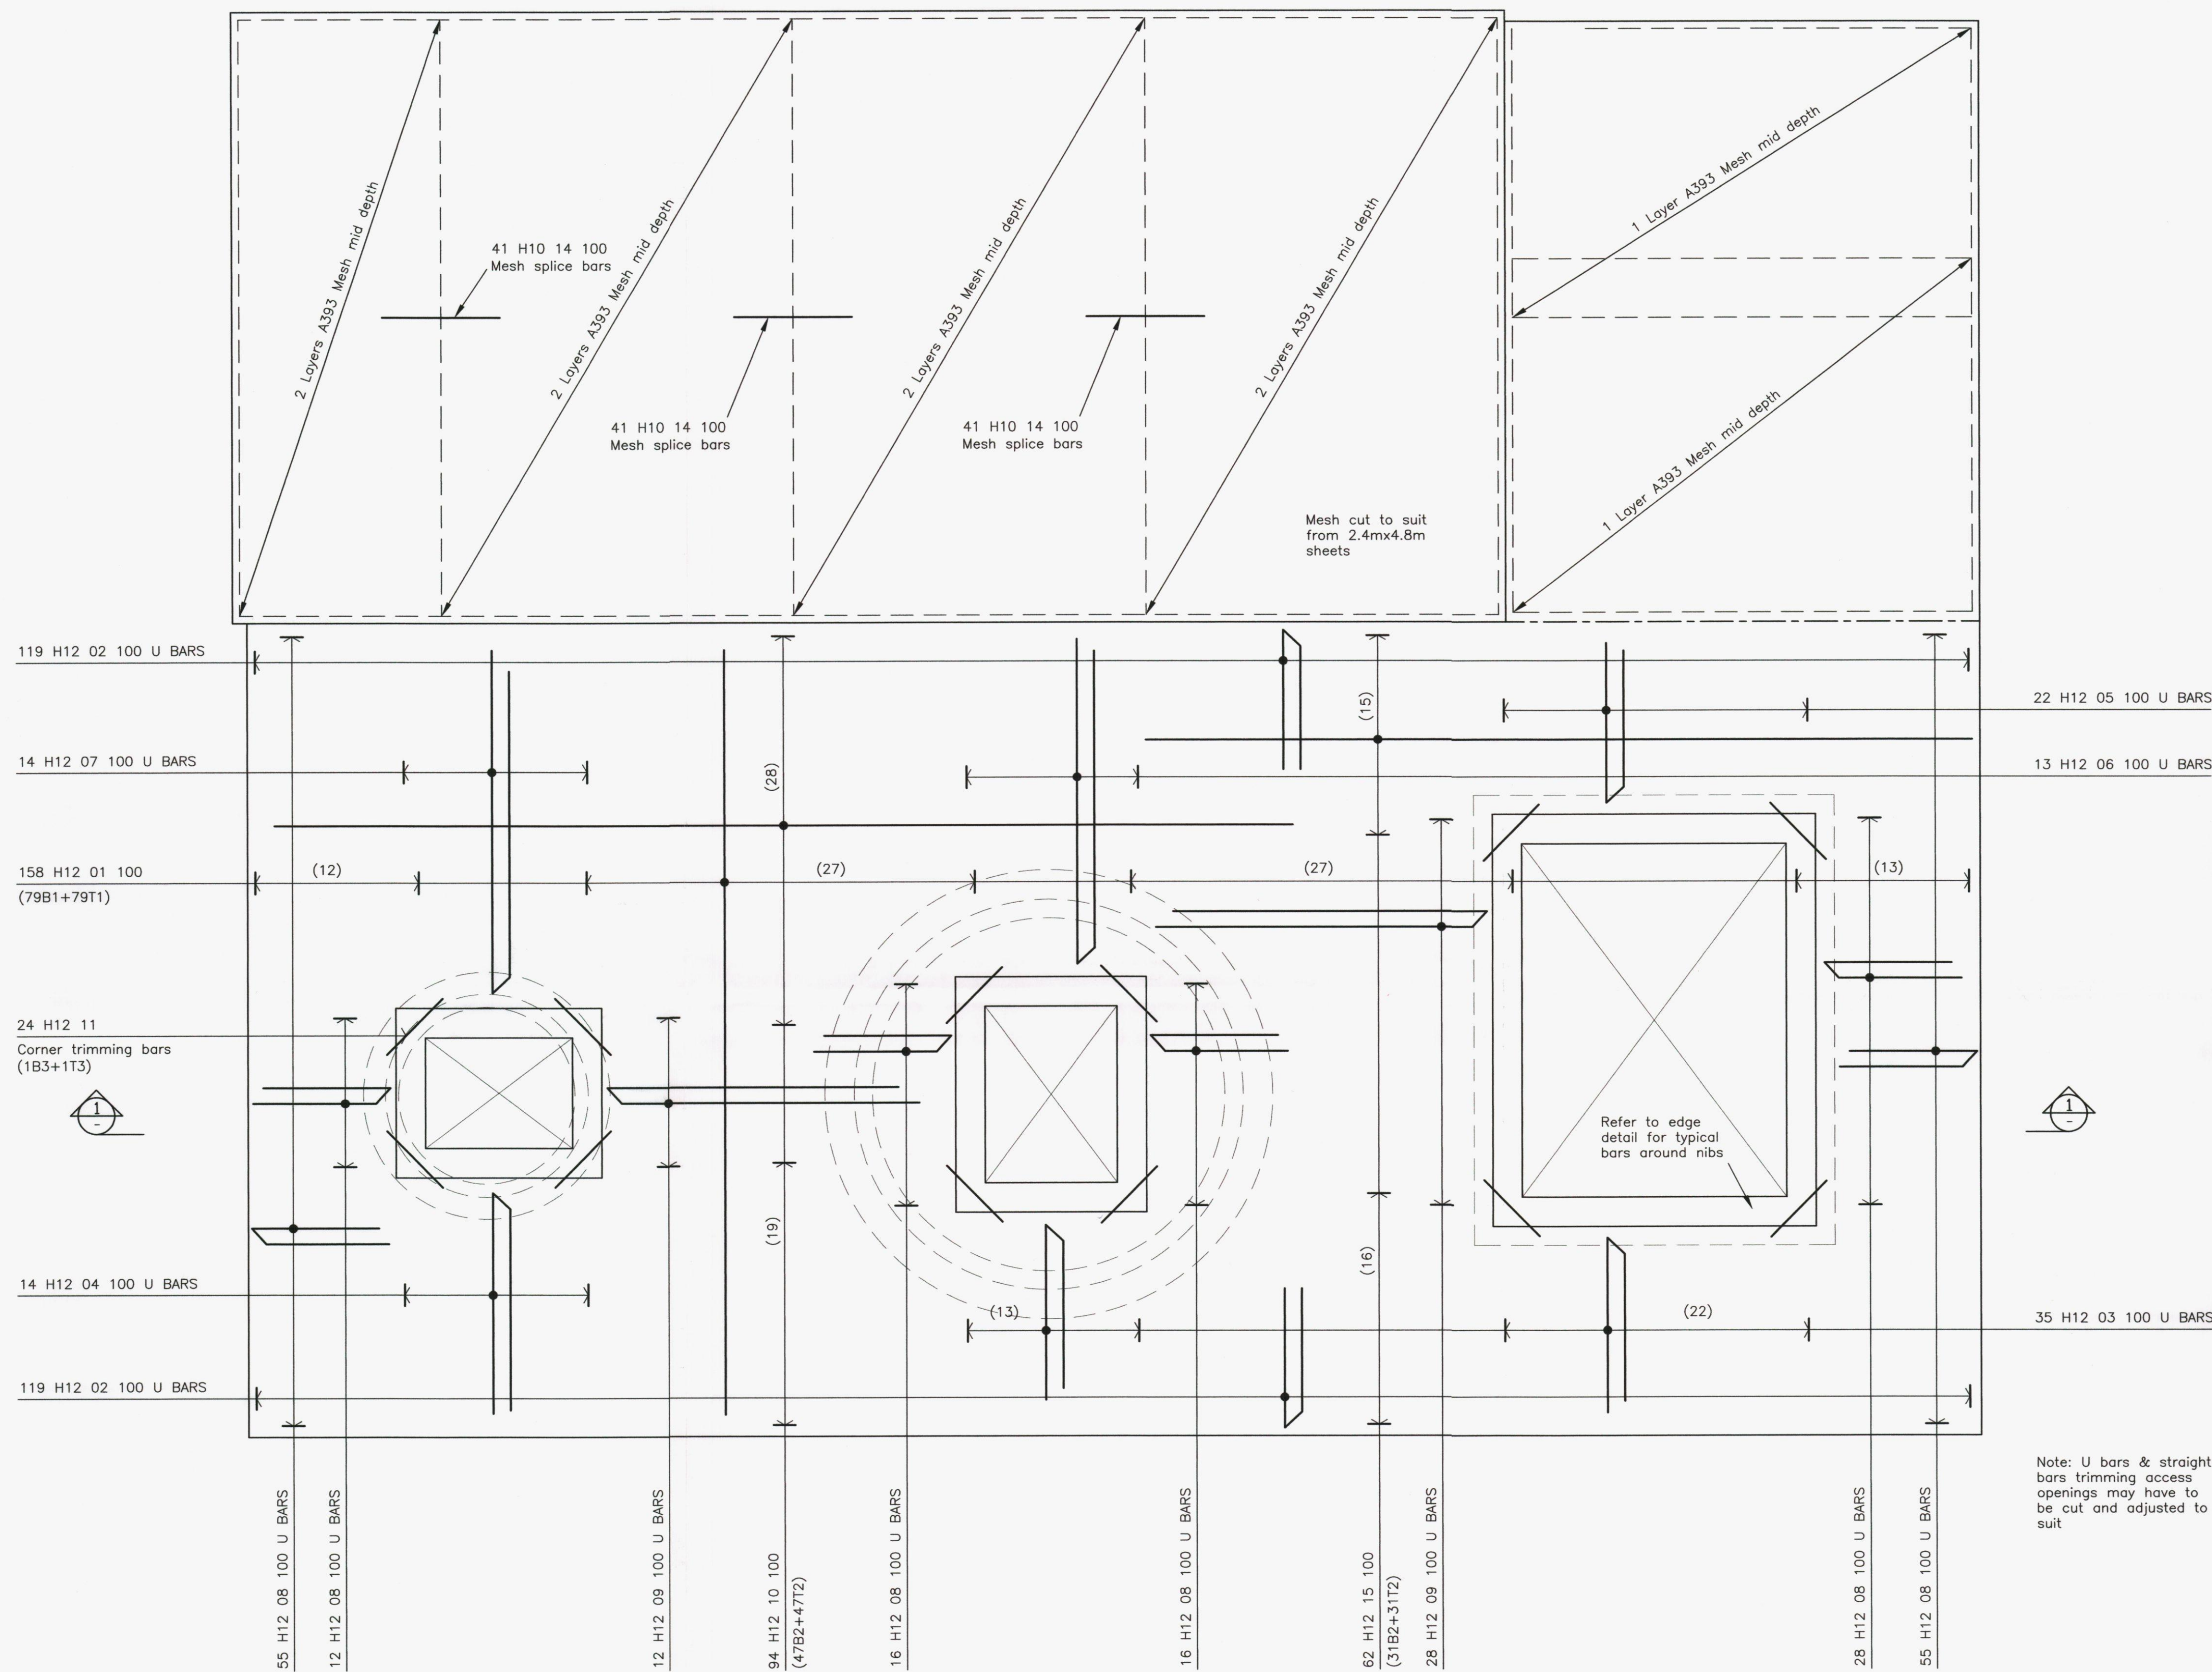

Note: U bars & straight bars trimming access openings may have to be cut and adjusted to suit

RC plan at compound level
(1:25)

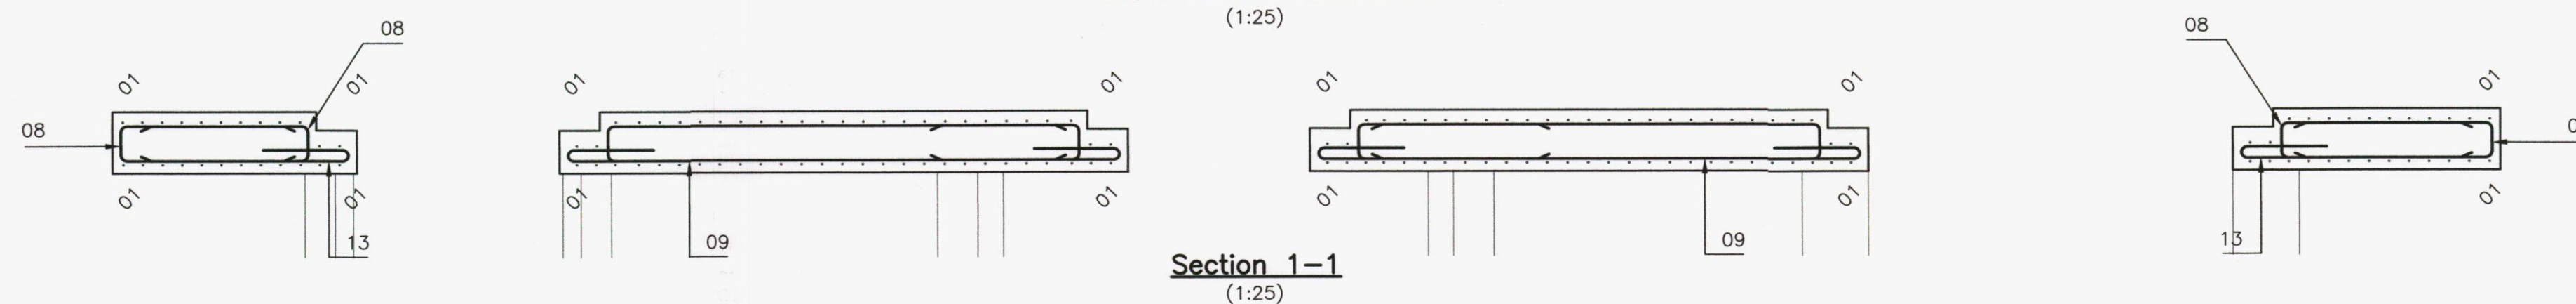

Section 1-1
(1:25)



PRELIMINARY FOR TENDER

REV. No.	DATE	DESCRIPTION	INITIALS
Client			
Project			
Title			
Scale			
Checked			
Drawn			
Rev			

BARRATT SOUTHAMPTON
58-62 Oak Street, Abingdon
Oxon, OX14 5BZ
Tel: 01235 555173
Fax: 01235 523226

MJA CONSULTING
CIVIL AND STRUCTURAL ENGINEERS
58-62 Oak Street, Abingdon
Oxon, OX14 5BZ
Tel: 01235 555173
Fax: 01235 523226

MA

Manor Farm
Coseys, Denvilles

Pumping Station
G.A and R.C Details
Sheet 3 of 3

Scale 1:25
Date Sept 2013
Drawing No. 4527:252
Rev