


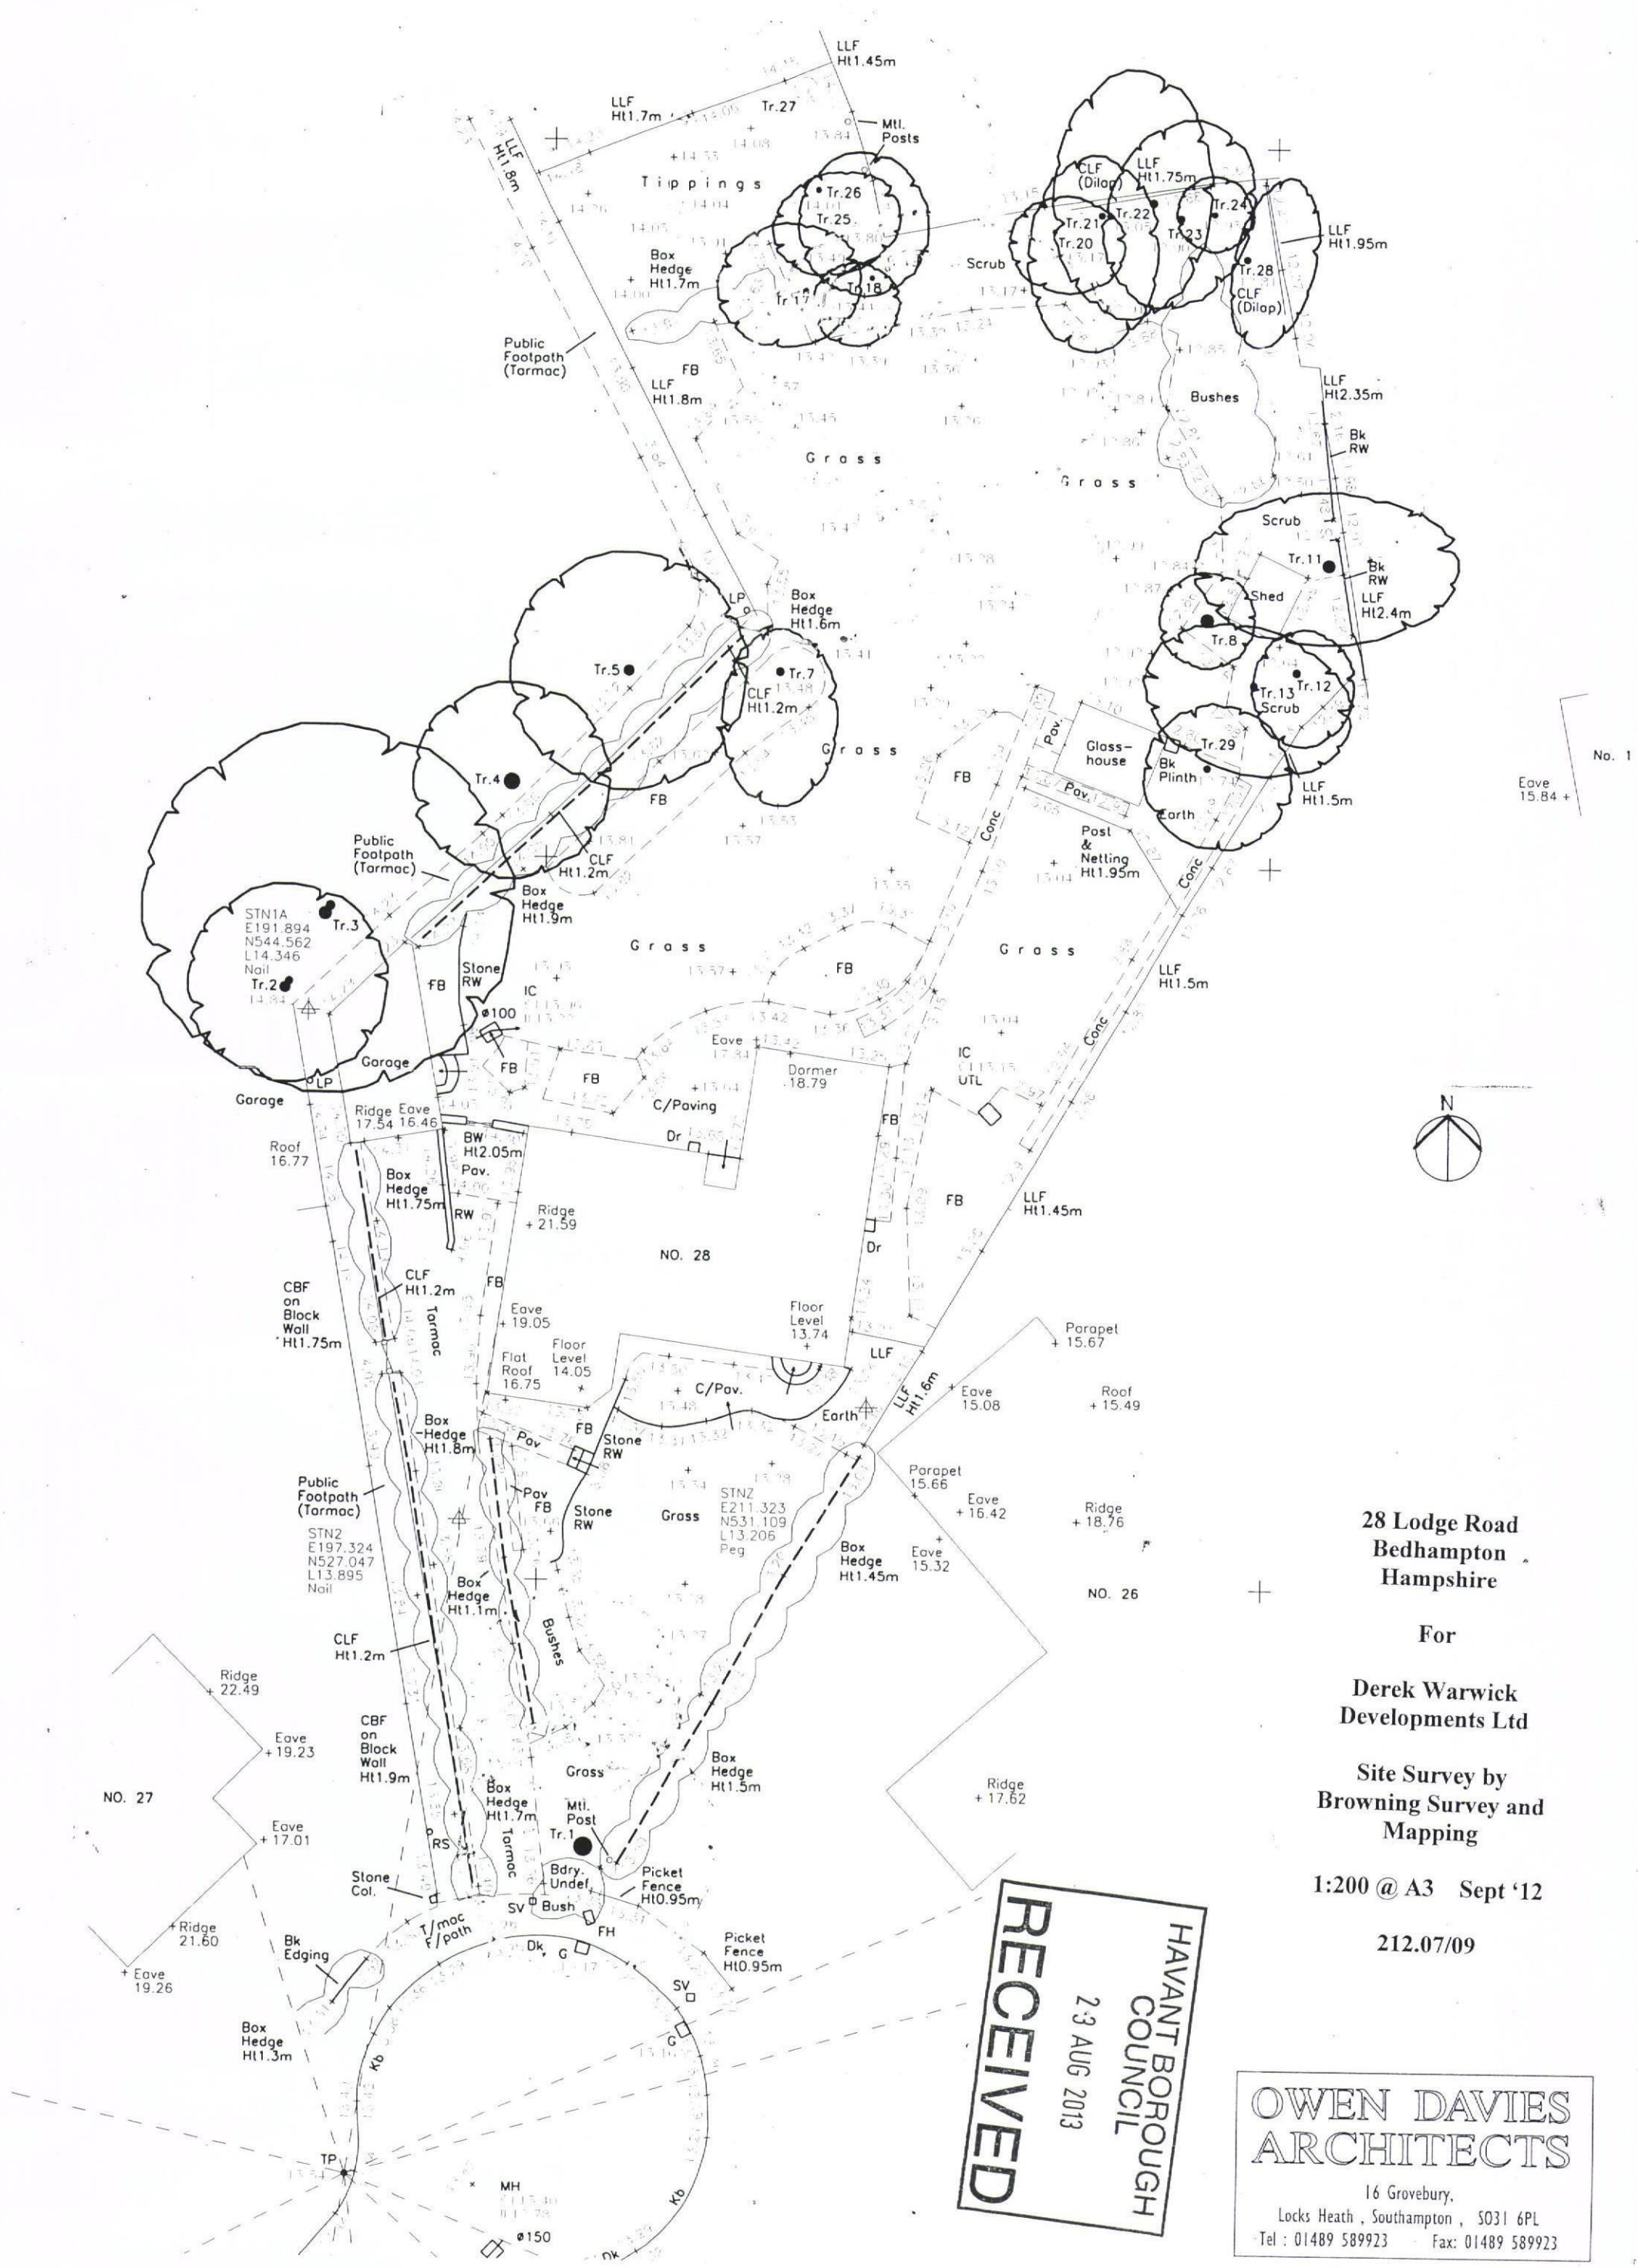

28 Lodge Road
Bedhampton
Hampshire

For

Derek Warwick
Developments Ltd

Site Survey by
Browning Survey and
Mapping

1:200 @ A3 Sept '12

212.07/09

RECEIVED
 23 AUG 2013
 HAVANT BOROUGH
 COUNCIL

**OWEN DAVIES
ARCHITECTS**
 16 Grovebury,
 Locks Heath, Southampton, SO31 6PL
 Tel: 01489 589923 Fax: 01489 589923