

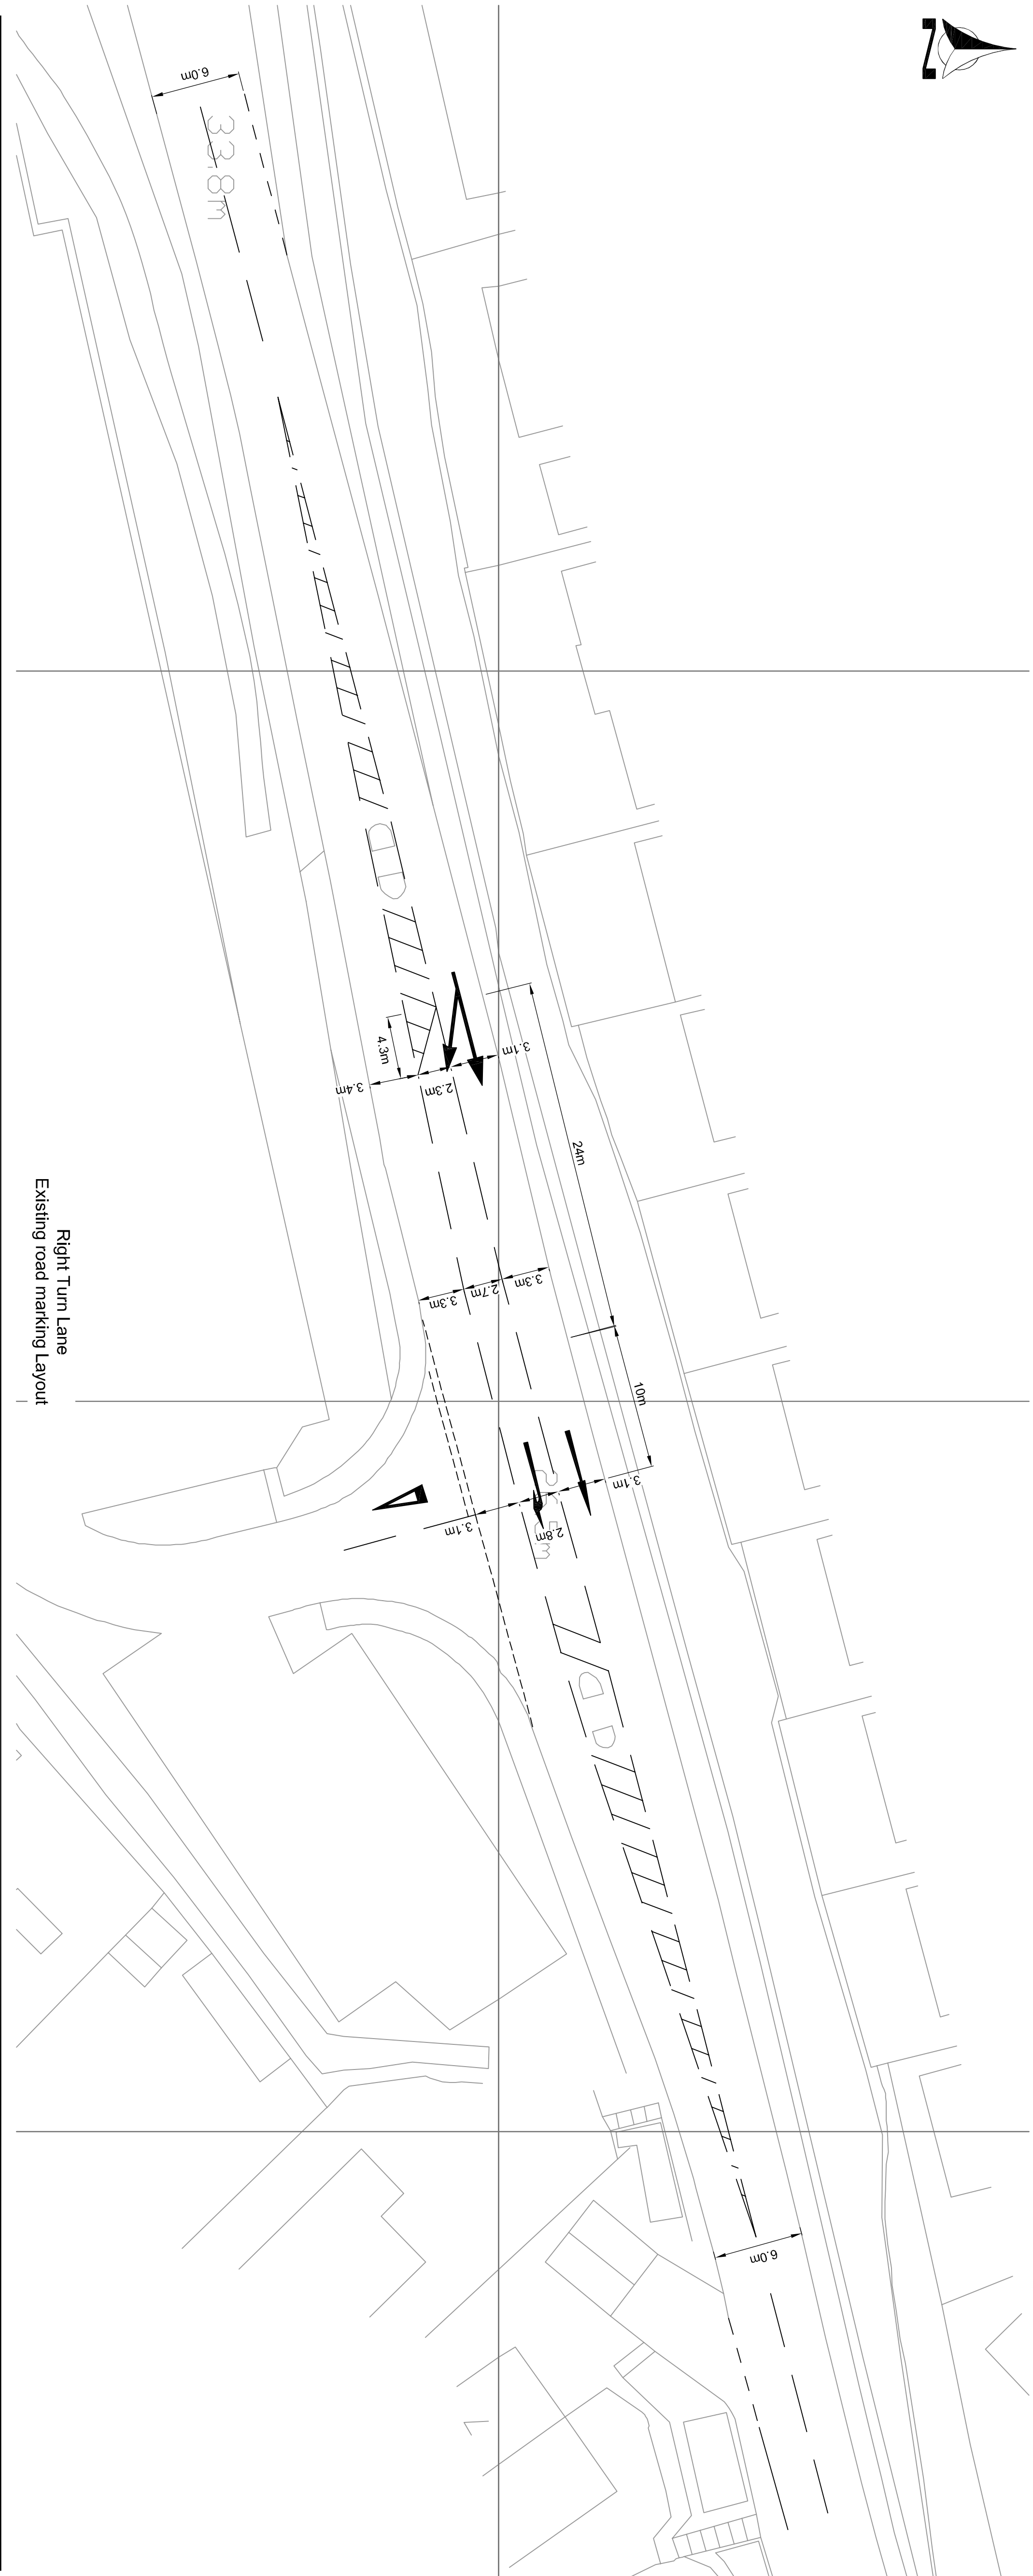


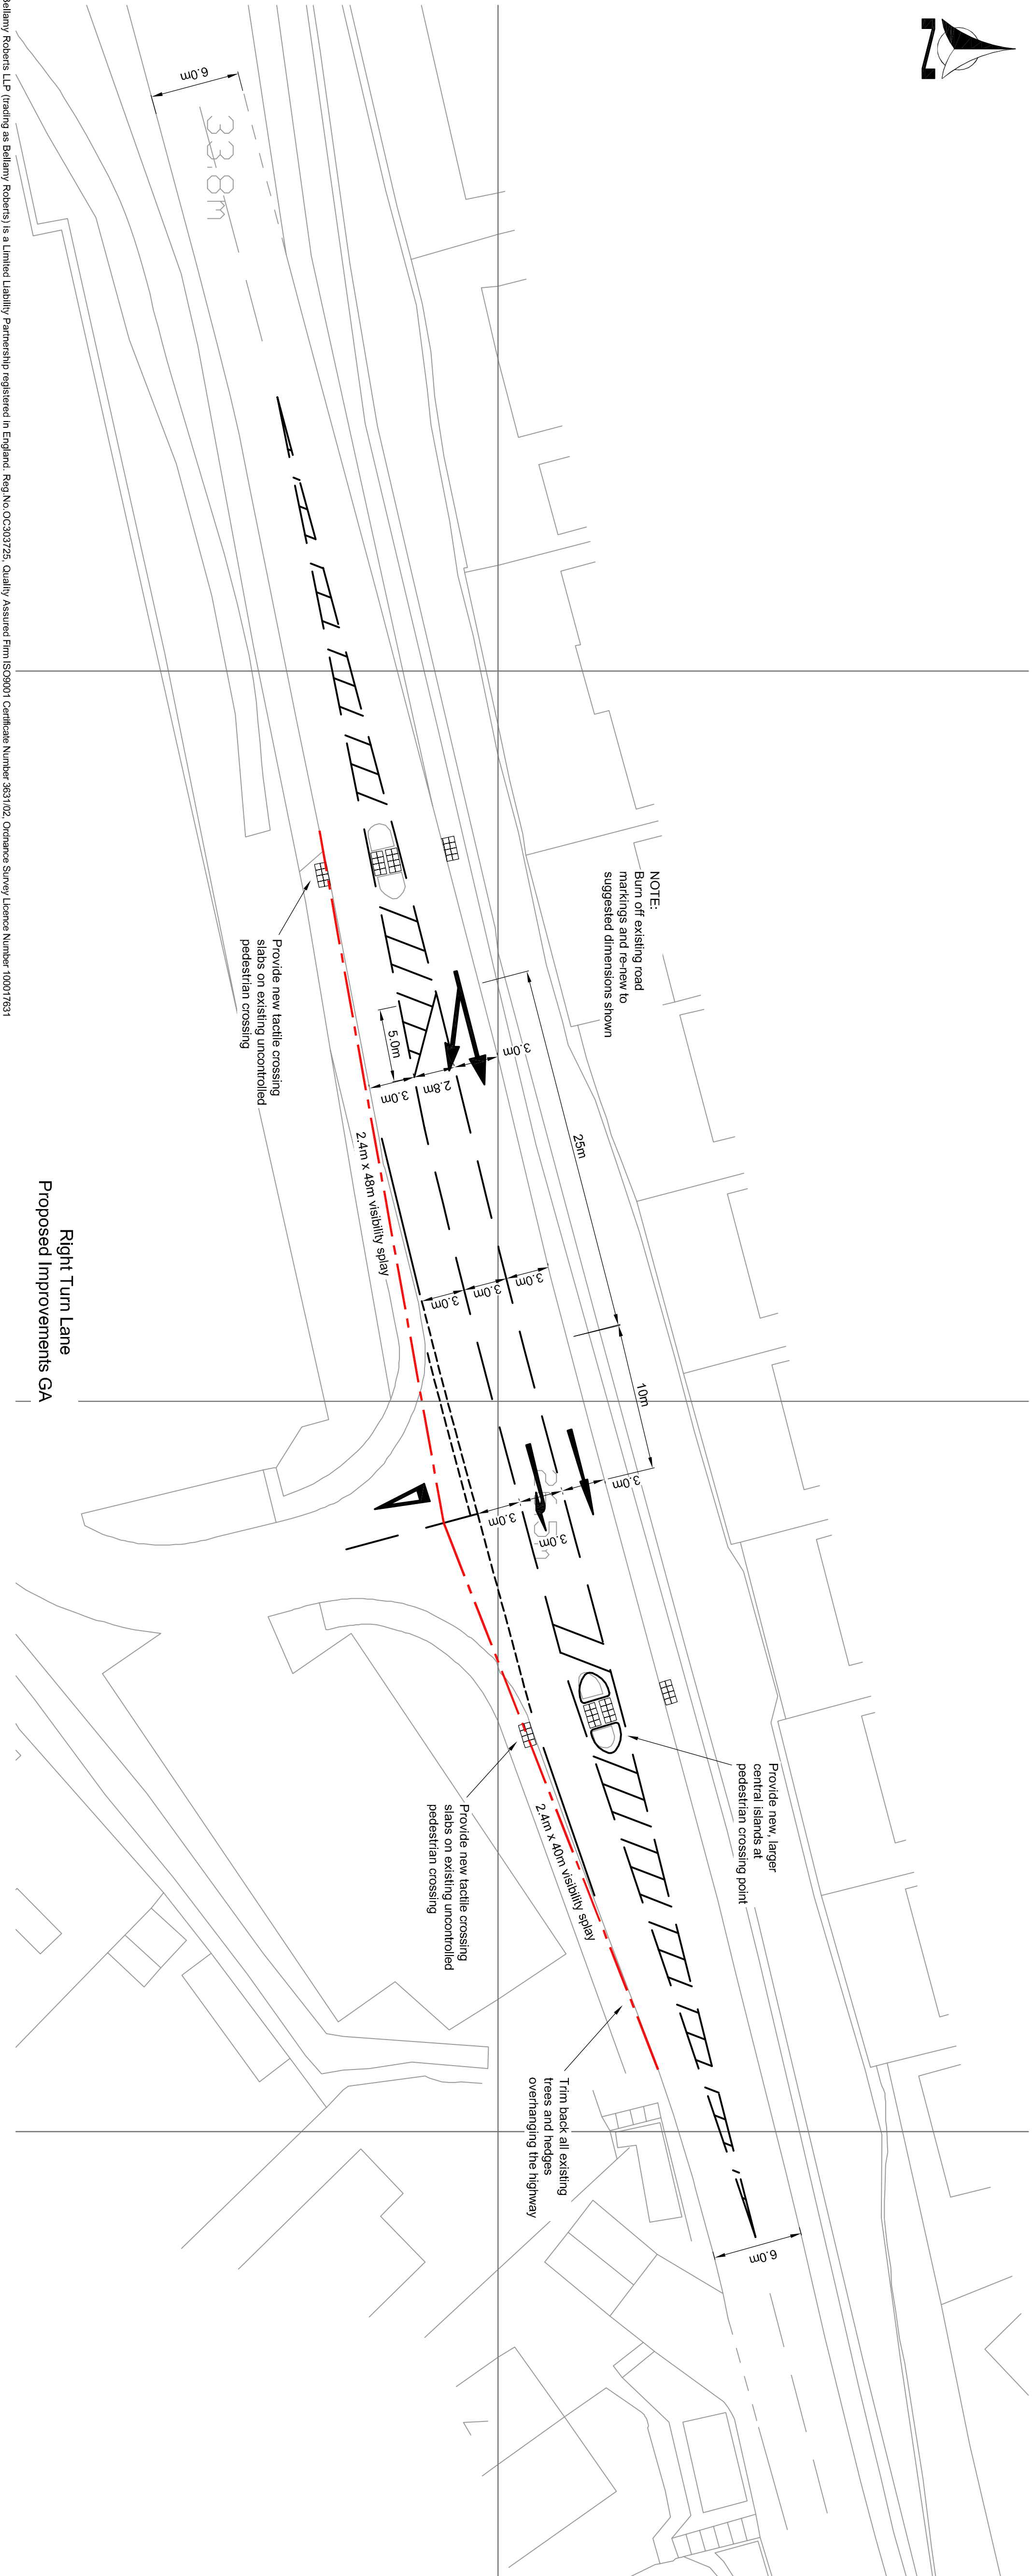

Right Turn Lane
Existing road marking Layout

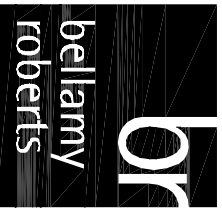

Right Turn Lane Proposed Improvements GA

		Clover House Western Lane Odham Hampshire, RG29 7TU Tel: 01256 703355 Fax: 01256 704934 Email: info@bellamyroberts.co.uk	
CLIENT Linden Homes		PRODUCT Homebase, Bedhampton	
TITLE Right Turn Lane General Information		DRAWING NO. JCB	
DATE 11/12/12		DRAWING NO. JCB	
SCALE 1:250 @ A1		QLK BY ITR	
4186 / 001		REV No.	