


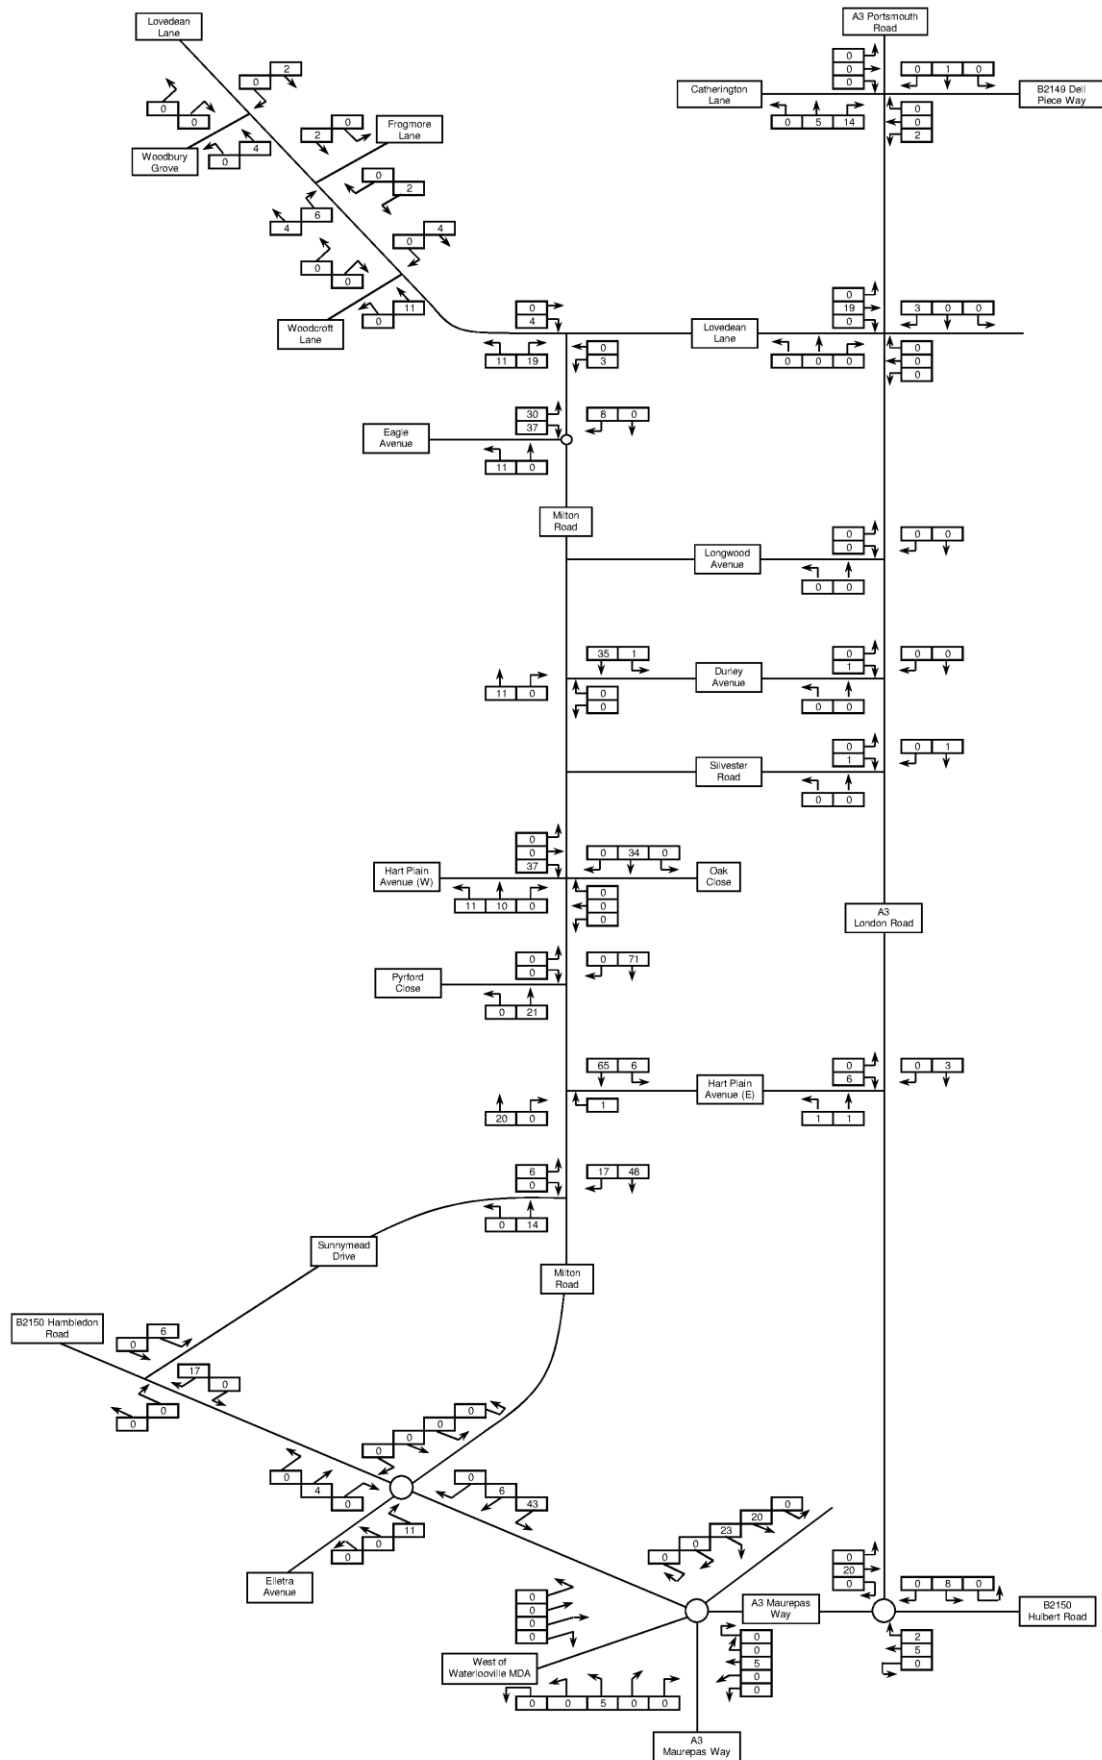

Offices throughout
the UK and Europe
www.peterbrett.com

Client

grainger

**WOODCROFT FARM,
WATERLOOVILLE**

**DEVELOPMENT GENERATED
TRAFFIC FLOWS (294 UNITS)
AM PEAK HOUR**

Date 25/04/2012

Scale NTS

Drawn by JMH

Checked by AC

Revision -

FIGURE 6.2