



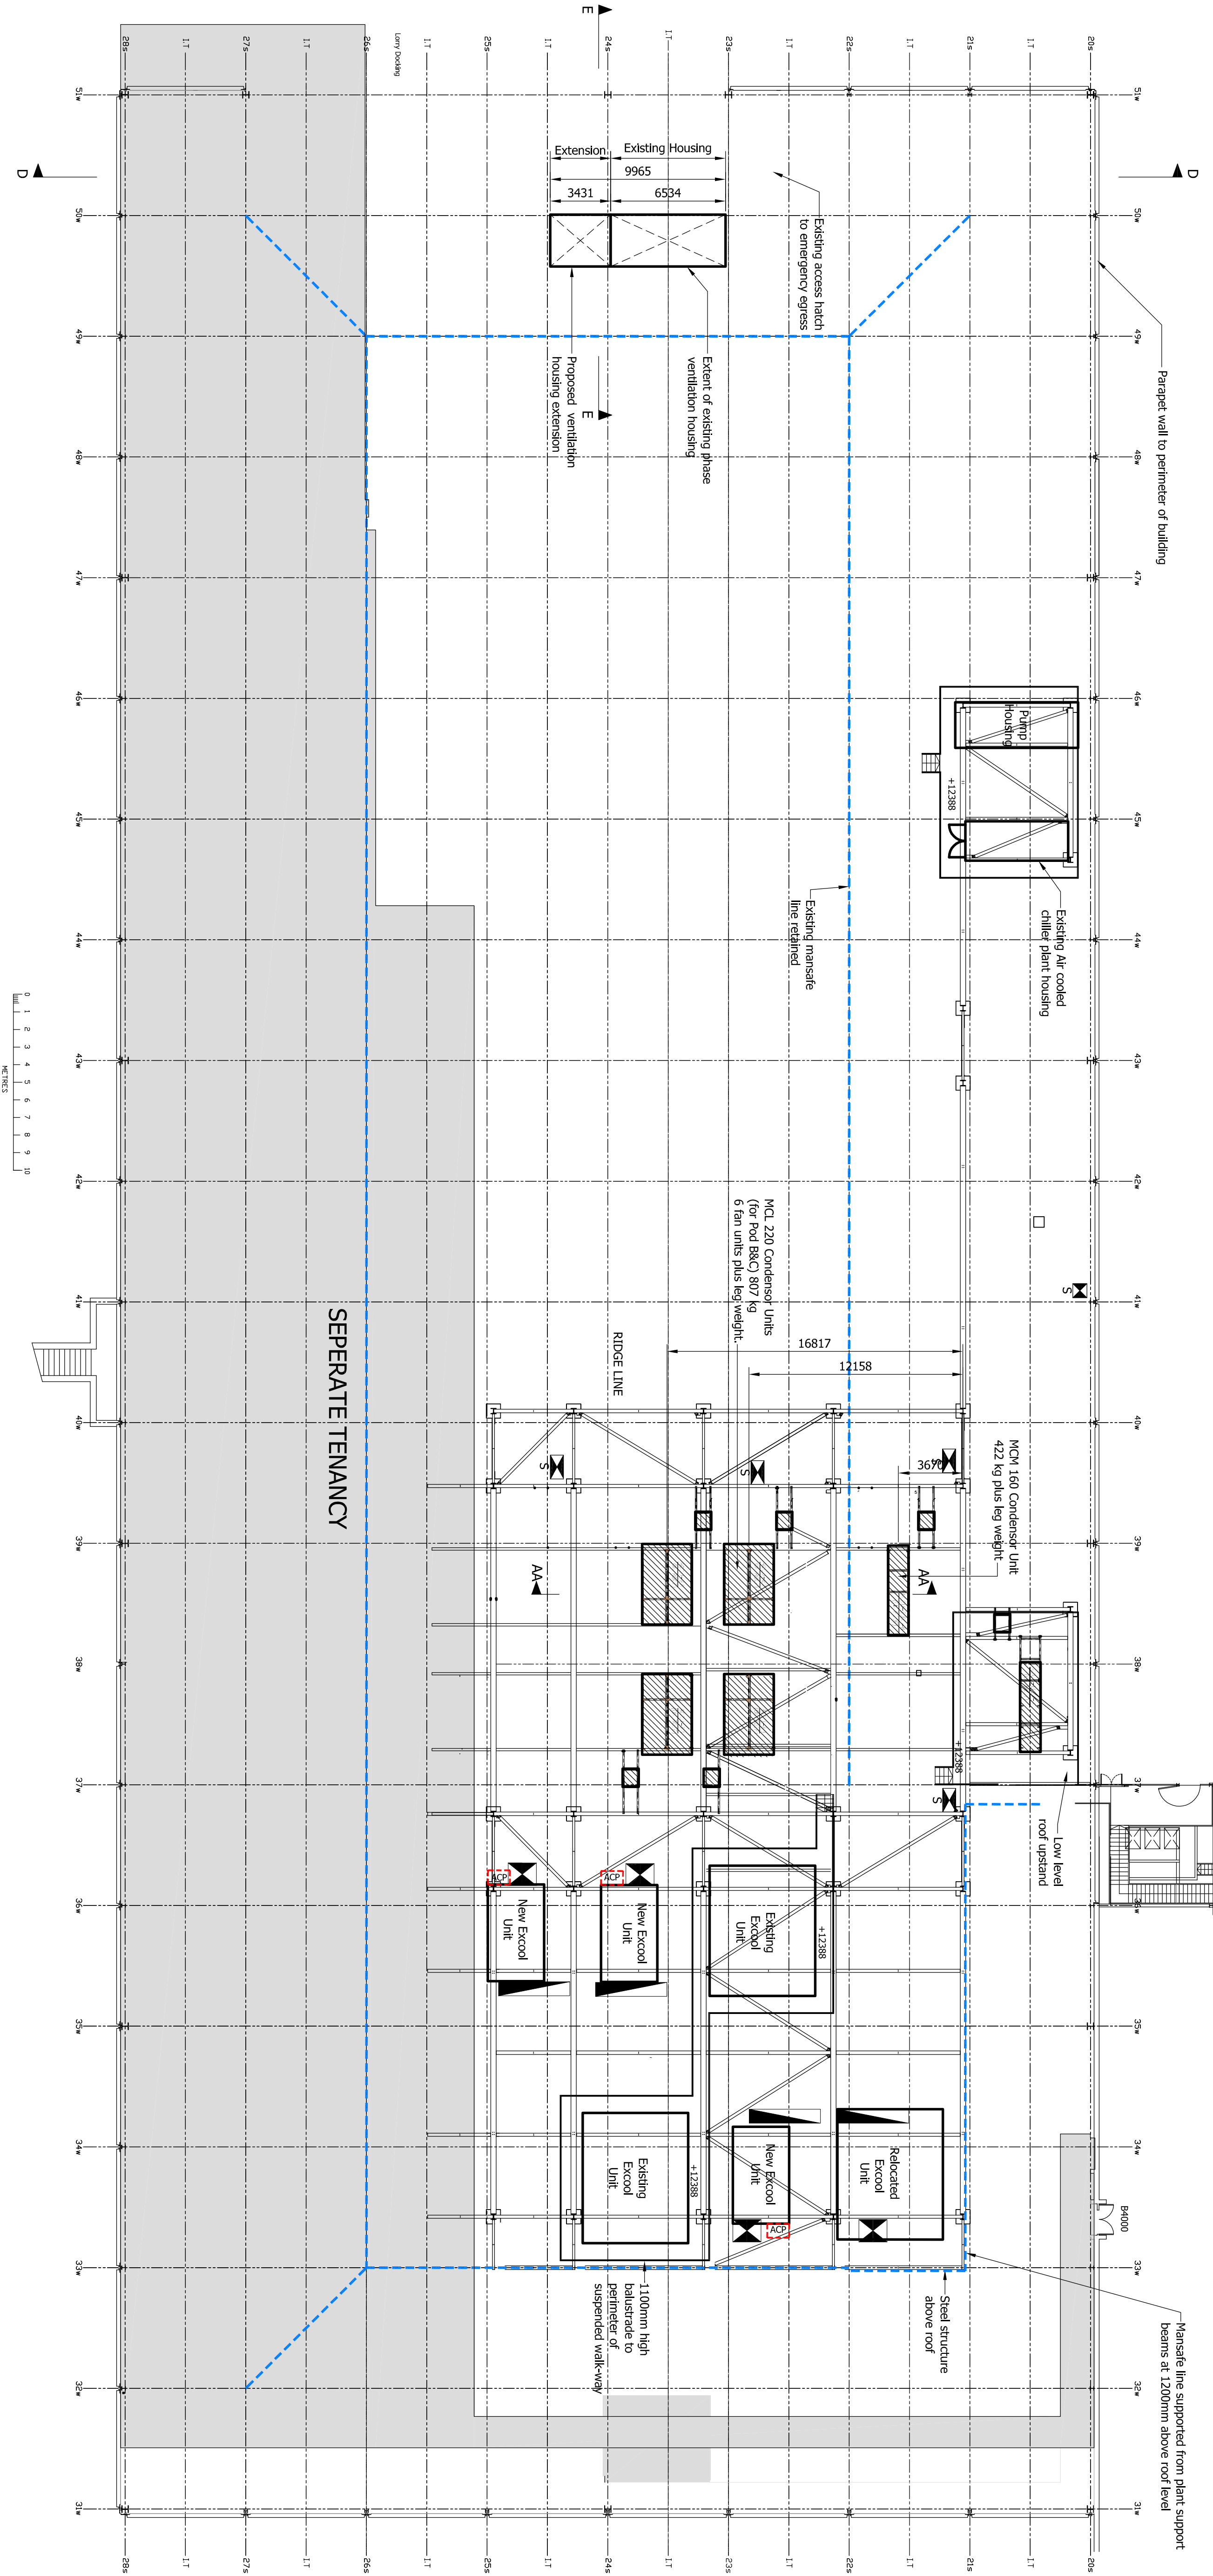

Key:

- Existing mansafe system retained
- Apertures through roof for air transfer

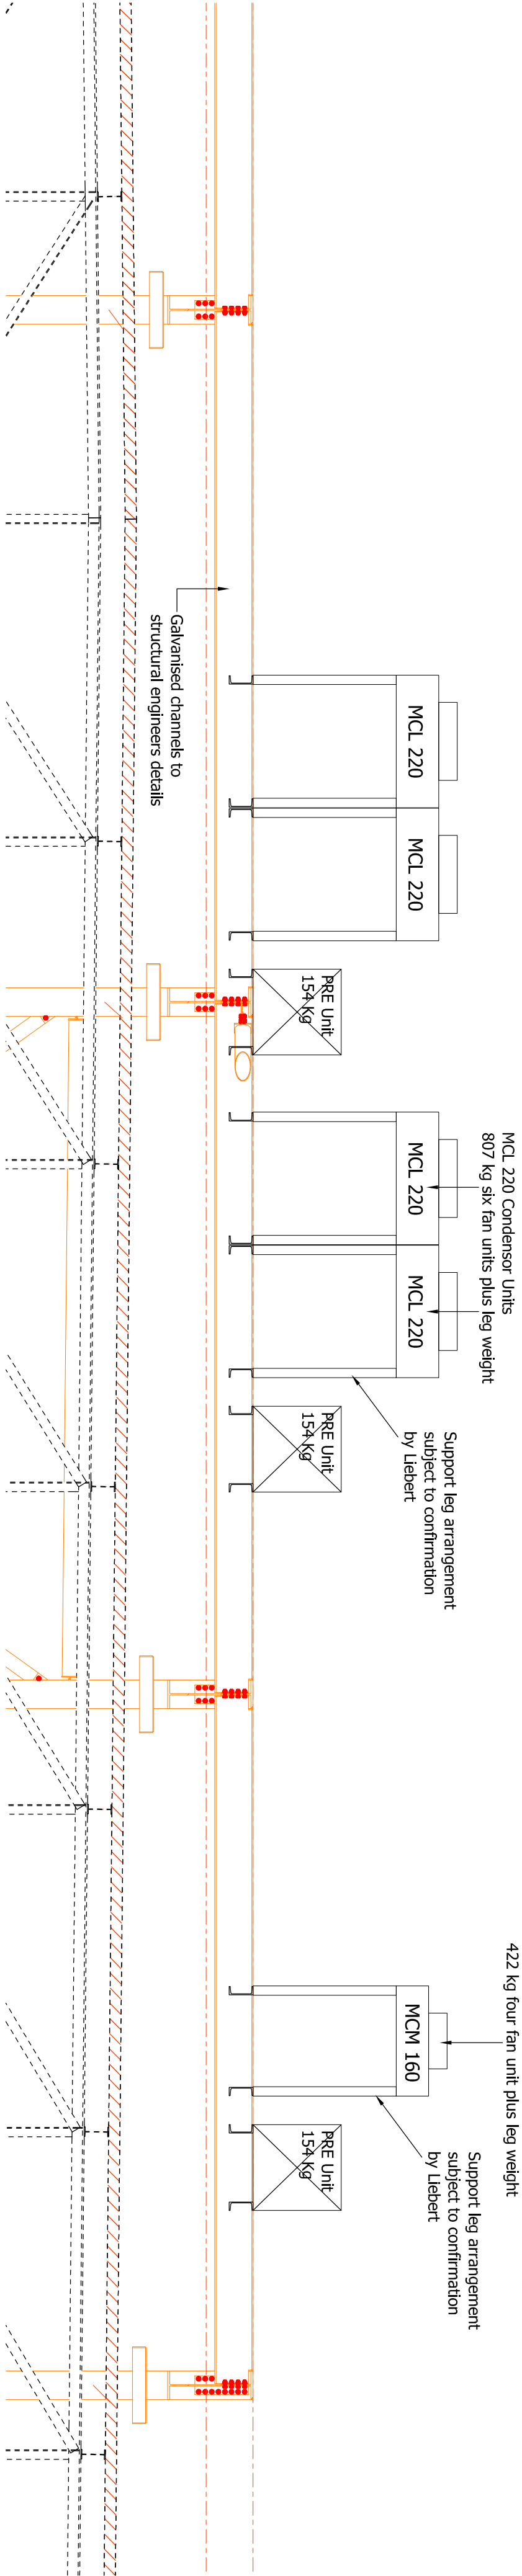

Section AA - AA
1:50

REV.	DATE	DESCRIPTION
J	26.04.13	Planning application drawing
H	10.04.13	Position of MCLU units adjusted in line with steel drawing G7 - C1
G	12.04.13	Removal of Excool unit, revised to R10 control panel
F	11.04.13	Excool units decreased in height, repositioned and kg2 (access control panels) removed, replaced with kg2 (access control panels) or kg2 (new valves)
E	08.03.13	Proposed roof apertures altered
D	26.02.13	Repositioning & loadings added re condenser units
C	07.02.13	Annotation & loadings added re condenser units
B	05.02.13	Grid & Section A-A-A added
A	04.02.13	New steelwork to support new cooling units added
BY		

HEAD, ROBERTS & ASSOCIATES

1 Station Terrace
Shawford, Herts.
SG21 2BN
Tel: 01862 711111
Fax: 01862 711110
Email: mail@headroberts.co.uk

Client	Evolve Infrastructure Solutions
Job Title	Peer 1 Data Centre, Langstone Technology Park
Drawing Title	Roof Layout Plan - Phase 2 (Planning)
Drawing No.	4039/115
Scale	1:200 @ A1
Date	01.02.13
Drawn By	DS
Checked By	J