


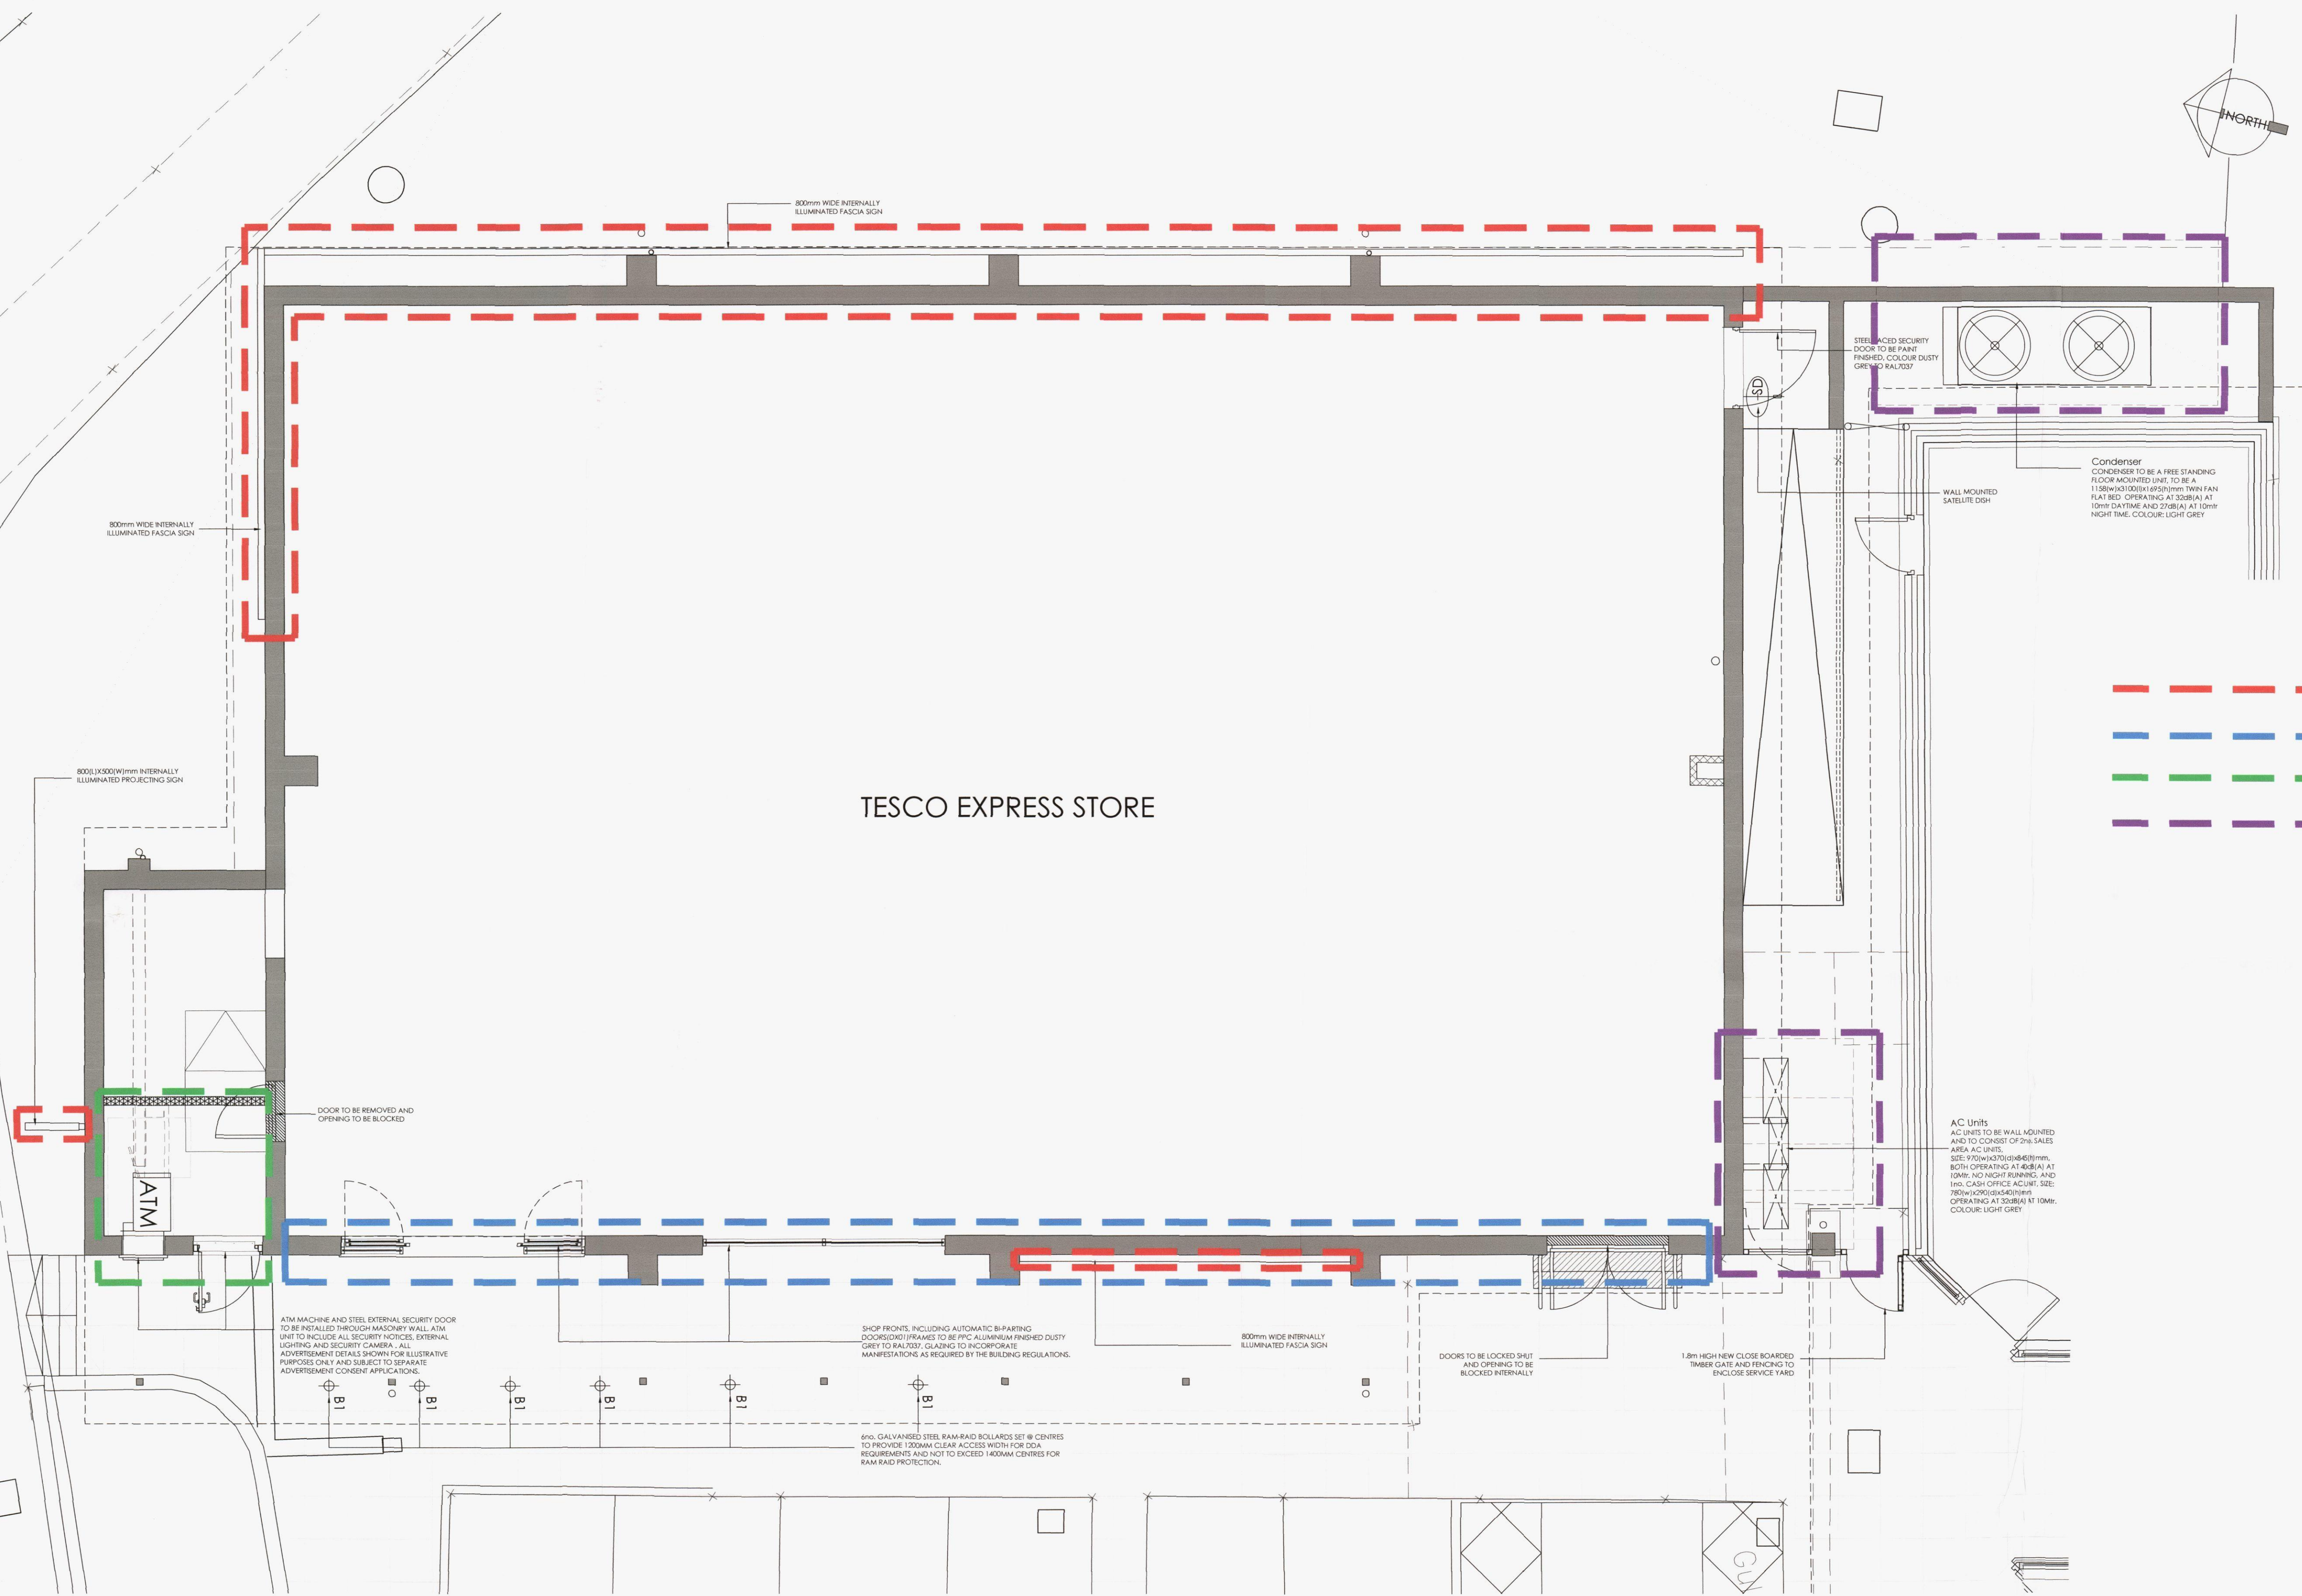

- Proposed Signage Application
- Proposed Shopfront Application
- Proposed ATM Application
- Proposed Plant (Mechanical) Application

RECEIVED
- 5 JUN 2013
HBC Development Control

1:50 SCALE PROPOSED BUILDING PLAN
0 1 2 3 4.5 6m
1:50 Scale A1 Sheet

Revision: 0 1 2 3 4 5 By App. 9
0 10 20 30 40 bar in meters 1:200 @ A3
0 10 20 30 40 bar in meters 1:100 @ A3
0 10 20 30 40 bar in meters 1:50 @ A1
title sheet scale bar in mm 1:2 @ A3
title sheet scale bar in mm 1:1 @ A1

Office 7, Gateway 1000
Arlington Business Park
Windle Way
Stevenage
Hertfordshire
SG1 2FP
t: 01438 749400
f: 01438 749591

55 Newton Street
Manchester
M1 3ET
t: 01612286020
f: 01613360536
e: arca@archer.co.uk
www.archerarchitects.co.uk

archer
architects
TESCO *express*

Project:
**LAVENDER ROAD
WATEROOVILLE**

Drawing Title:
**FOR PLANNING PURPOSES
PROPOSED BUILDING PLAN
GROUND FLOOR**

Scale: 1:50@A1	Date: 19.04.13	Drawn: DO	Checked: AA
Project No: 4847	Drawing No: (P)103	Revision:	