




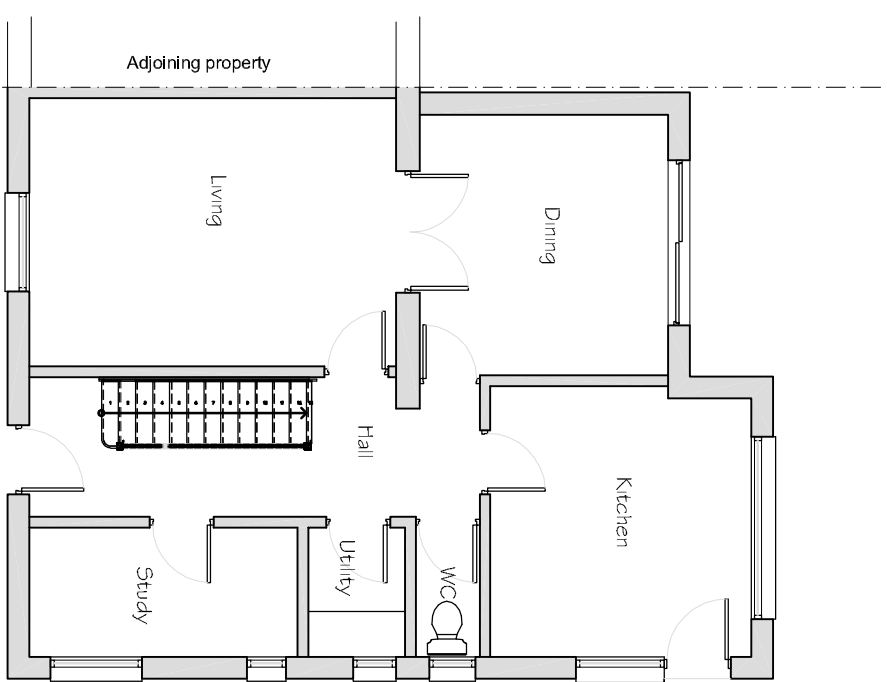


Existing Ground Floor Plan
Scale - 1:100

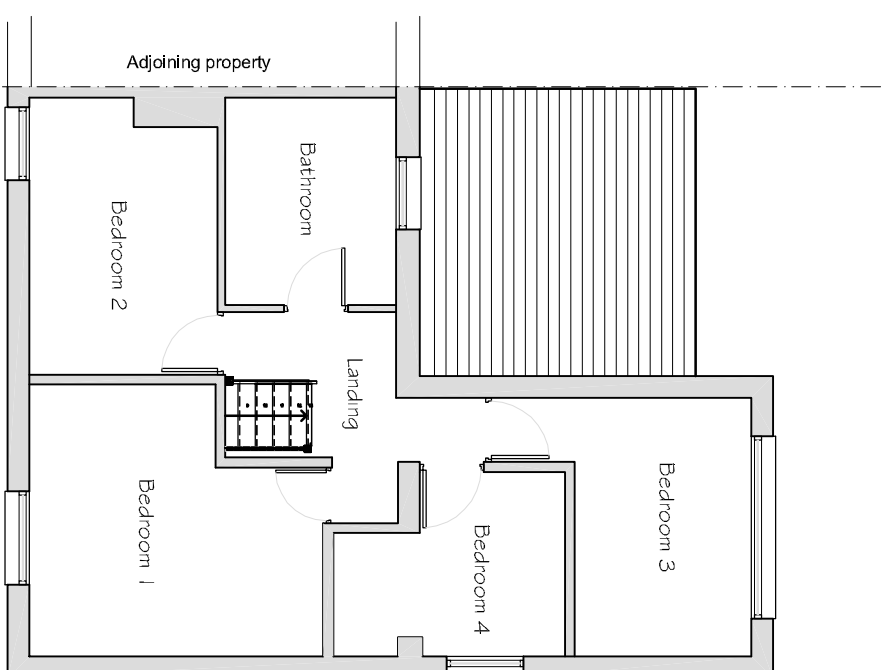


Existing First Floor Plan
Scale - 1:100

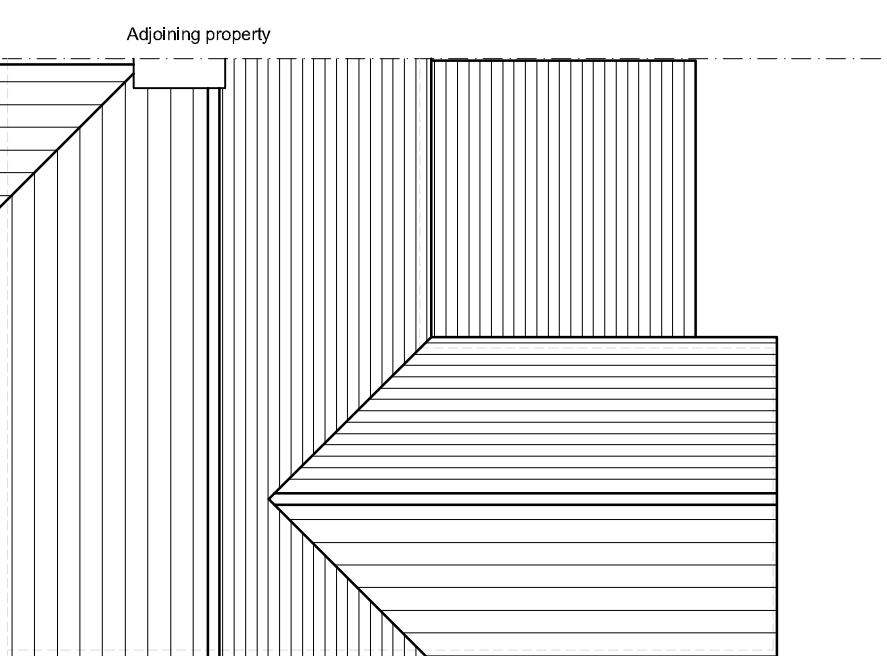


Existing Roof Plan
Scale - 1:100

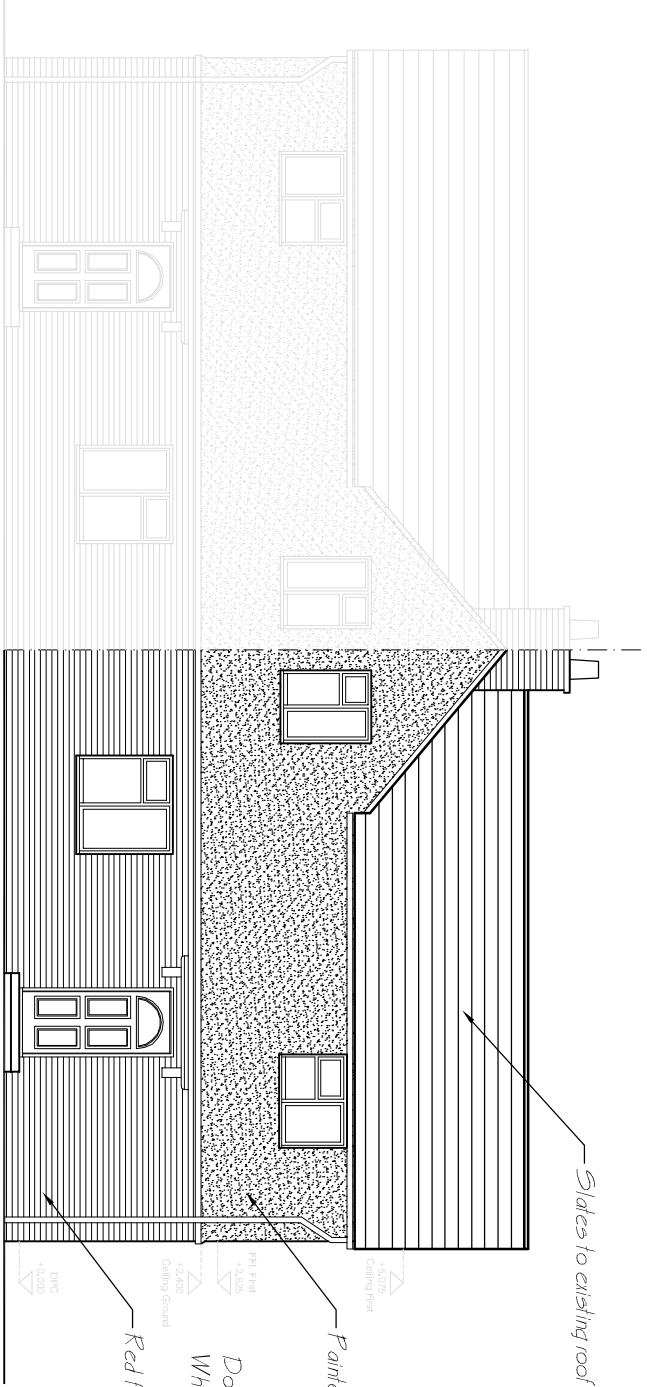


Existing West Elevation
Scale - 1:100

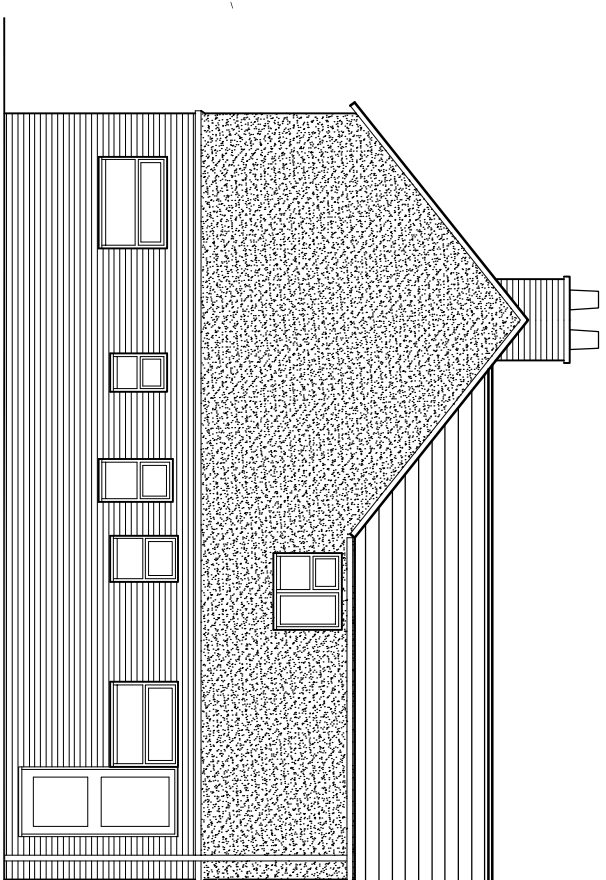


Existing South Elevation
Scale - 1:100

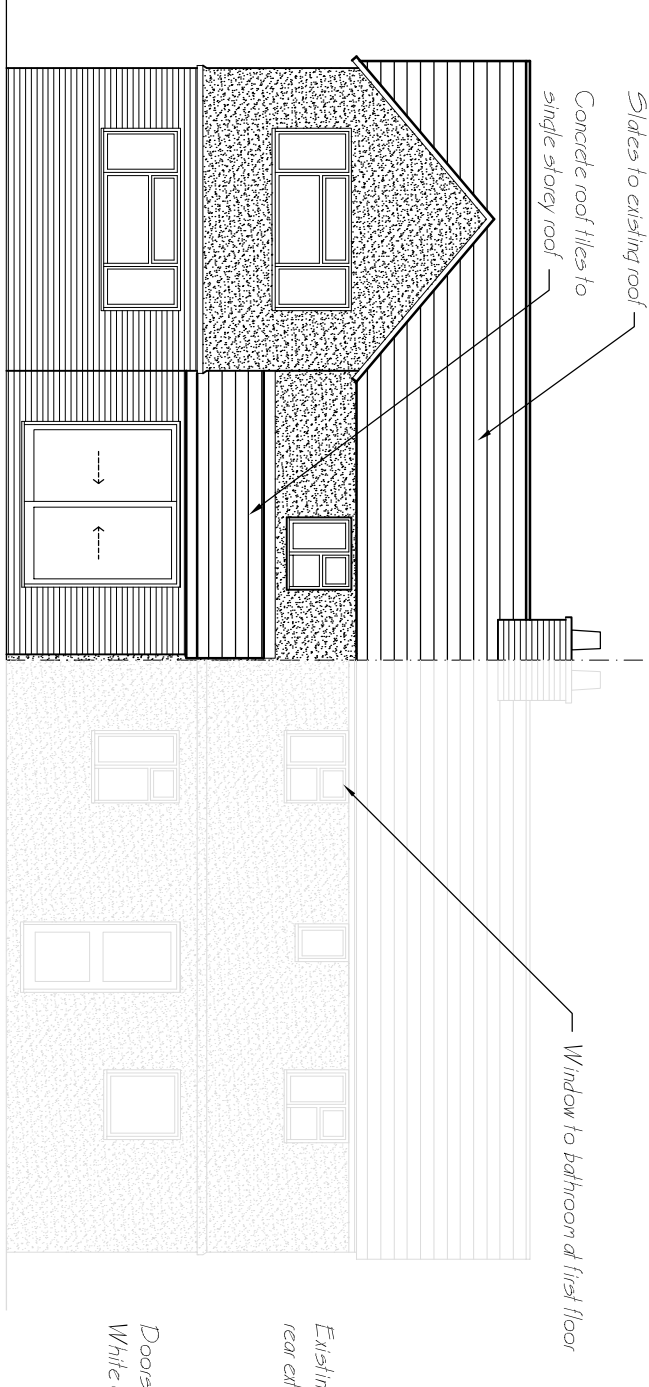

Existing East Elevation
Scale - 1:100

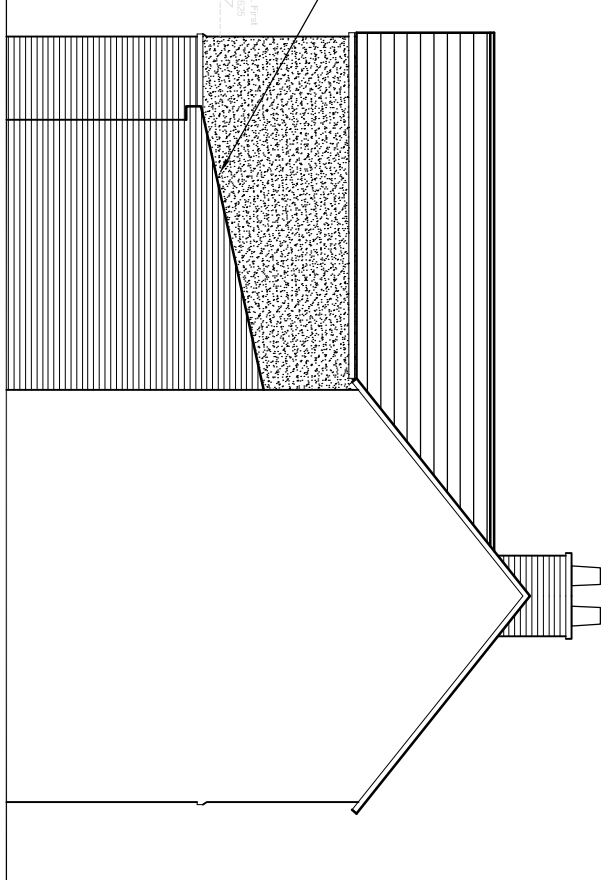

Existing North Elevation
Scale - 1:100

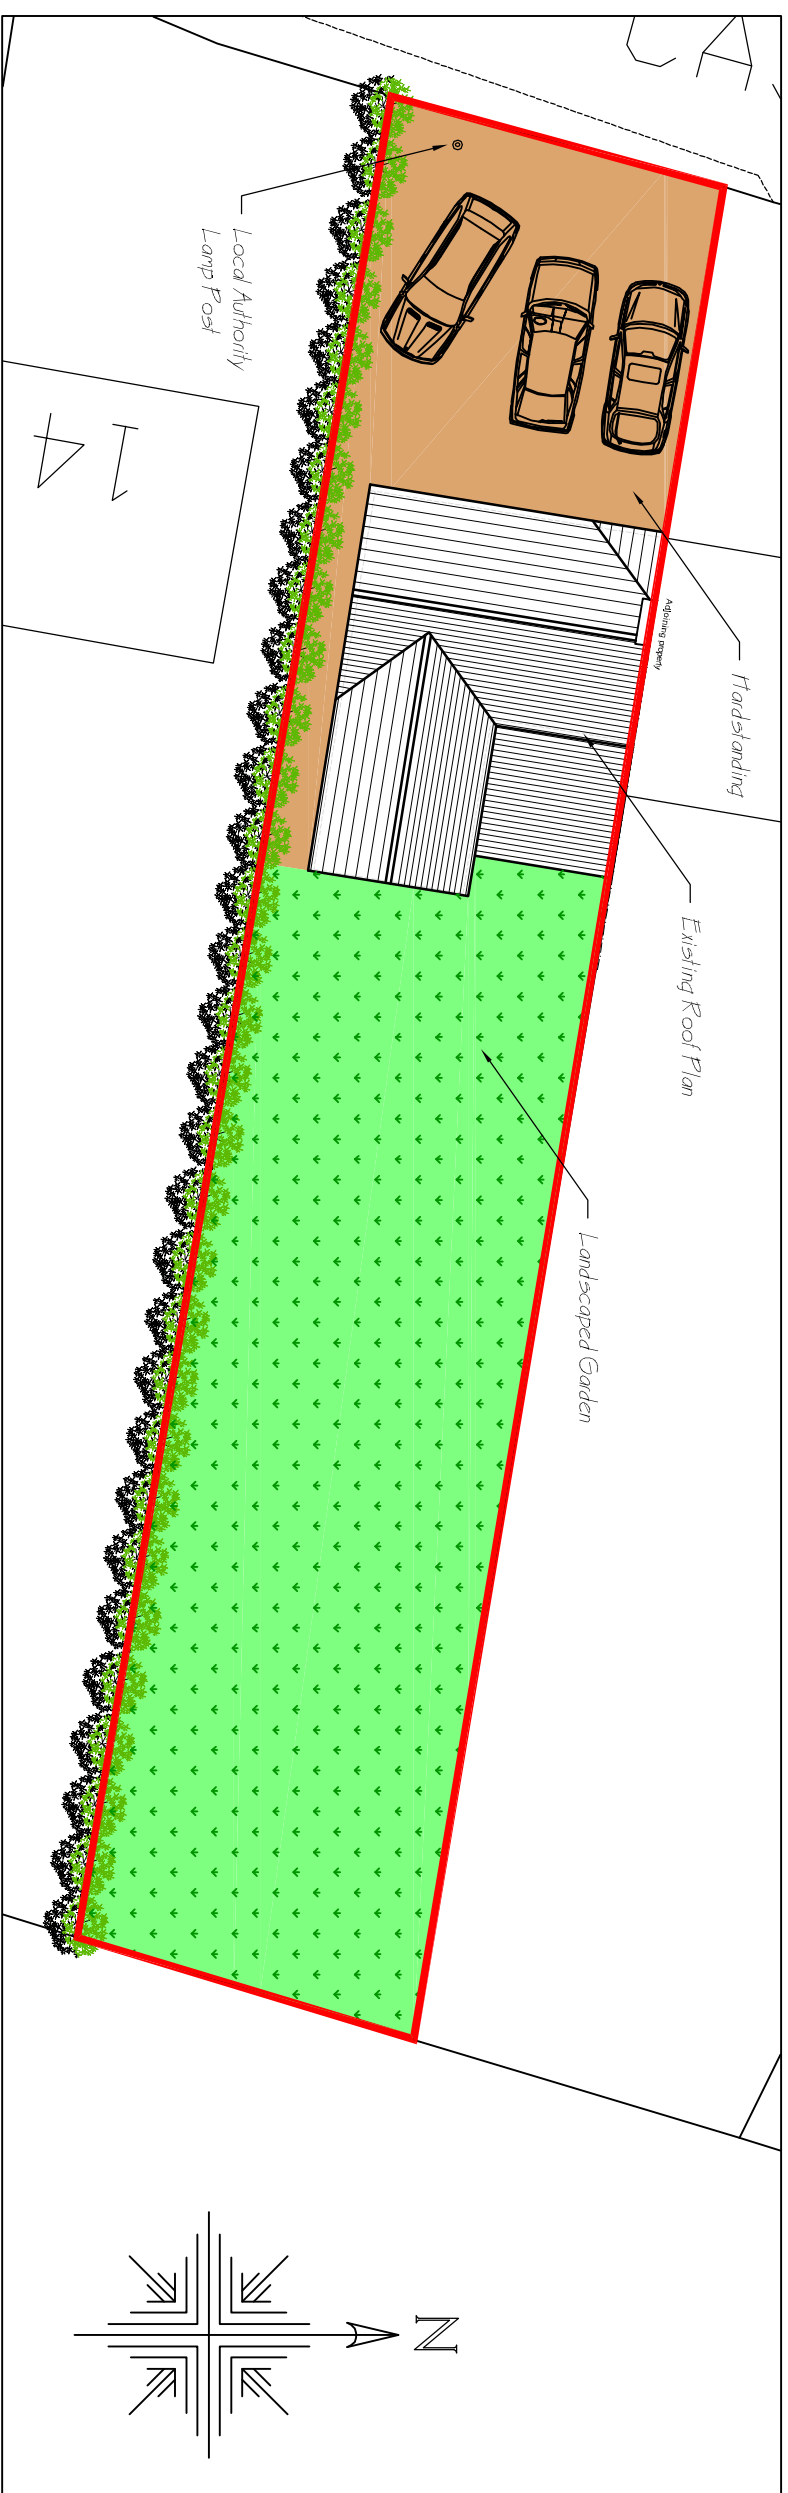

Existing Block Plan
1:200 Scale



Existing Location Plan
1:1250 Scale

[illegible]