



PERMIT

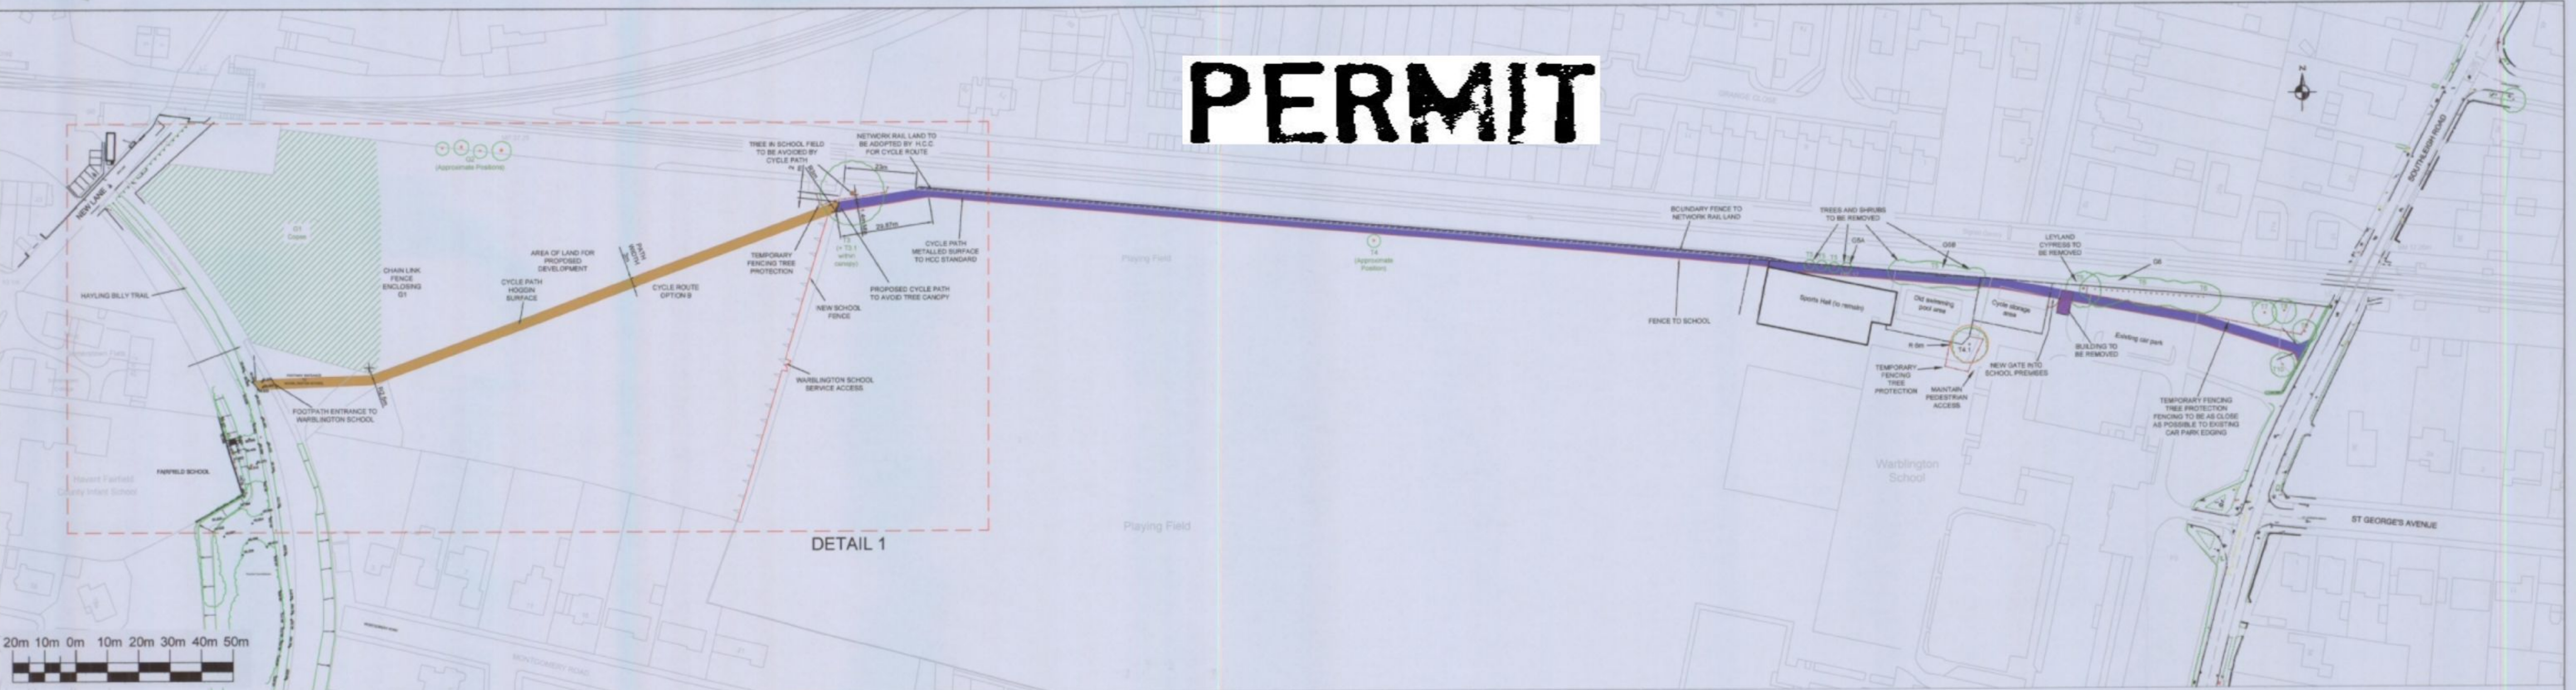


CYCLE PATH LOCATION PLAN
SCALE 1:1000

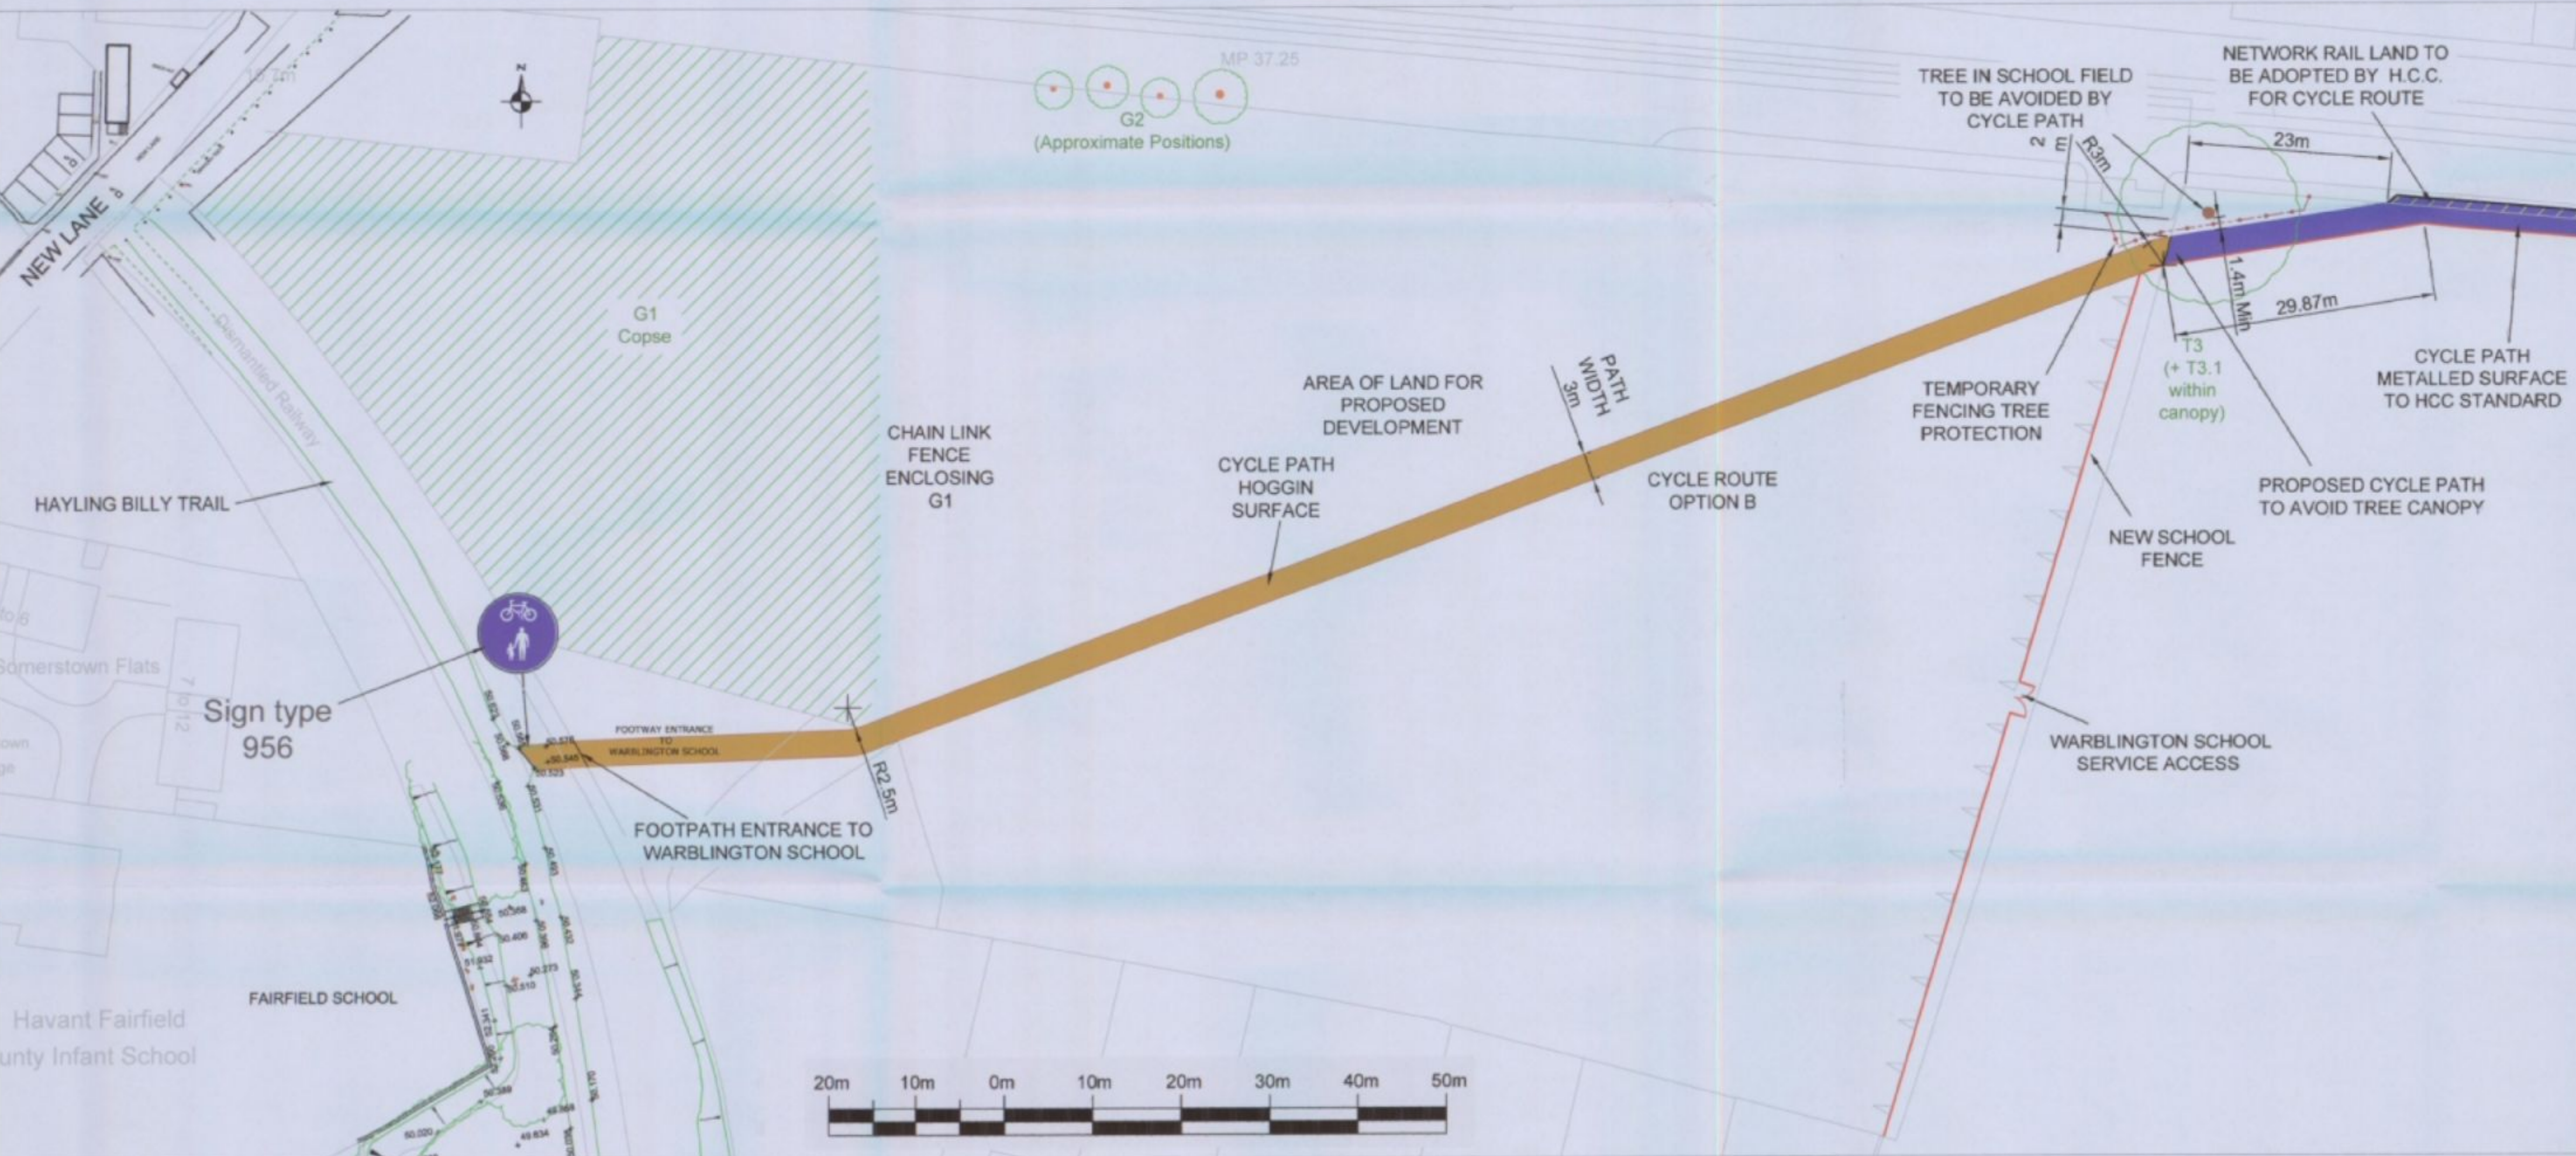

DETAIL 1
SCALE 1:500

NOTE:-
ALTERNATE 'HERAS'
PANELS TO BE
BRACED AS SHOWN

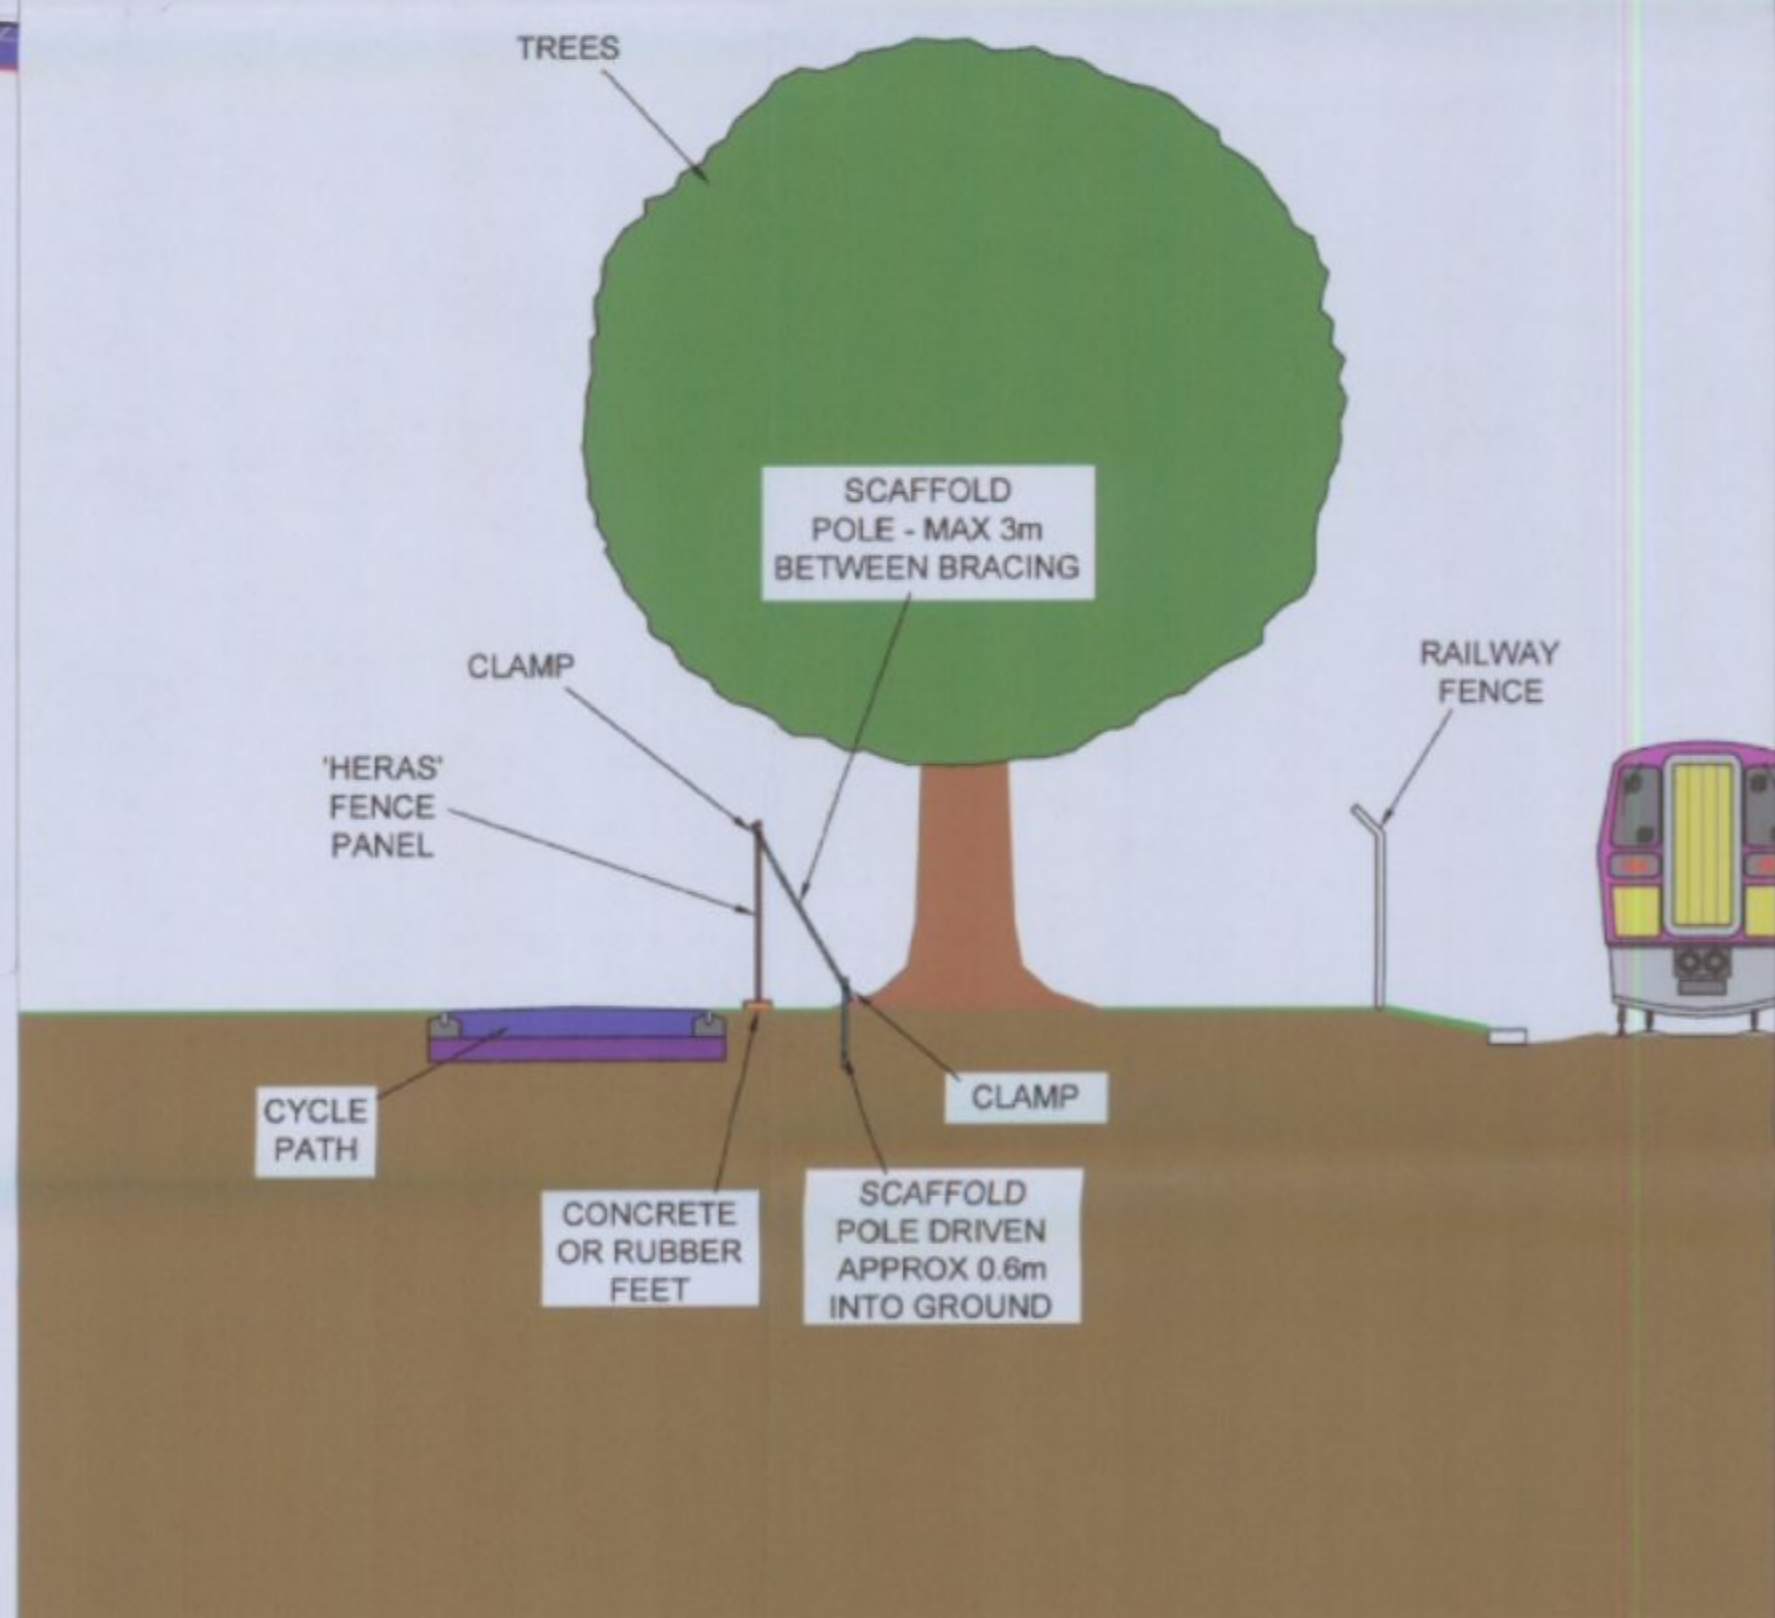

DETAIL OF TEMPORARY FENCING AROUND TREE DURING PATH CONSTRUCTION
NOT TO SCALE

Reproduced from the Ordnance Survey Digital Data with the permission of the
Controller of HMSO. Crown Copyright Reserved 2011. Licence No 0103019217

Havant
BOROUGH COUNCIL
Civic Offices, Civic Centre Road,
Havant, Hants. PO9 2AX
Telephone: (023) 9247 4174
Email: customer.services@havant.gov.uk
Internet: www.havant.gov.uk

HANT BOROUG COUN DEVELOPMENT CONTR 07 FEB 2011 RECEIVED		TITLE PROPOSED CYCLEWAY ROUTE WARBLINGTON SCHOOL SOUTHLEIGH ROAD TO HAYLING BILLY TRAIL TREE PROTECTION FENCING	
DESIGNED BY	BJR	CHECKED BY	SLR
DATE	JAN 2011	DATE	HIS2/188
SCALE	AS SHOWN @ A1	SCALE	HIS2-187
REV	DESCRIPTION	DATE	INTD