
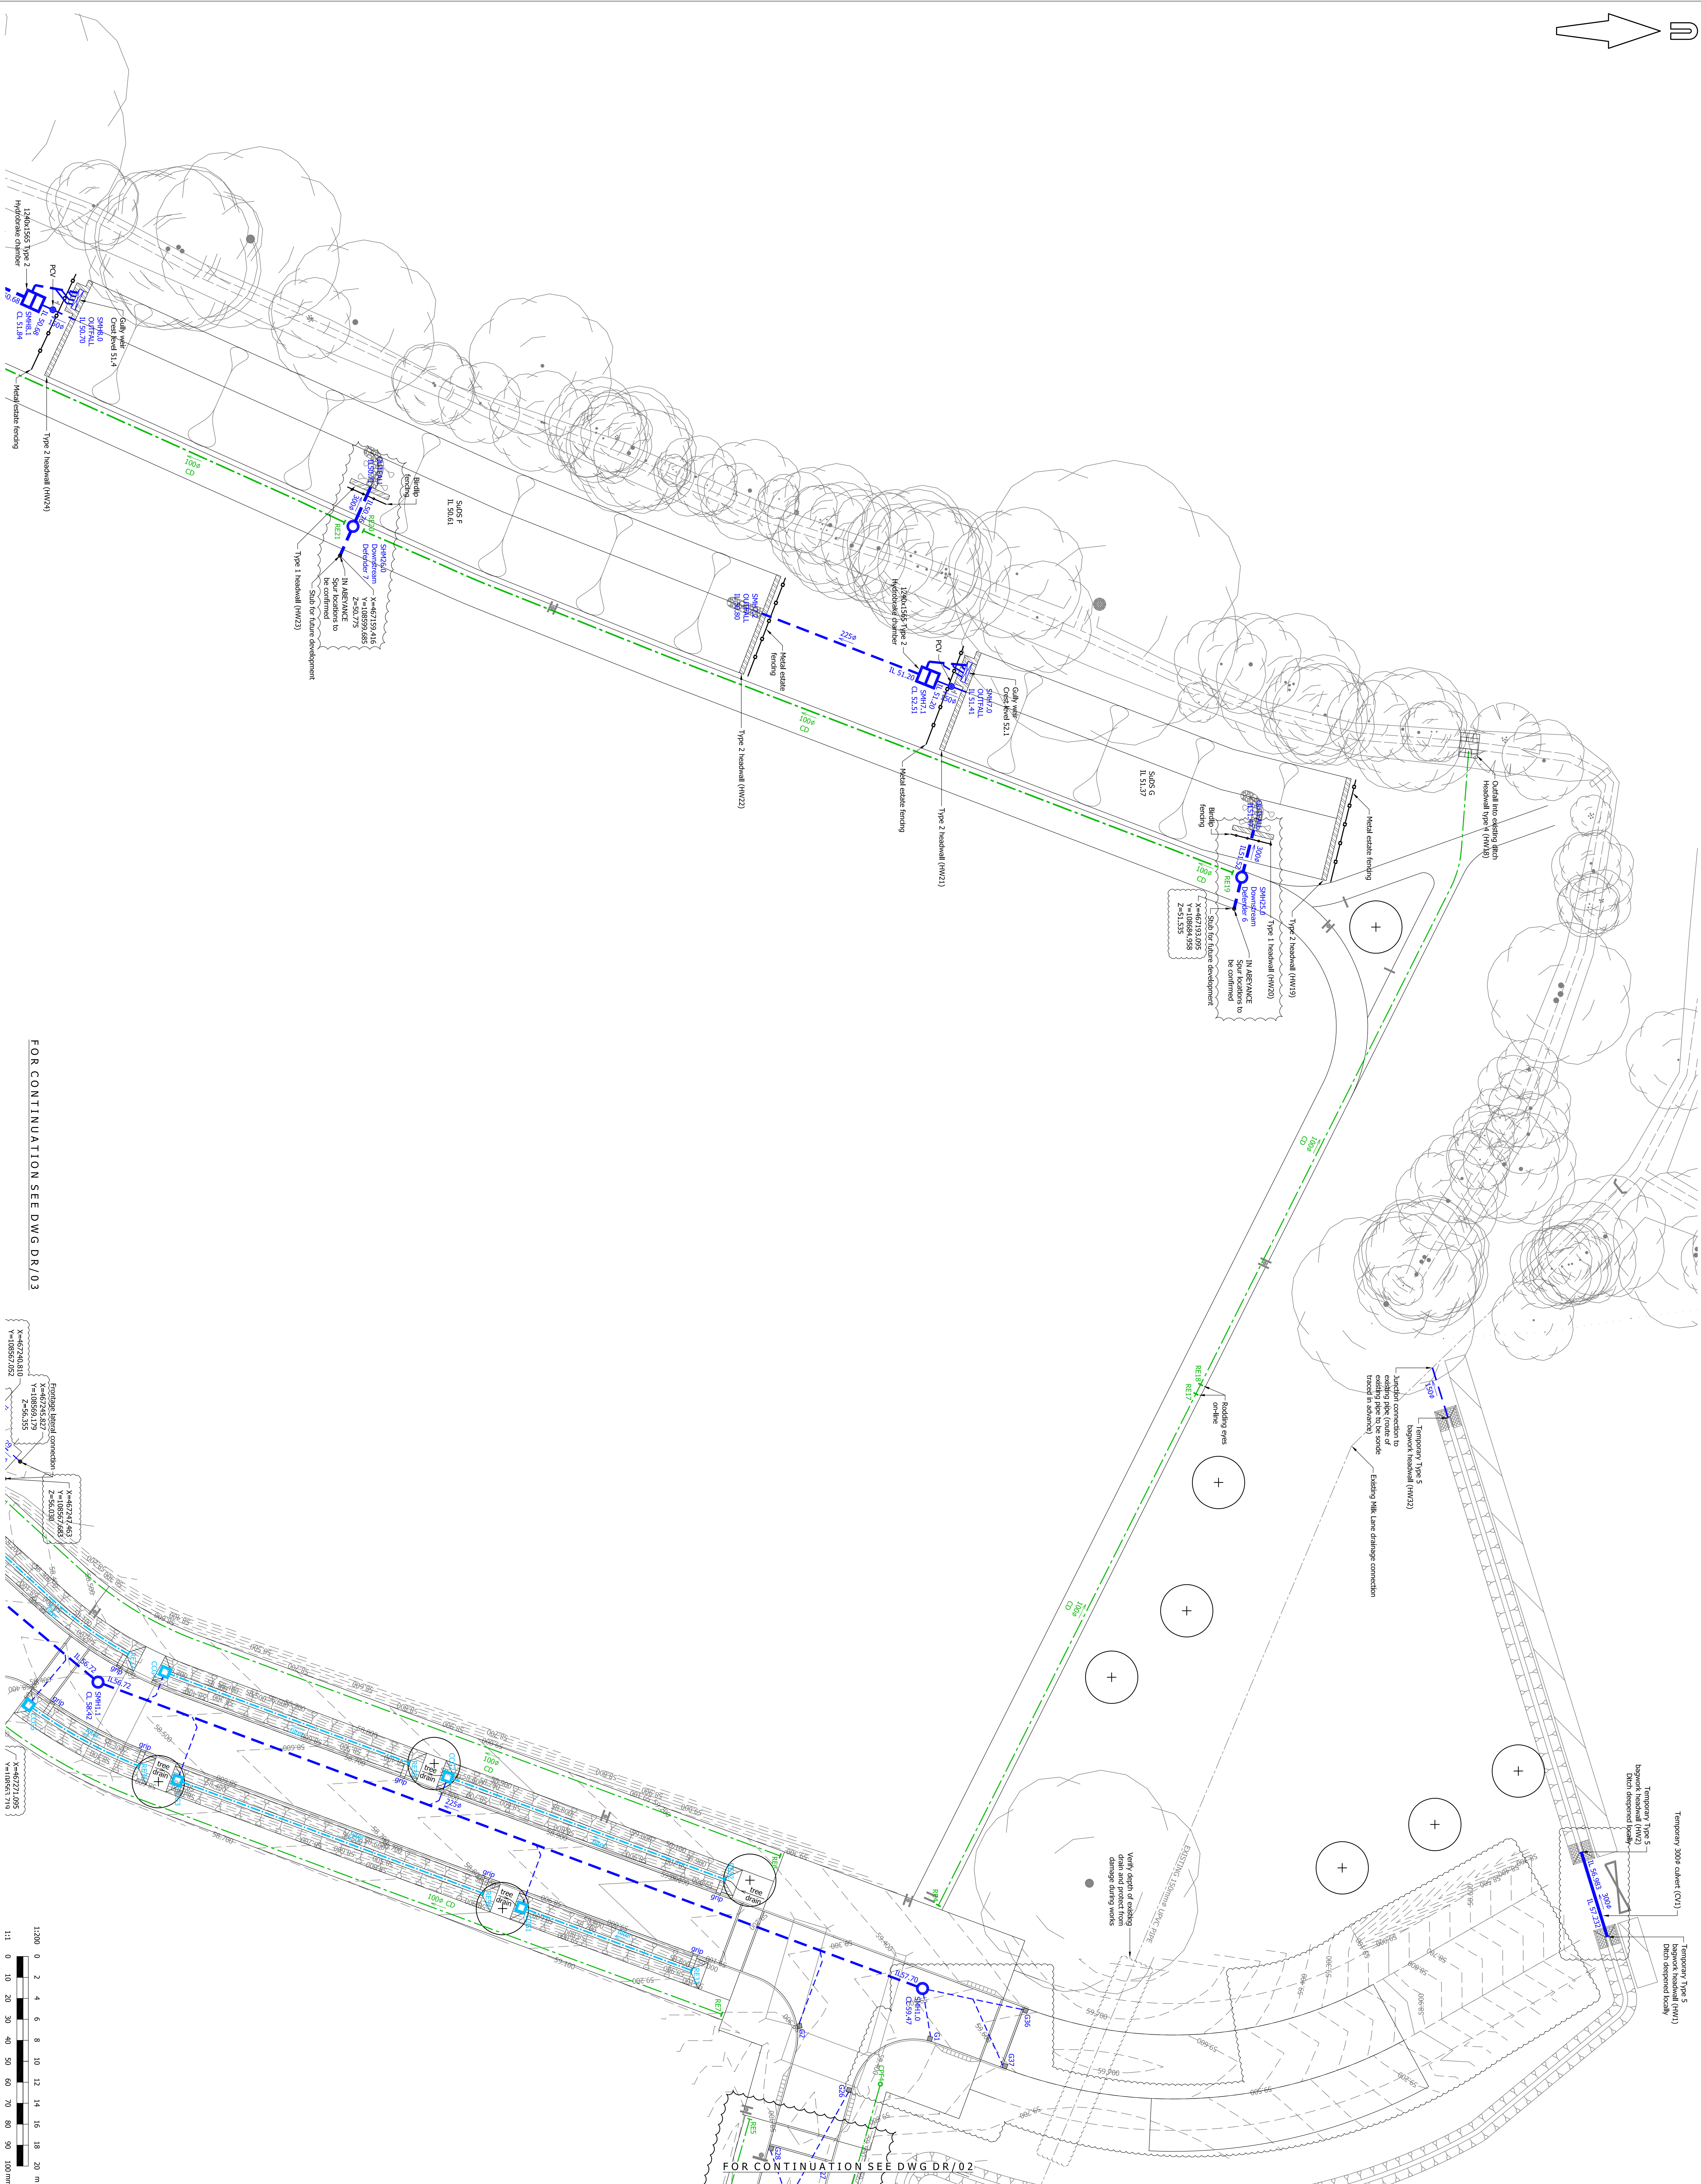


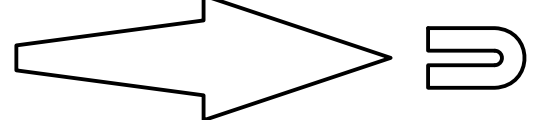

© Never Btm Limited copyright. The drawings, information and data recorded in the document ("the information") is the property of **Never Brown**. This document and the information are solely for the use of the authorized recipient and this document may not be used, copied or reproduced in whole or part for any purposes other than what it was supplied by **Never Brown**. **Never Brown** makes no representation, understands no duty and accepts no responsibilities to any third party who may use or rely upon the document or the information.

A0 ORIGINAL

- KEY:
- ADAPTABLE SURFACE WATER MAINHOLE
  - ADAPTABLE SURFACE WATER SPHERE
  - SURFACE WATER GULLY AND GULLY LAD
  - ADAPTABLE SURFACE WATER CATCHCUP (CP)
  - SURFACE WATER COMBINED CATCHCUP (CLTY)
  - SURFACE WATER FILTER DRAIN (FD)
  - SURFACE WATER FILTER BRAIN CATCHCUP (FPF)
  - SURFACE WATER HOODING PLE (PE)
  - SURFACE WATER HOODING PLE (PE)
  - SURFACE WATER CAPING DRAIN (CD)
  - SURFACE WATER CAPING DRAIN CATCHCUP (CPM)
  - SURFACE WATER HOODING PLE (PE)
  - ADAPTABLE TOLL WATER MAINHOLE
  - ADAPTABLE TOLL WATER SEWER

**Not**

1. Sewer arrangements subject to SSE approval under SI04 of the Water Industry Act.
2. Highway drainage subject to Hampshire County Council approval under S38 of the Highways Act.


3. Filter drain catchpits and capping drain catchpits within block paving are to be recessed.

[illegible]

FOR CONSTRUCTION

# Berewood

HAMPSHIRE

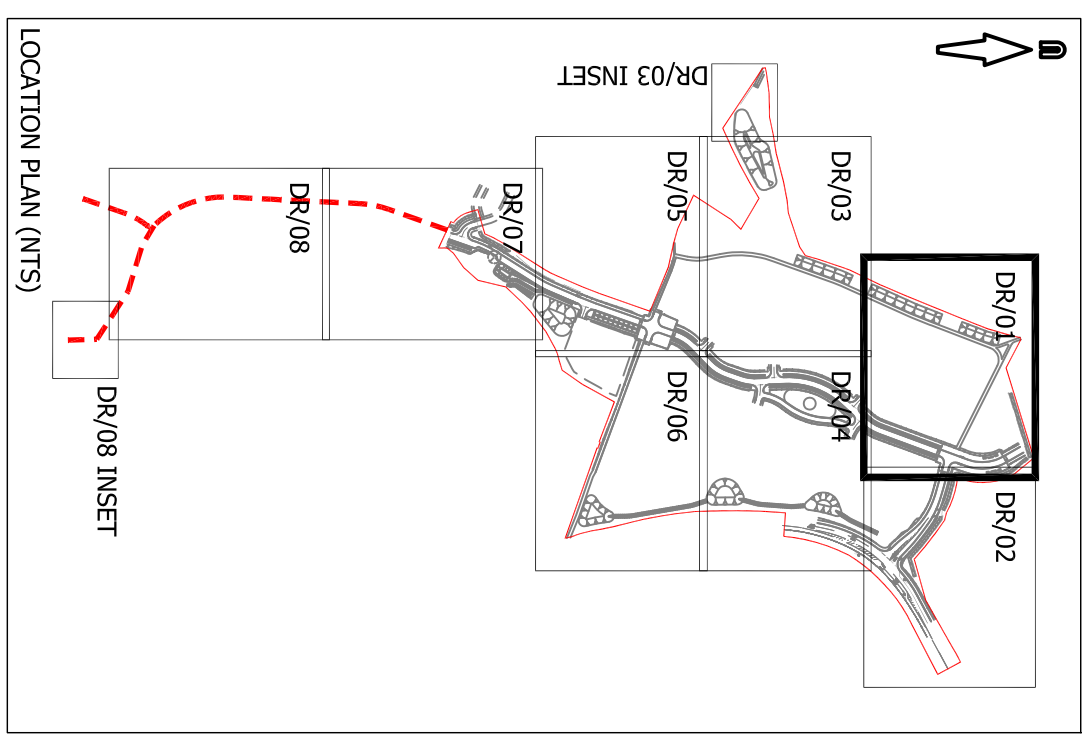

**grainrger plc**  
Investing in homes since 1912

SE 2 INEPASTB1CT1BE  
EWOD, WATERLOOVILLE

NOTICE TO THE PUBLIC

|       |          |  |
|-------|----------|--|
| 1-200 | drawn by |  |
|-------|----------|--|

—

---

JANUARY 2013  
cod it

---

### PROPOSED DRAINAGE LAY

1000

840 T 15-8

ber

MA/ITI E6/DBA

[www.illco.dk](http://www.illco.dk)

---