


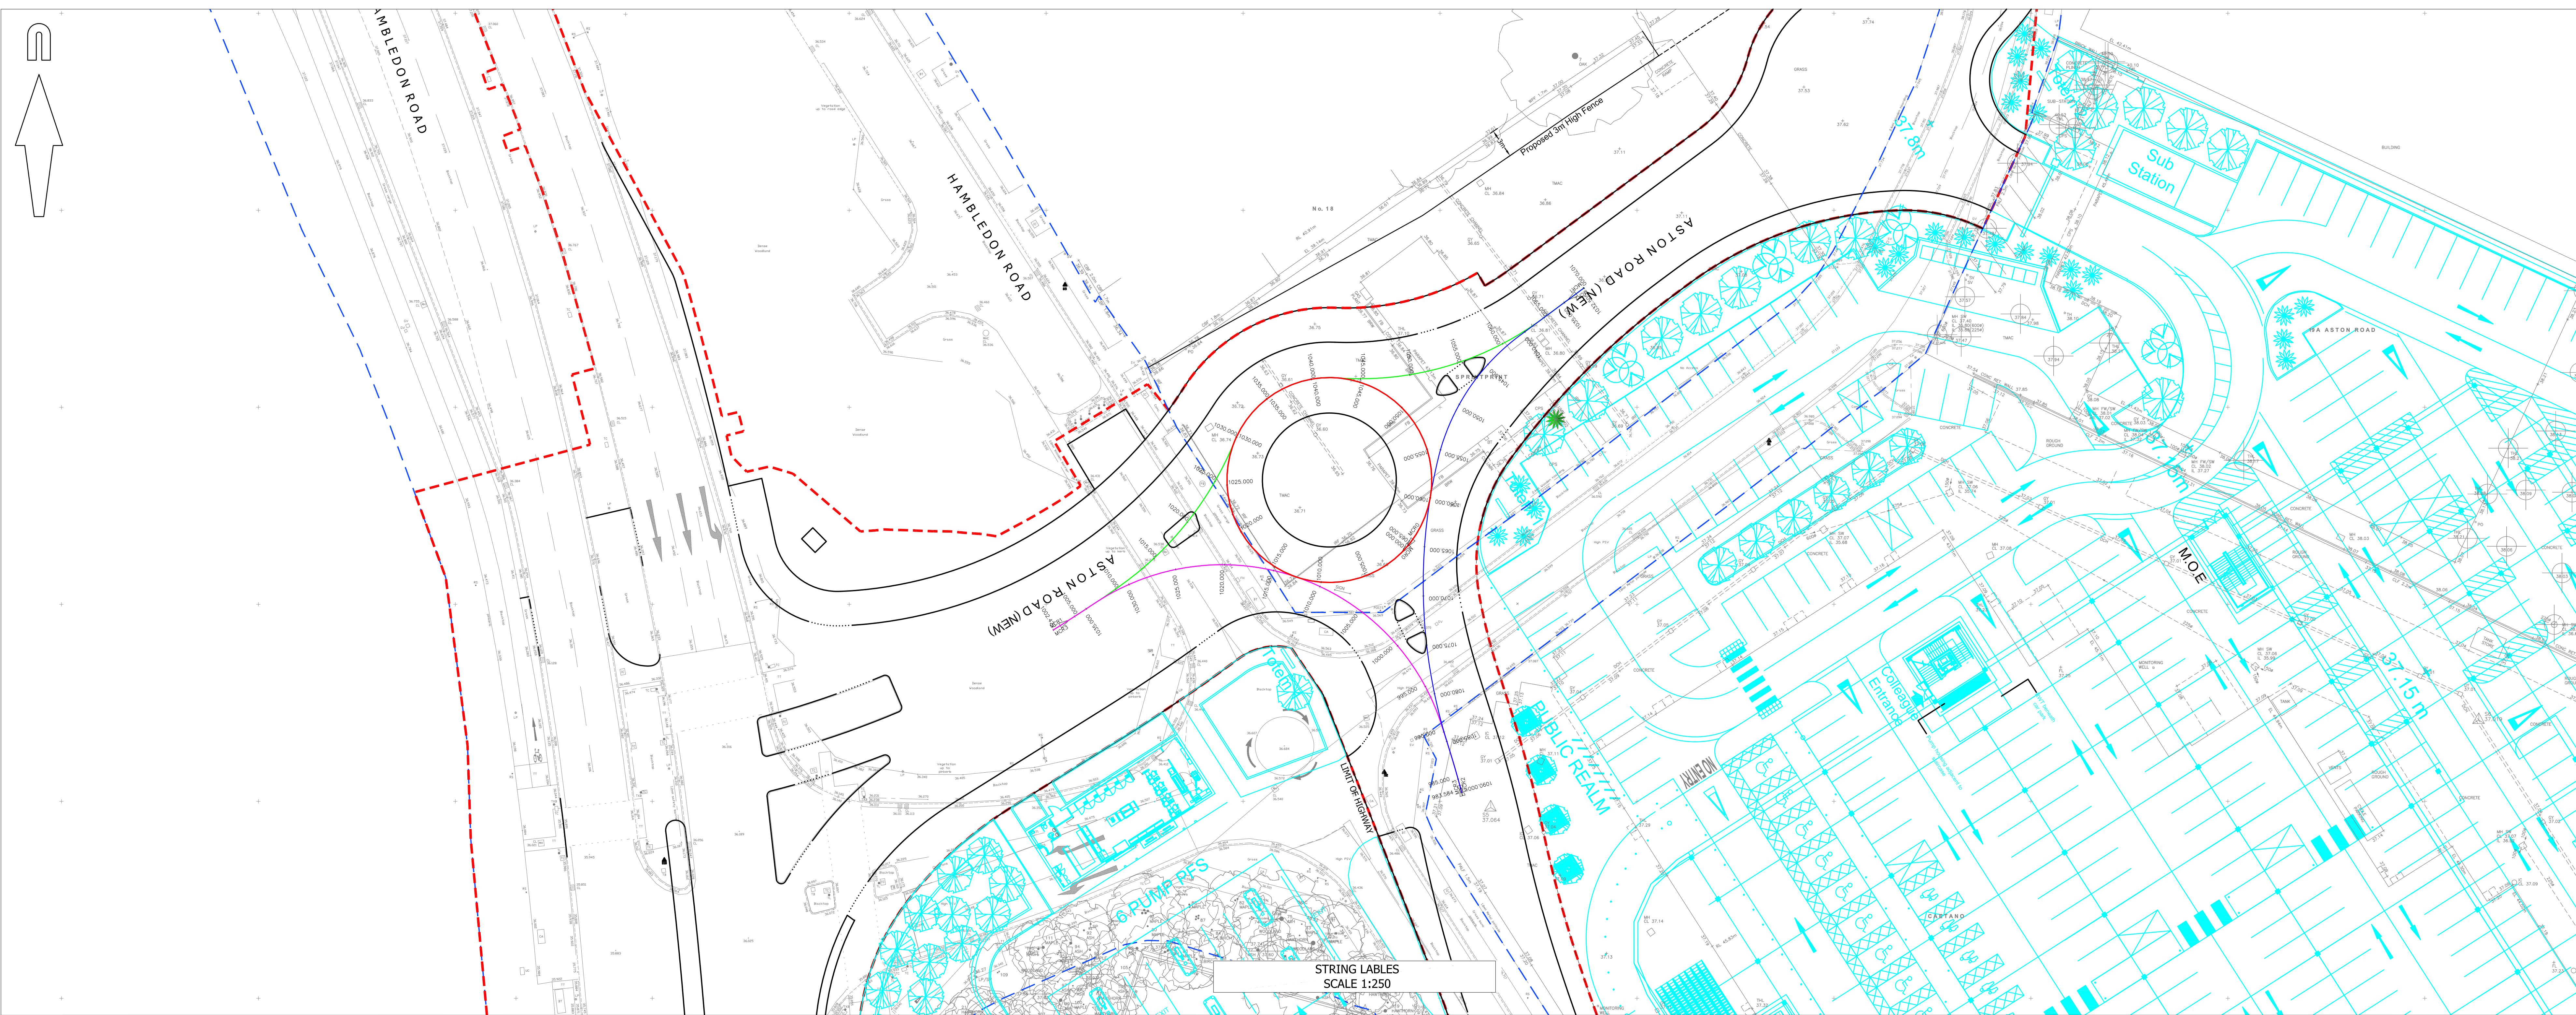


NOTES

1. Store/Carpark layout taken from CHQ drawing reference CHQ.08.8455 - PL 104 E received 13/09/11. PFS layout taken from CHQ drawing reference CHQ.08.8455 - PL 161 received 08/04/13.

2. For cross sections along roundabout crowns refer to drawing numbered ZSSLWVILLE2.2/22

SURVEY STATION SCHEDULE

Reference	East	North	Elevation
S1	467953.405	109776.612	37.005
S1A	467981.622	109827.763	38.271
S2	467914.336	109742.955	36.585
S3	467978.605	109623.613	37.011
S4	468028.717	109636.476	37.407
S5	467881.920	109792.434	36.640
S6	467828.974	109875.733	37.055
S10	467841.221	109734.041	36.213
S20	468067.982	109508.443	40.357
S21	468092.789	109495.685	41.941
S22	468129.978	109496.010	47.570

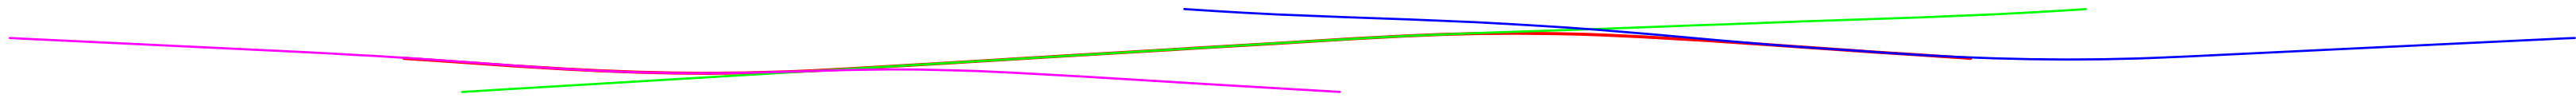

DATUM=30.000

CHAINAGE	104500.00	104550.00	104600.00	104650.00	104700.00	104750.00	104800.00	104850.00	104900.00	104950.00	105000.00	105050.00	105100.00	105150.00	105200.00	105250.00	105300.00	105350.00	105400.00	105450.00	105500.00	105550.00	105600.00	105650.00	105700.00	105750.00	105800.00	105850.00	105900.00	105950.00	106000.00
MCR0																															
MCR1																															
MCR2																															
MCR3																															

STOCKDALE CROWN LINE LONGITUDINAL SECTION
SCALE H=1:250; V=1:50

FOR CONSTRUCTION

C

Drawing revised following comments from HCC Dated 11/03/13, 13/03/13 & 27/03/13. (OJN)

AB

09/05/13

B

Drawing updated following design progression. (OJN)

AB

26/09/12

A

Drawing updated following design progression. (OJN)

AB

29/08/12

rev.

amendment

checked

date

m3

mayer brown

Mayer Brown Limited

Lincoln House

Central Road, Woking, Surrey, GU24 8AR

Telephone 01483 750 508 Fax 01483 750 437

wokingoffice@mayerbrown.co.uk www.mayerbrown.co.uk

client

SAINSBURY'S SUPERMARKETS LIMITED

project

HAMBLETON ROAD, WATERLOOVILLE

S278 AGREEMENT HIGHWAY IMPROVEMENTS

scale

1:250 @ A0

drawn by

OJN

checked by

AB

date

JULY 2012

cad file

MASTER.DWG

title

ASTON ROAD (NEW) PROPOSED ROUNDABOUT

STOCKDALE CROWN LINE DESIGN

drawing number

ZSSLWVILLE2.2/21

rev.

C