


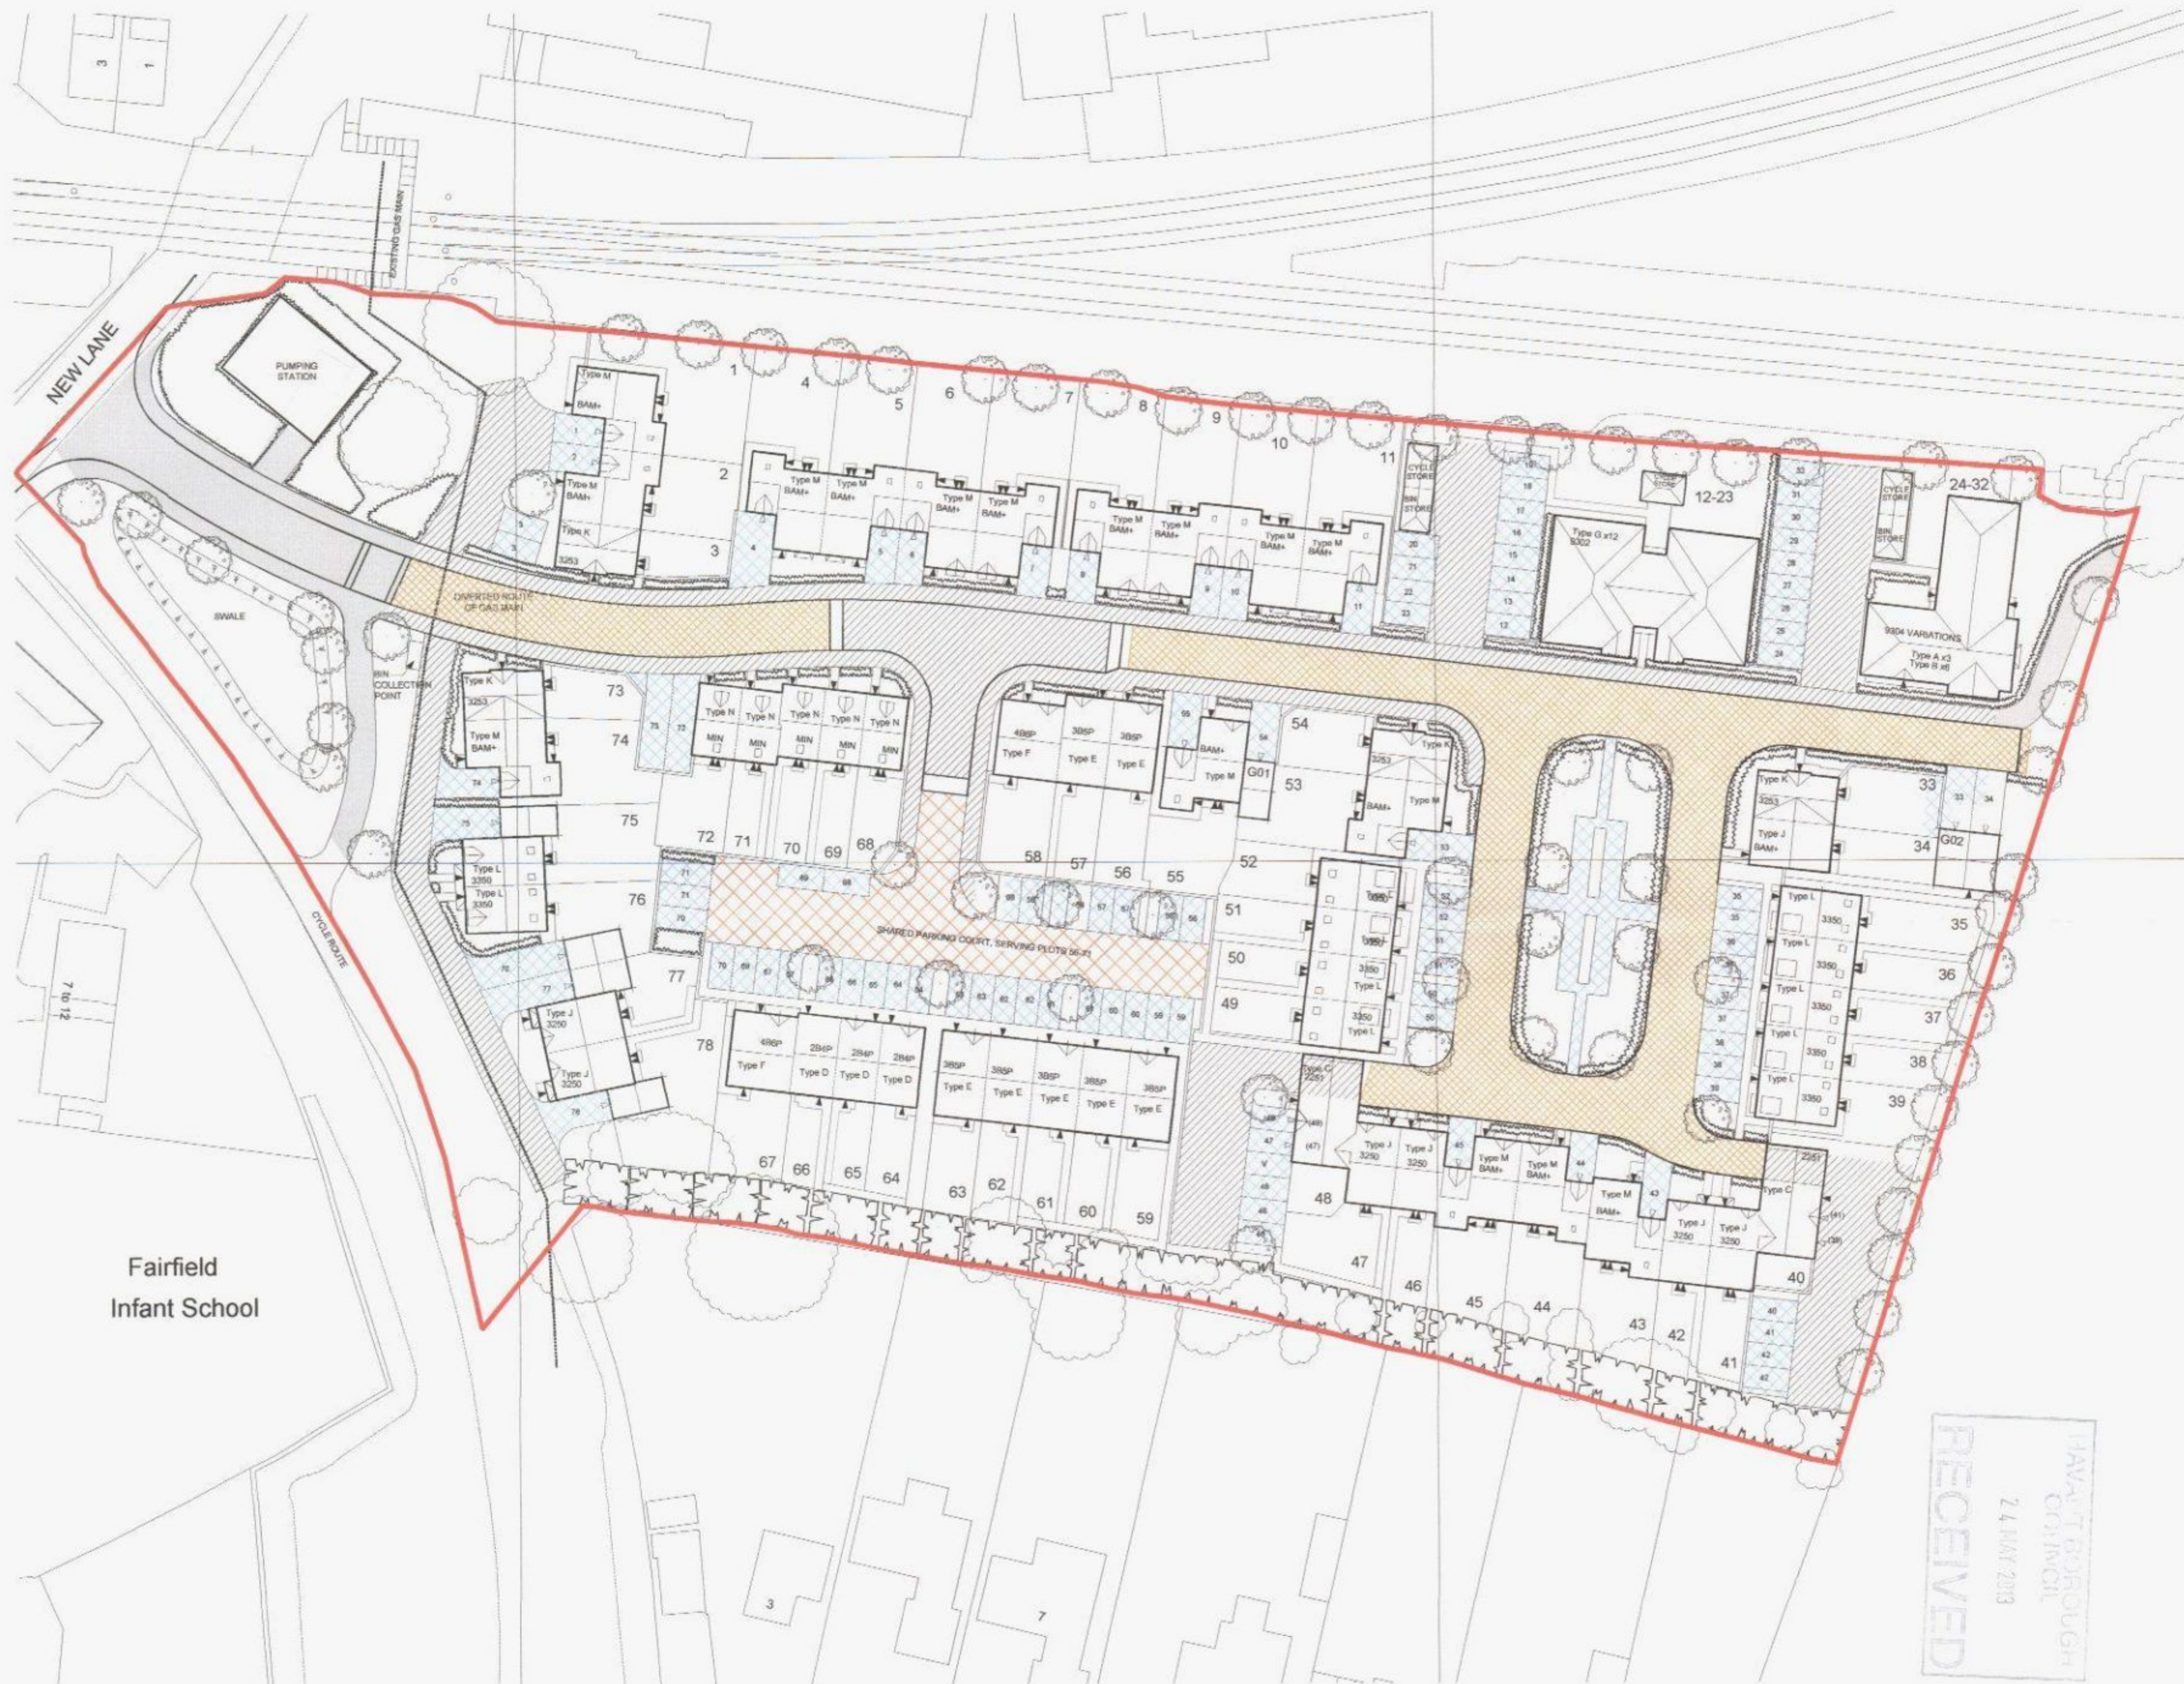

NOTES:

THIS DRAWING IS TO BE READ IN CONJUNCTION WITH ENGINEERS DRAWINGS AND DETAILS.

PERMIABLE BLOCK PAVING THICKNESS TO BE AS ENGINEERS SPECIFICATION.

PARKING BAY DEMARCATION WITHIN PARKING COURTS RELATING TO FLATS 12-23 AND 24-32 TO BE PROVIDED USING NATURAL COLOURED PERMEABLE BLOCK PAVING.

PARKING BAY DEMARCATION WITHIN PARKING COURTS RELATING TO PLOTS 56-68 TO BE PROVIDED USING RED BRINDLE COLOURED PERMEABLE BLOCK PAVING.

LEGEND:

HANSON AQUAFLOW RECTANGULAR PERMEABLE PAVING LAID HERRINGBONE - COLOUR NATURAL

HANSON AQUAFLOW RECTANGULAR PERMEABLE PAVING LAID HERRINGBONE - COLOUR CHARCOLE

HANSON AQUAFLOW RECTANGULAR PERMEABLE PAVING LAID HERRINGBONE - COLOUR RED BRINDLE

HANSON AQUAFLOW RECTANGULAR PERMEABLE PAVING LAID HERRINGBONE - COLOUR GOLDEN BRINDLE

MACADAM SURFACE

450x450mm RIVAN BUFF PAVING SLABS TO PRIVATE PATHS

RUMBLE STRIP - RAISED GRANITE SETTS

Rev C 23.05.13 Drawing updated to current site layout.

Rev B 03.05.13 Drawing updated to current site layout.

Rev A 28.06.12 Access road revised and Pumping station rotated to coordinate with Engineers drawings. Plot 33 garage moved forward. Plot 33 parking space relocated to side of garage.

BLOOR HOMES
New Lane
Havant
May 2012
1:500 @ A2

Hard Surfaces Layout

NE071/PL/MAT02 Revision C

0m 10m 20m 30m 40m 50m
SCALE 1:500