


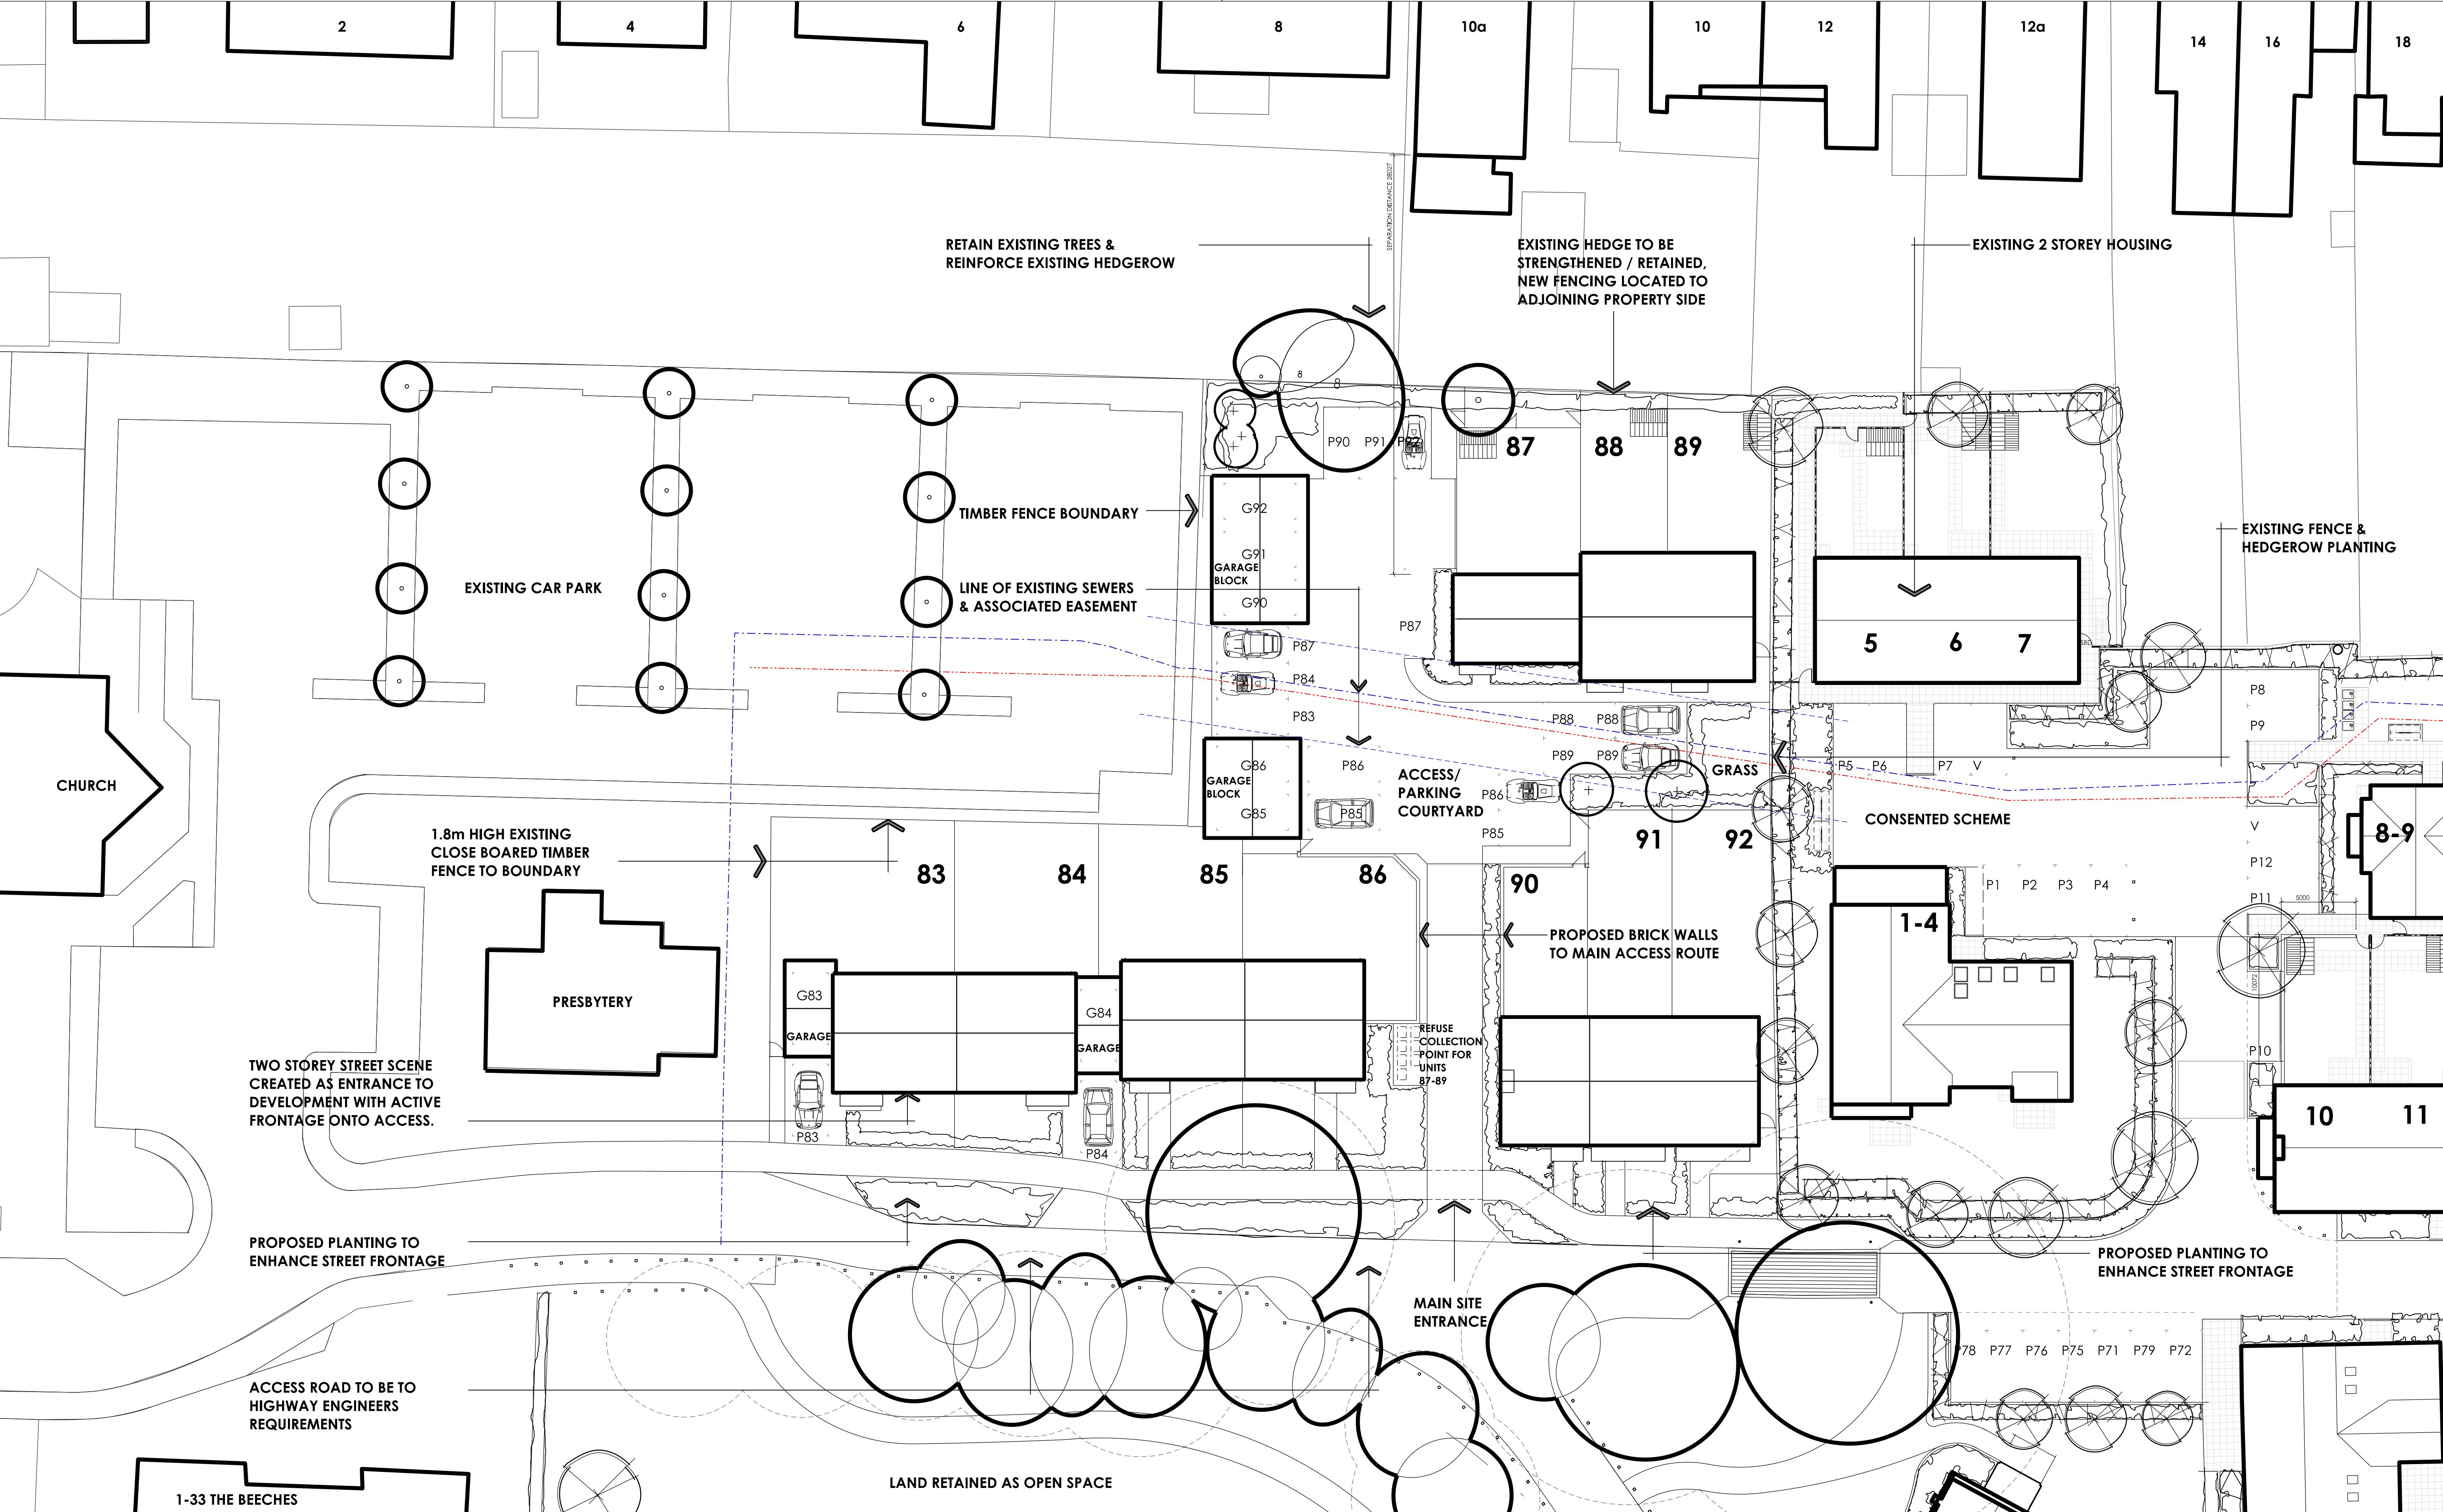

ACCOMMODATION SCHEDULE:


HOUSE PLOTS -			
Plots 83-86	2Storey (HOUSE TYPE 1)	G.I.A 111m2	4no. 4b-7p (3 car spaces)
Plots 87-89	2Storey (HOUSE TYPE 2)	G.I.A 84 m2	3no. 3b-5p (2 car spaces)
Plots 90-92	2Storey (HOUSE TYPE 2)	G.I.A 84 m2	3no. 3b-5p (2 car spaces)
TOTAL = 10 UNITS		24 car spaces allocated	

KEY:

- Existing tree retained
- New tree planting
- Proposed planting/ hedgerow
- Tree protection zone

NOTE:

Subject to detailed landscape scheme design
For details of existing & proposed trees please refer to Arboricultural report & landscape plan

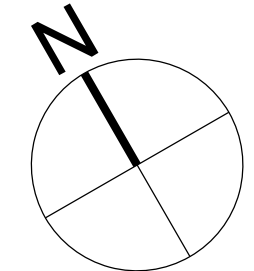

FOR PLOT 24/25 13 SPV BY PLANNING ISSUE
FOR PLOT 26/27 13 SPV BY PLANNING ISSUE
FOR PLOT 28/29 13 SPV BY PLANNING ISSUE
MADE IN LINE WITH CLIENT COMMENTS

SCALE BAR = 10m INTERVALS AT TRUE SCALE

POPE PRIESTLEY ARCHITECTS

ARCHITECTURE | TOWN PLANNING | URBAN DESIGN

FERRY HOUSE, CANUTE ROAD, SOUTHAMPTON, HAMPSHIRE, SO14 3FJ T: +44 (0)23 80335228 F: +44 (0)23 80632886 E: info@popepriestley.co.uk

ST MICHAEL'S CONVENT
LONDON ROAD
WATERLOOVILLE
HAMPSHIRE

PROPOSED SITE LAYOUT

PLANNING ISSUE

SCALE 1:200

DATE 14.05.13

AUTHOR SPW

CHECK DP

DRAWING NO. PP1203/ 101-01

REVISION P02

IMPORTANT NOTE FOR USE OF THIS DRAWING: THIS DRAWING HAS BEEN PRODUCED SPECIFICALLY FOR USE ON THIS PROJECT. POPE PRIESTLEY ARCHITECTS CANNOT BE HELD RESPONSIBLE FOR REUSE OF THIS INFORMATION BY OTHERS FOR ANY PURPOSE OTHER THAN FOR WHICH IT IS SPECIFICALLY INTENDED. THIS DRAWING REFLECTS STANDARDS AGREED FOR THIS PROJECT AND CURRENT AT THE TIME OF PRODUCTION AND WILL NOT BE UPDATED IN ACCORDANCE WITH CHANGING LEGISLATION AND/OR OTHER REQUIREMENTS.