


Elevation onto Hambledon Road (proposed)

Side

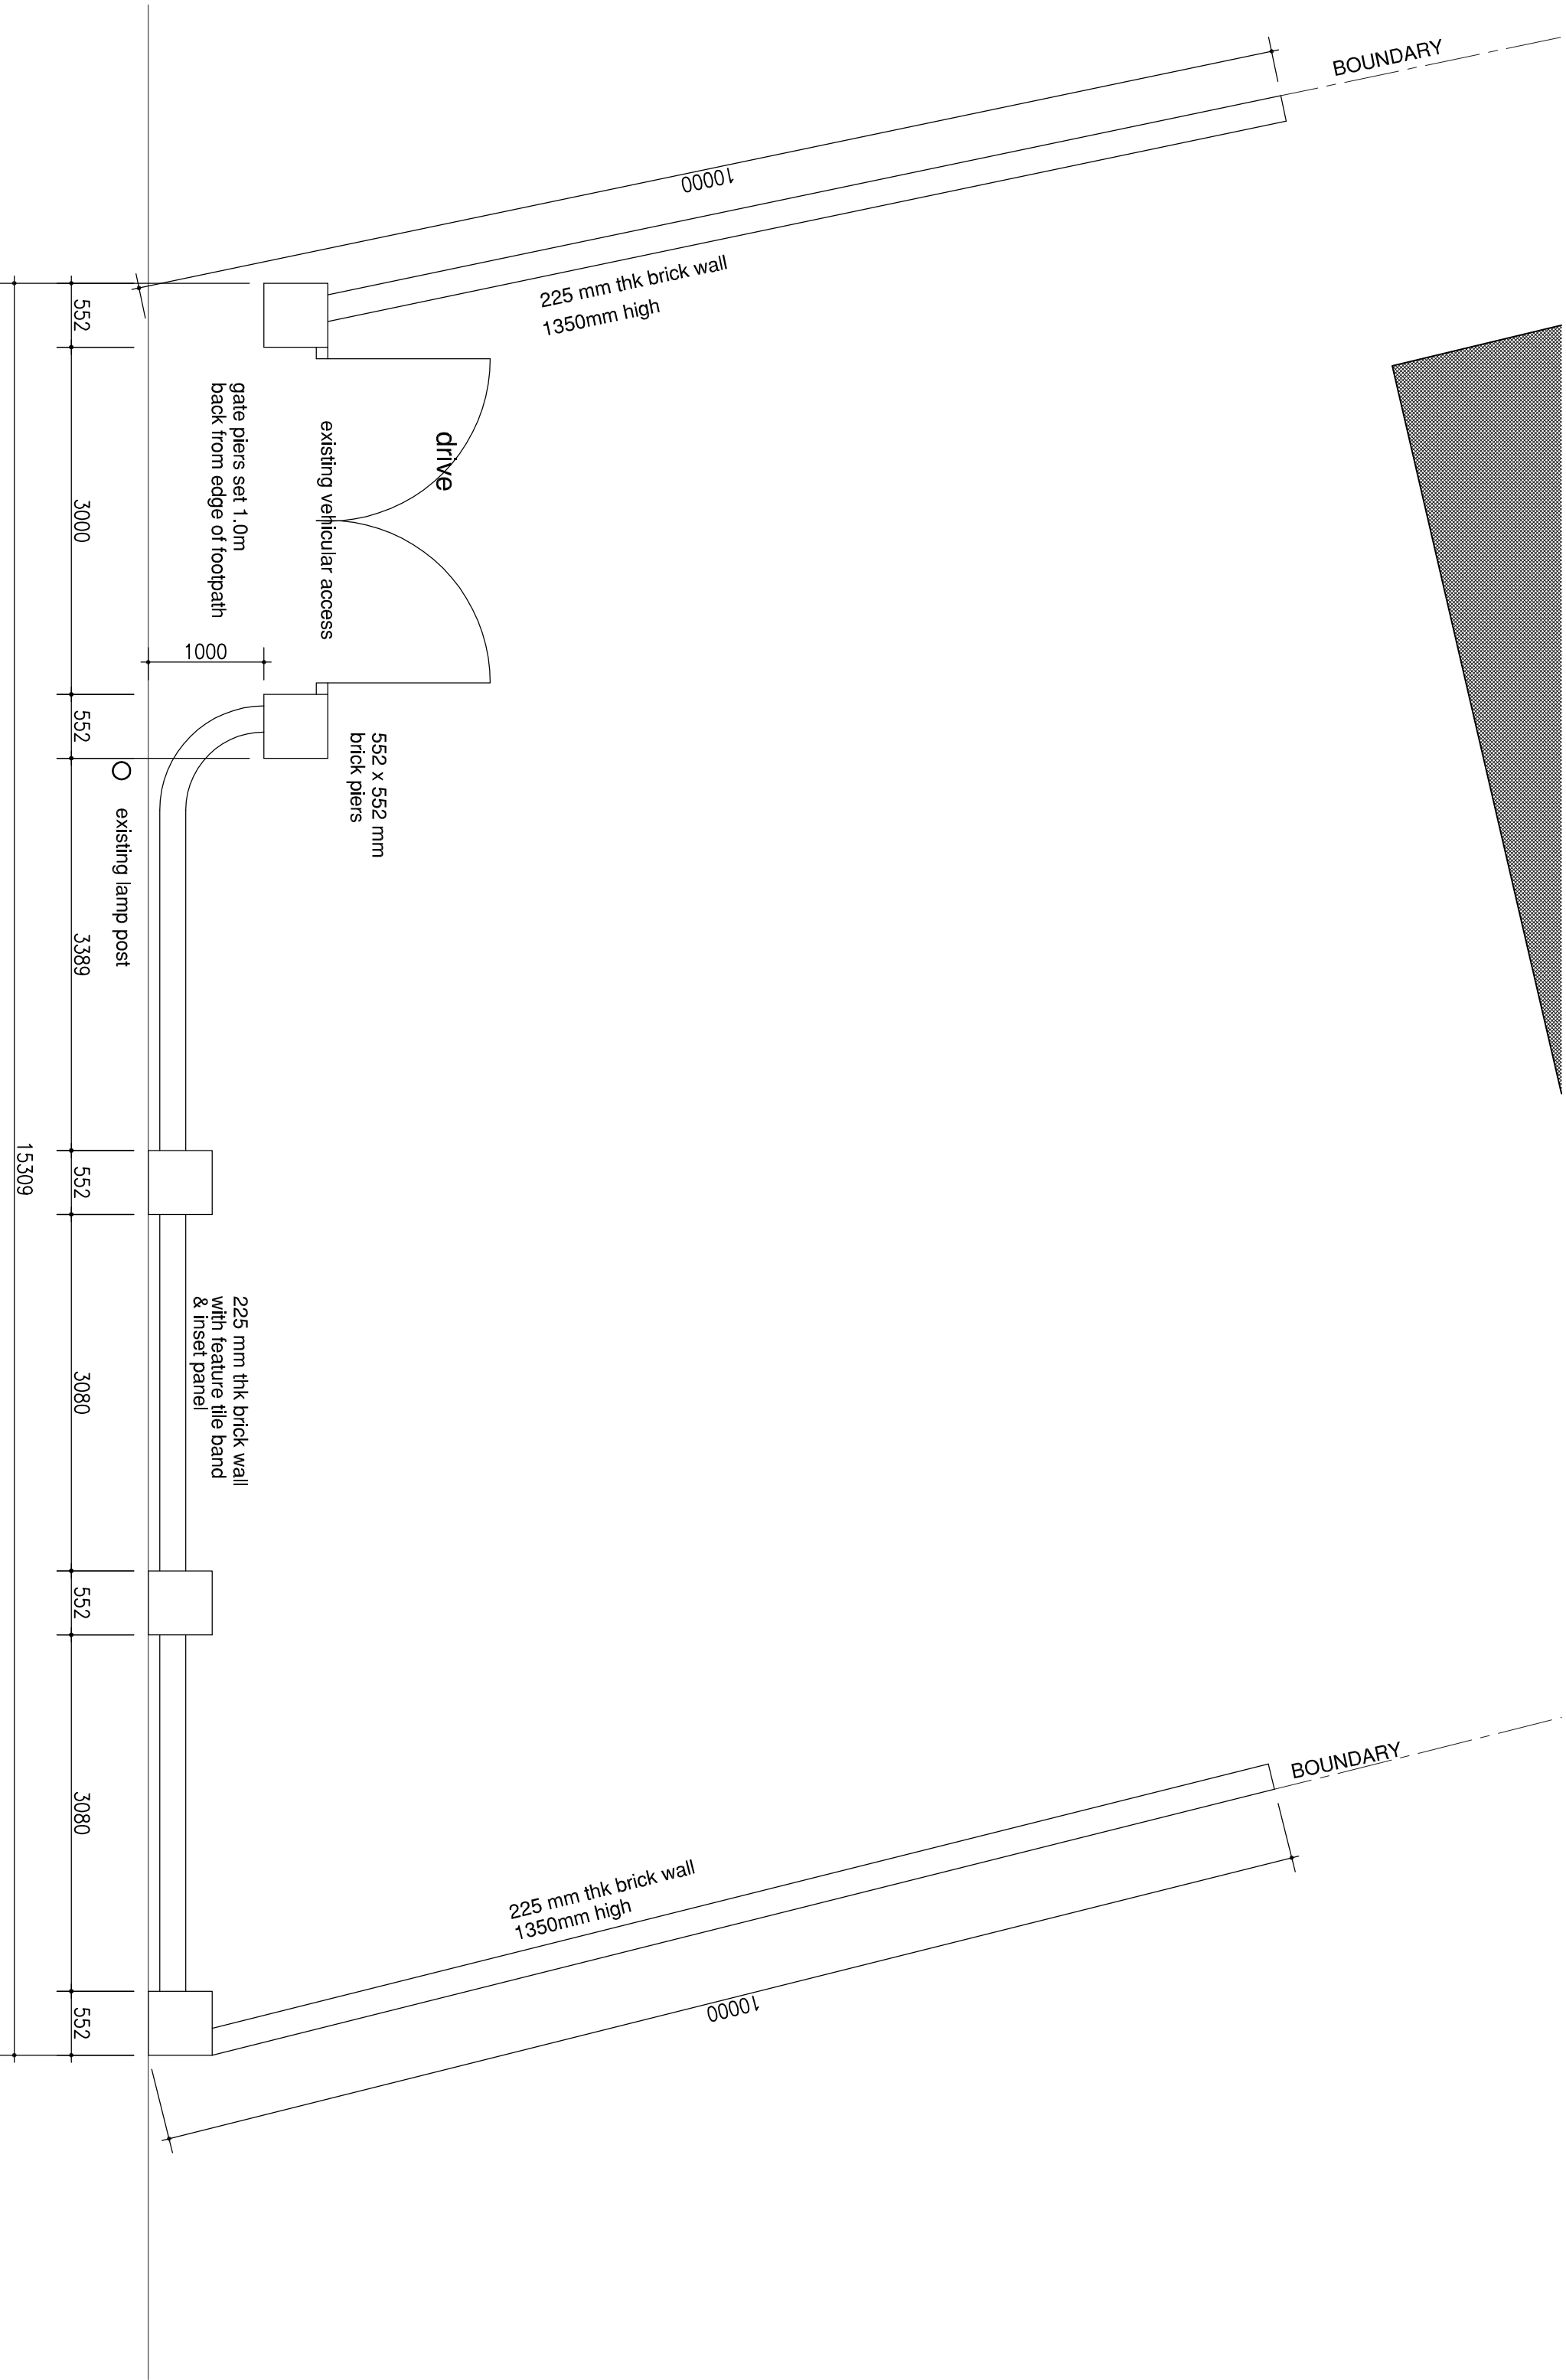

B	Wall & pier height revised; gate set back	12.04.13	
A	Wall & pier height revised	20.03.13	CHK / Date
-	Original Issue		
Rev		Dwn / Date	CHK / Date
This drawing is copyright and must not be disclosed to third parties without permission. Scaled dimensions are not to be used for construction.			

PROJECT

Proposed Alterations to Front Boundary
76 Hambledon Road
Waterlooville

CLIENT

Mr G Harris

DRAWING TITLE

Plans, Elevations
Proposed

PROJECT NO.	DRAWING NO.	REV.	SCALE
GH	102	B	1:50

Plan (proposed)

HAMBLEDON ROAD