


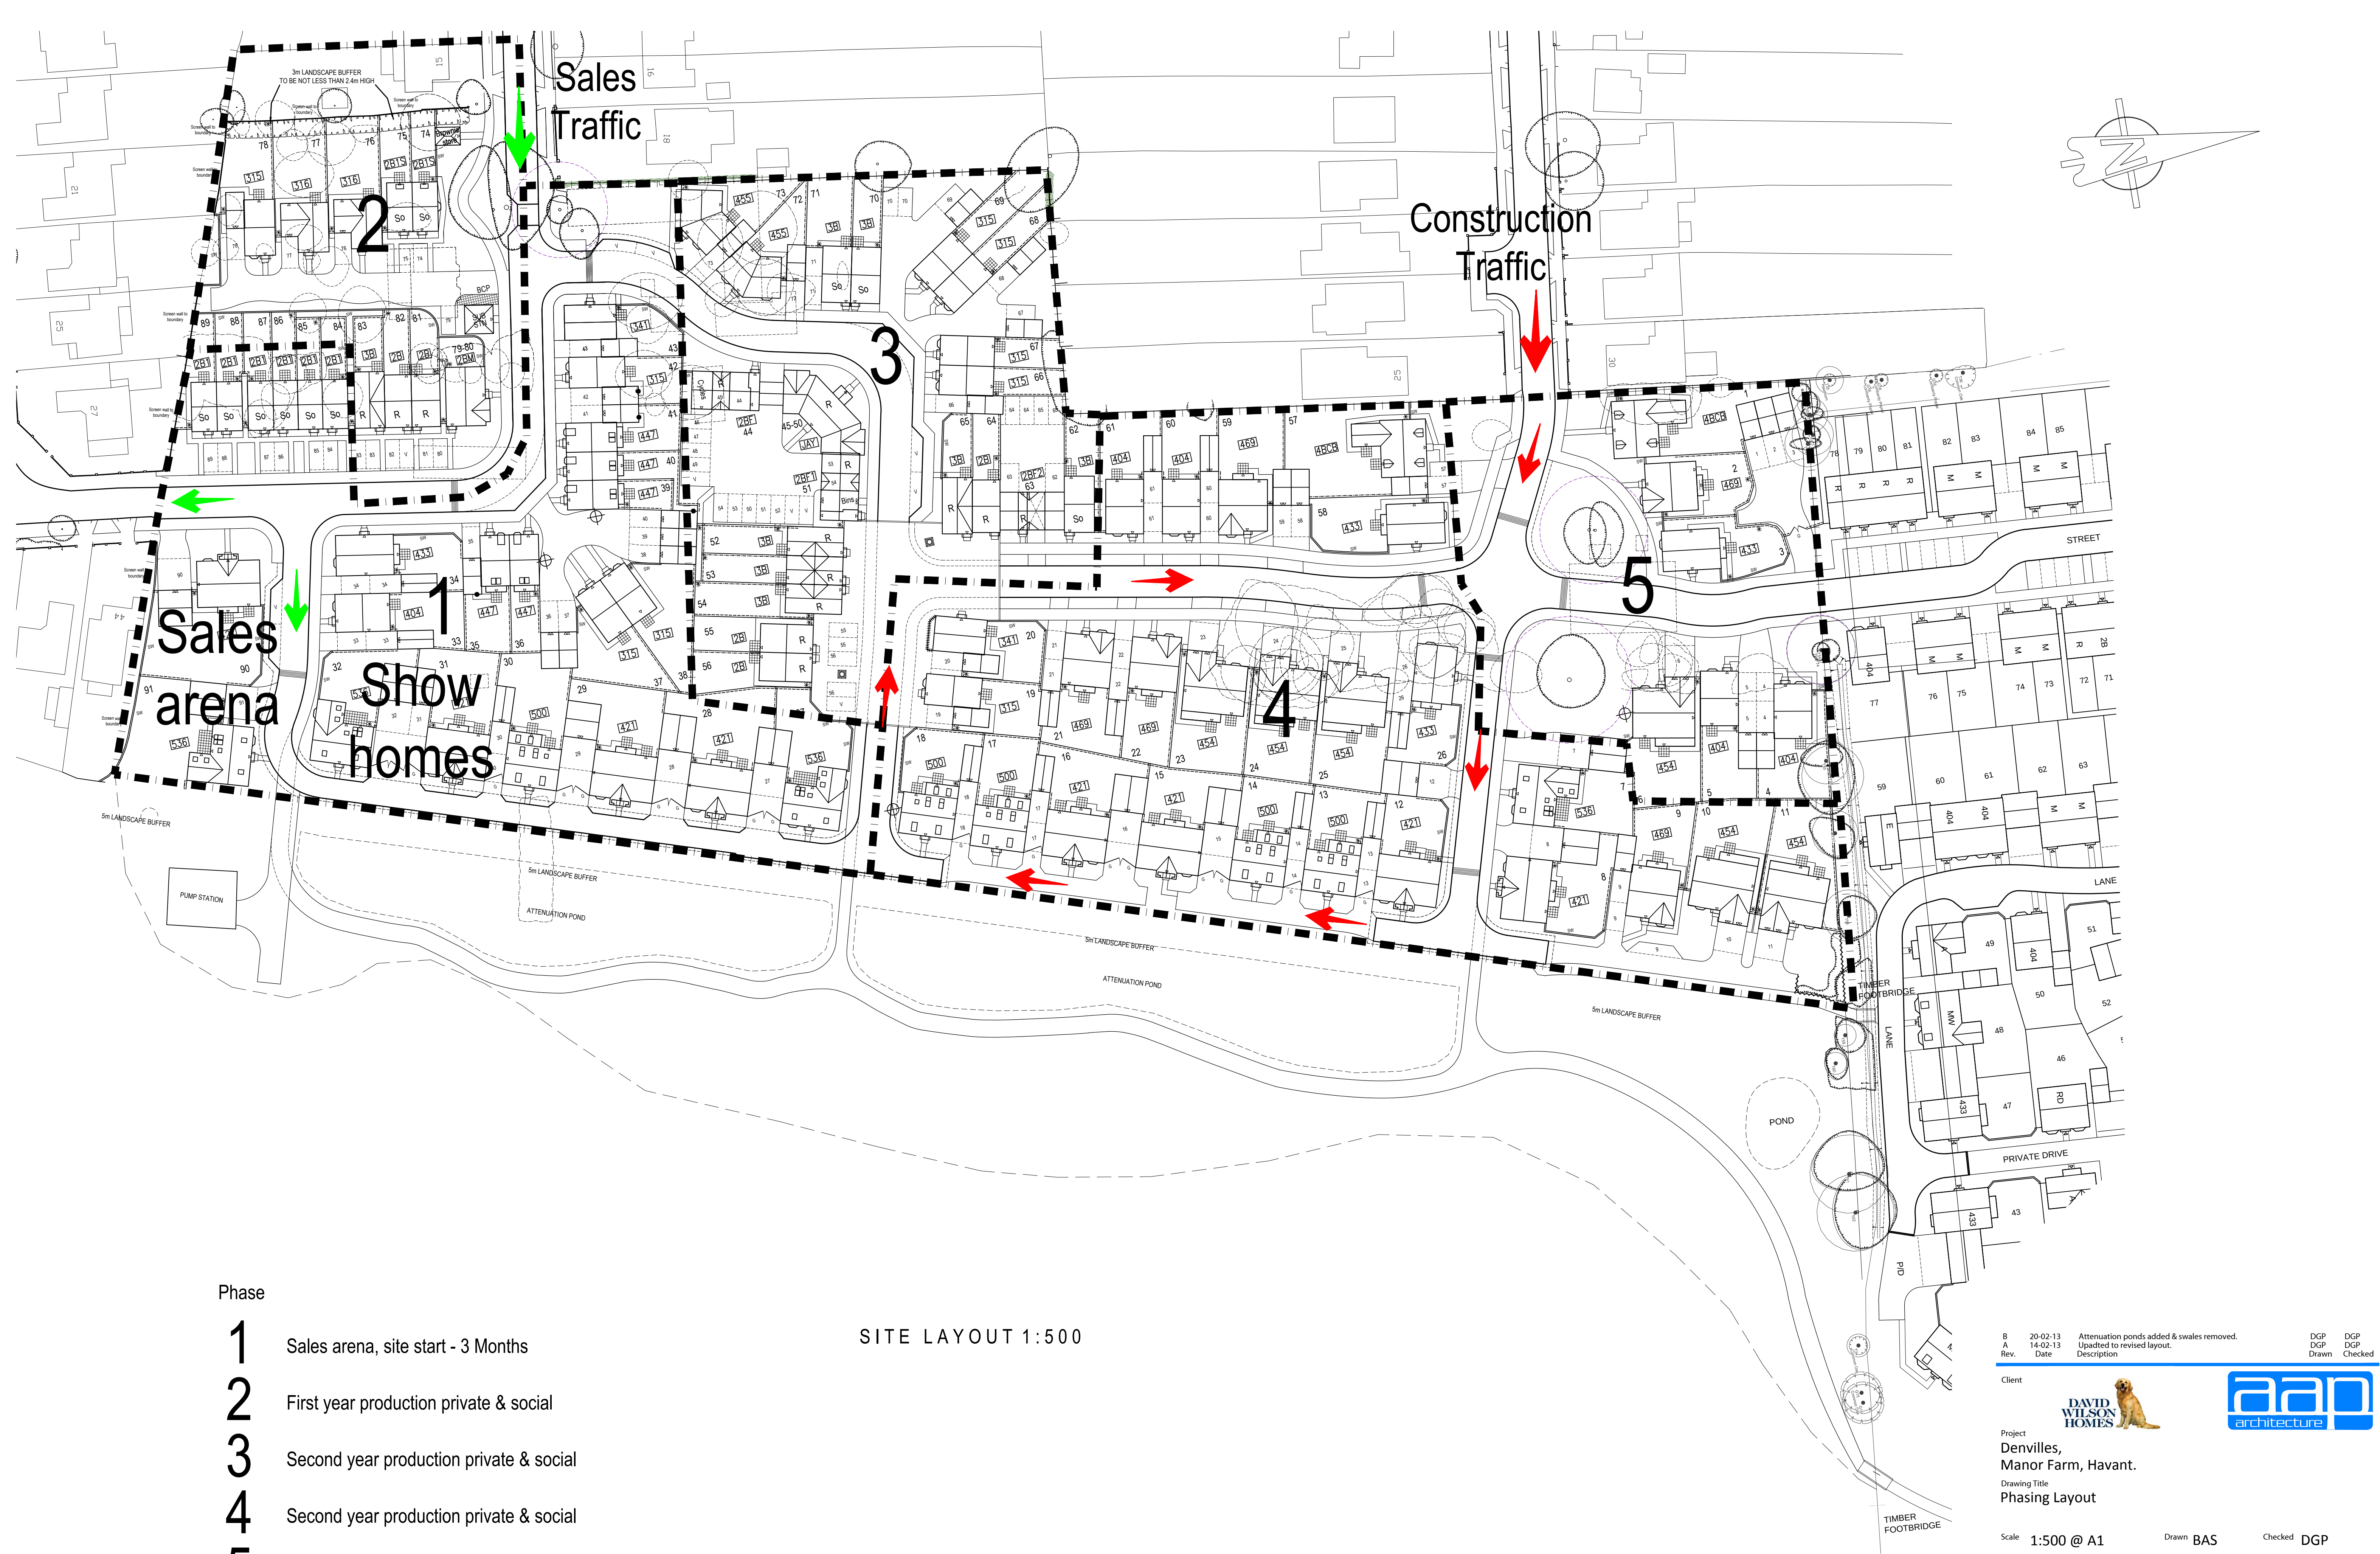

Phase

- 1 Sales arena, site start - 3 Months
- 2 First year production private & social
- 3 Second year production private & social
- 4 Second year production private & social
- 5 Third year production private

SITE LAYOUT 1:500

B

A

Rev.

20-02-13

14-02-13

Date

Attenuation ponds added & swales removed.

Updated to revised layout.

Description

DGP

DGP

DGP

Drawn

Checked

Client

DAVID WILSON HOMES



Project

Denvilles,
Manor Farm, Havant.

Drawing Title

Phasing Layout

Scale

1:500 @ A1

Drawn

BAS

Checked

DGP

Date

October 2012

File

P754-Planning

Drawing Status

PLANNING

Orig.No.

P754/03

Rev.

B

AAP Architecture Ltd, Unit A, Monument Business Centre, Monument Way East, Woking,
Surrey GU21 5LY. Tel: 01483 727345 Fax: 01483 727375
Web: www.aap-arc.co.uk E-mail: projects@aap-arc.co.uk

This drawing is the copyright of AAP Architecture Ltd.