
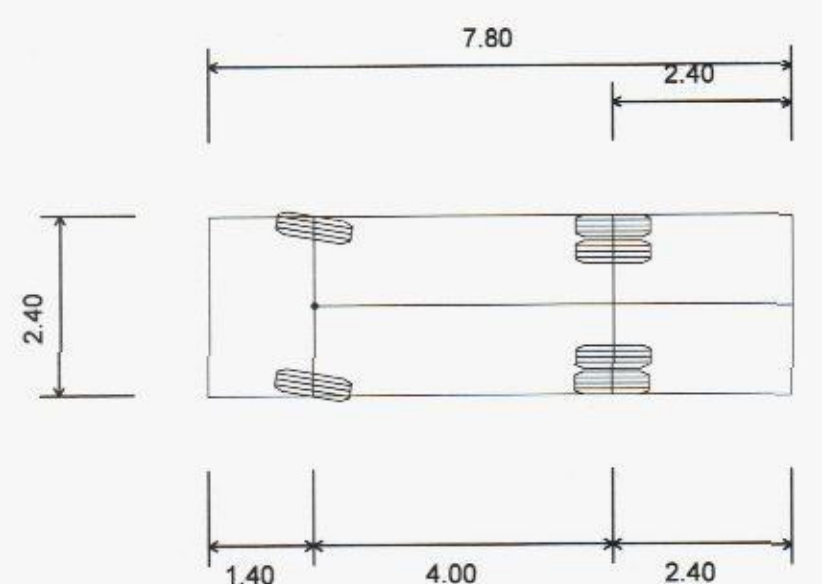


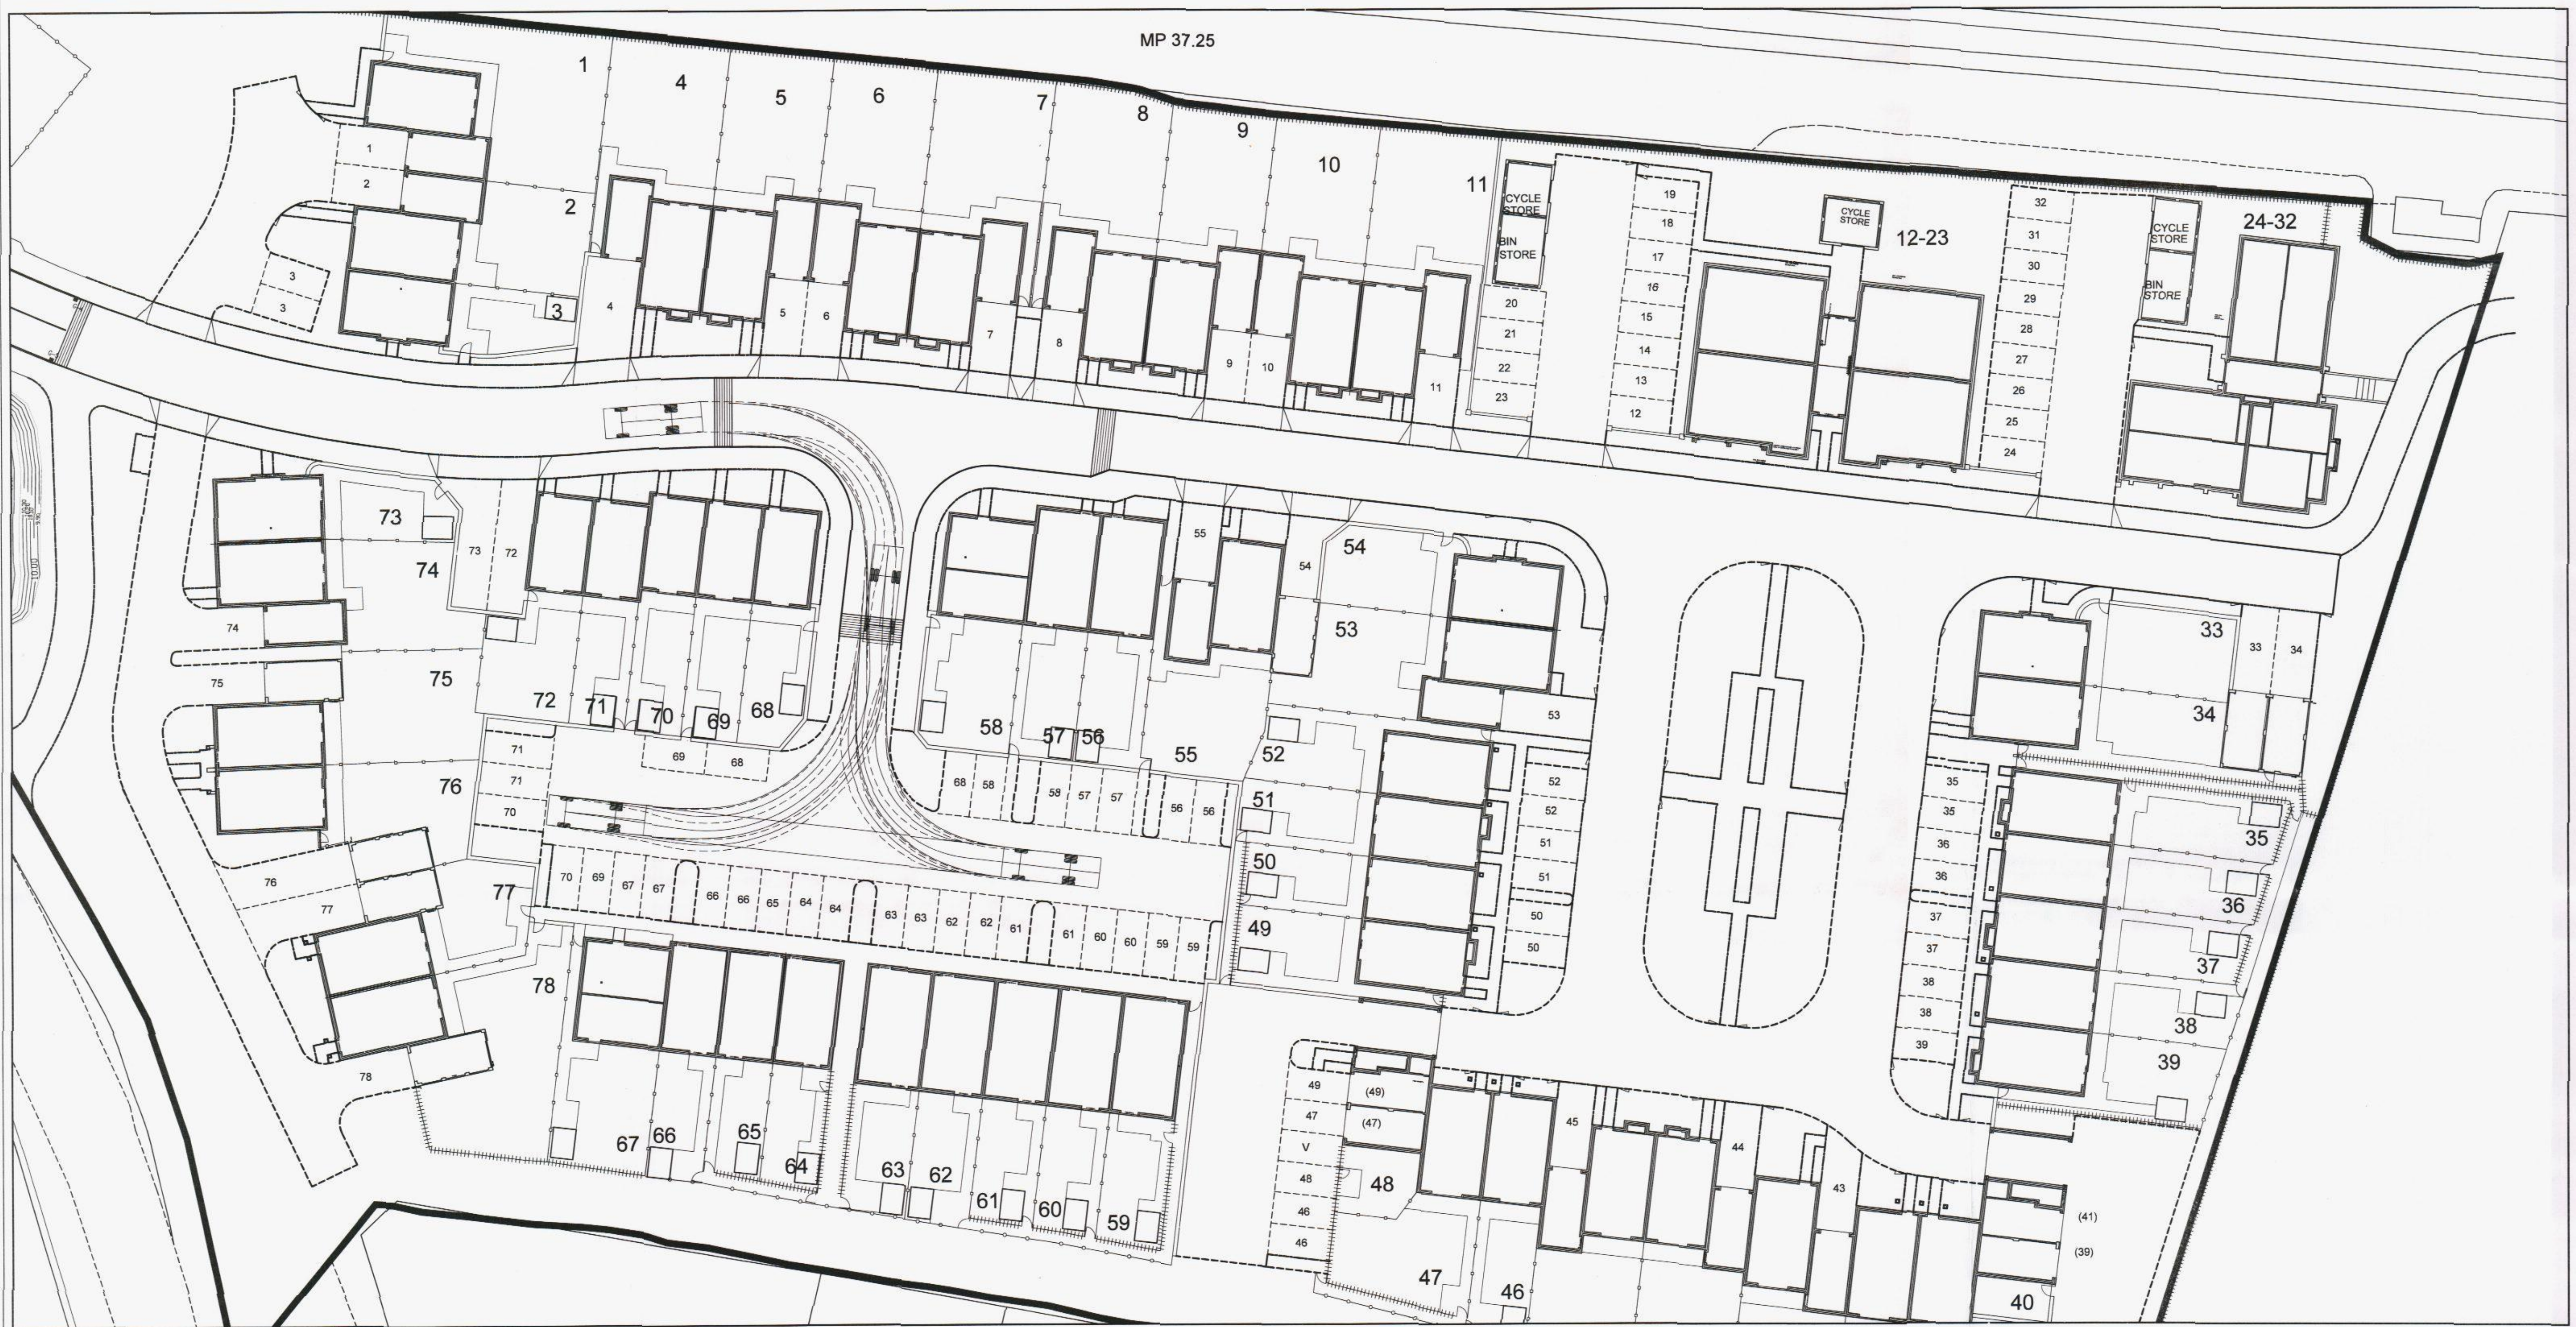

Vehicle name : Large Refuse Vehicle
 Overall length : 7.80
 Overall width : 2.40
 Max. track width : 2.40
 Kerb to kerb radius : 9.62

HAVANT BOROUGH COUNCIL
 26 SEP 2013
RECEIVED

Revision	Annotation	Date
Rev A	First Issue	20.09.13

BLOOR HOMES
© This drawing is copyright.

New Lane
 Havant

Sept 2013
 1:250 @ A1

Vehicle Tracking Layout

SO071-EN-22

Rev A